


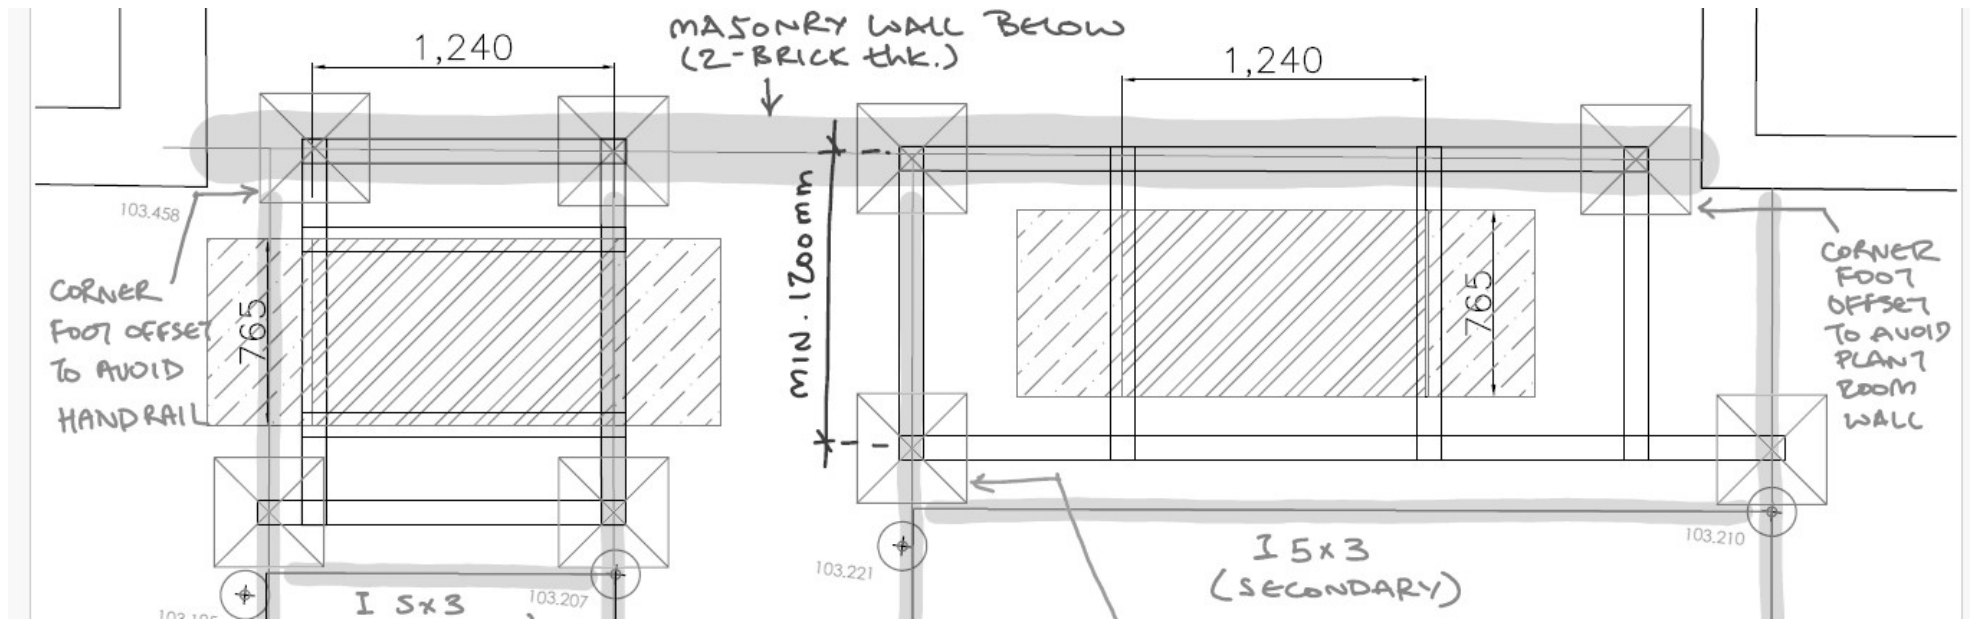


The Ritz, Manchester

Revised Plant Frame Proposal

For: Proposed Cooling Units

Date: August 2025

14590-BKP-22-XX-RP-5-0001

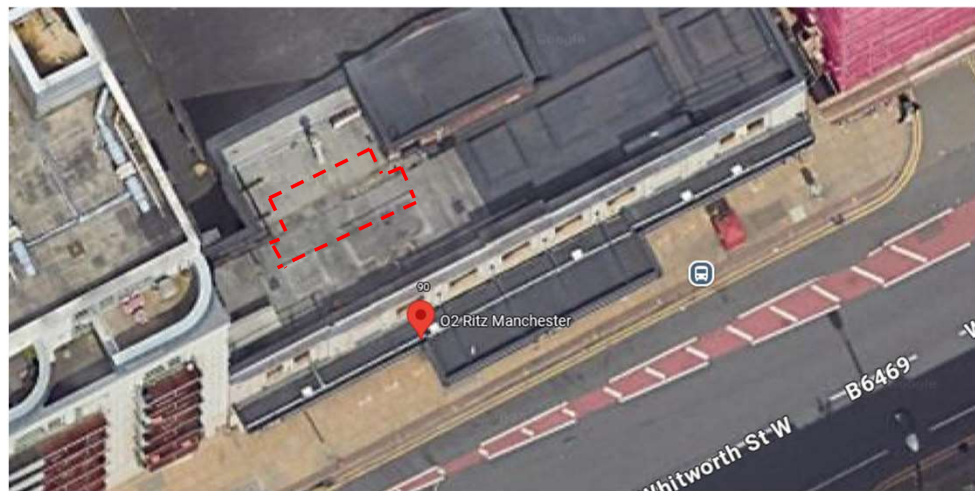

amg
ACADEMY MUSIC GROUP