




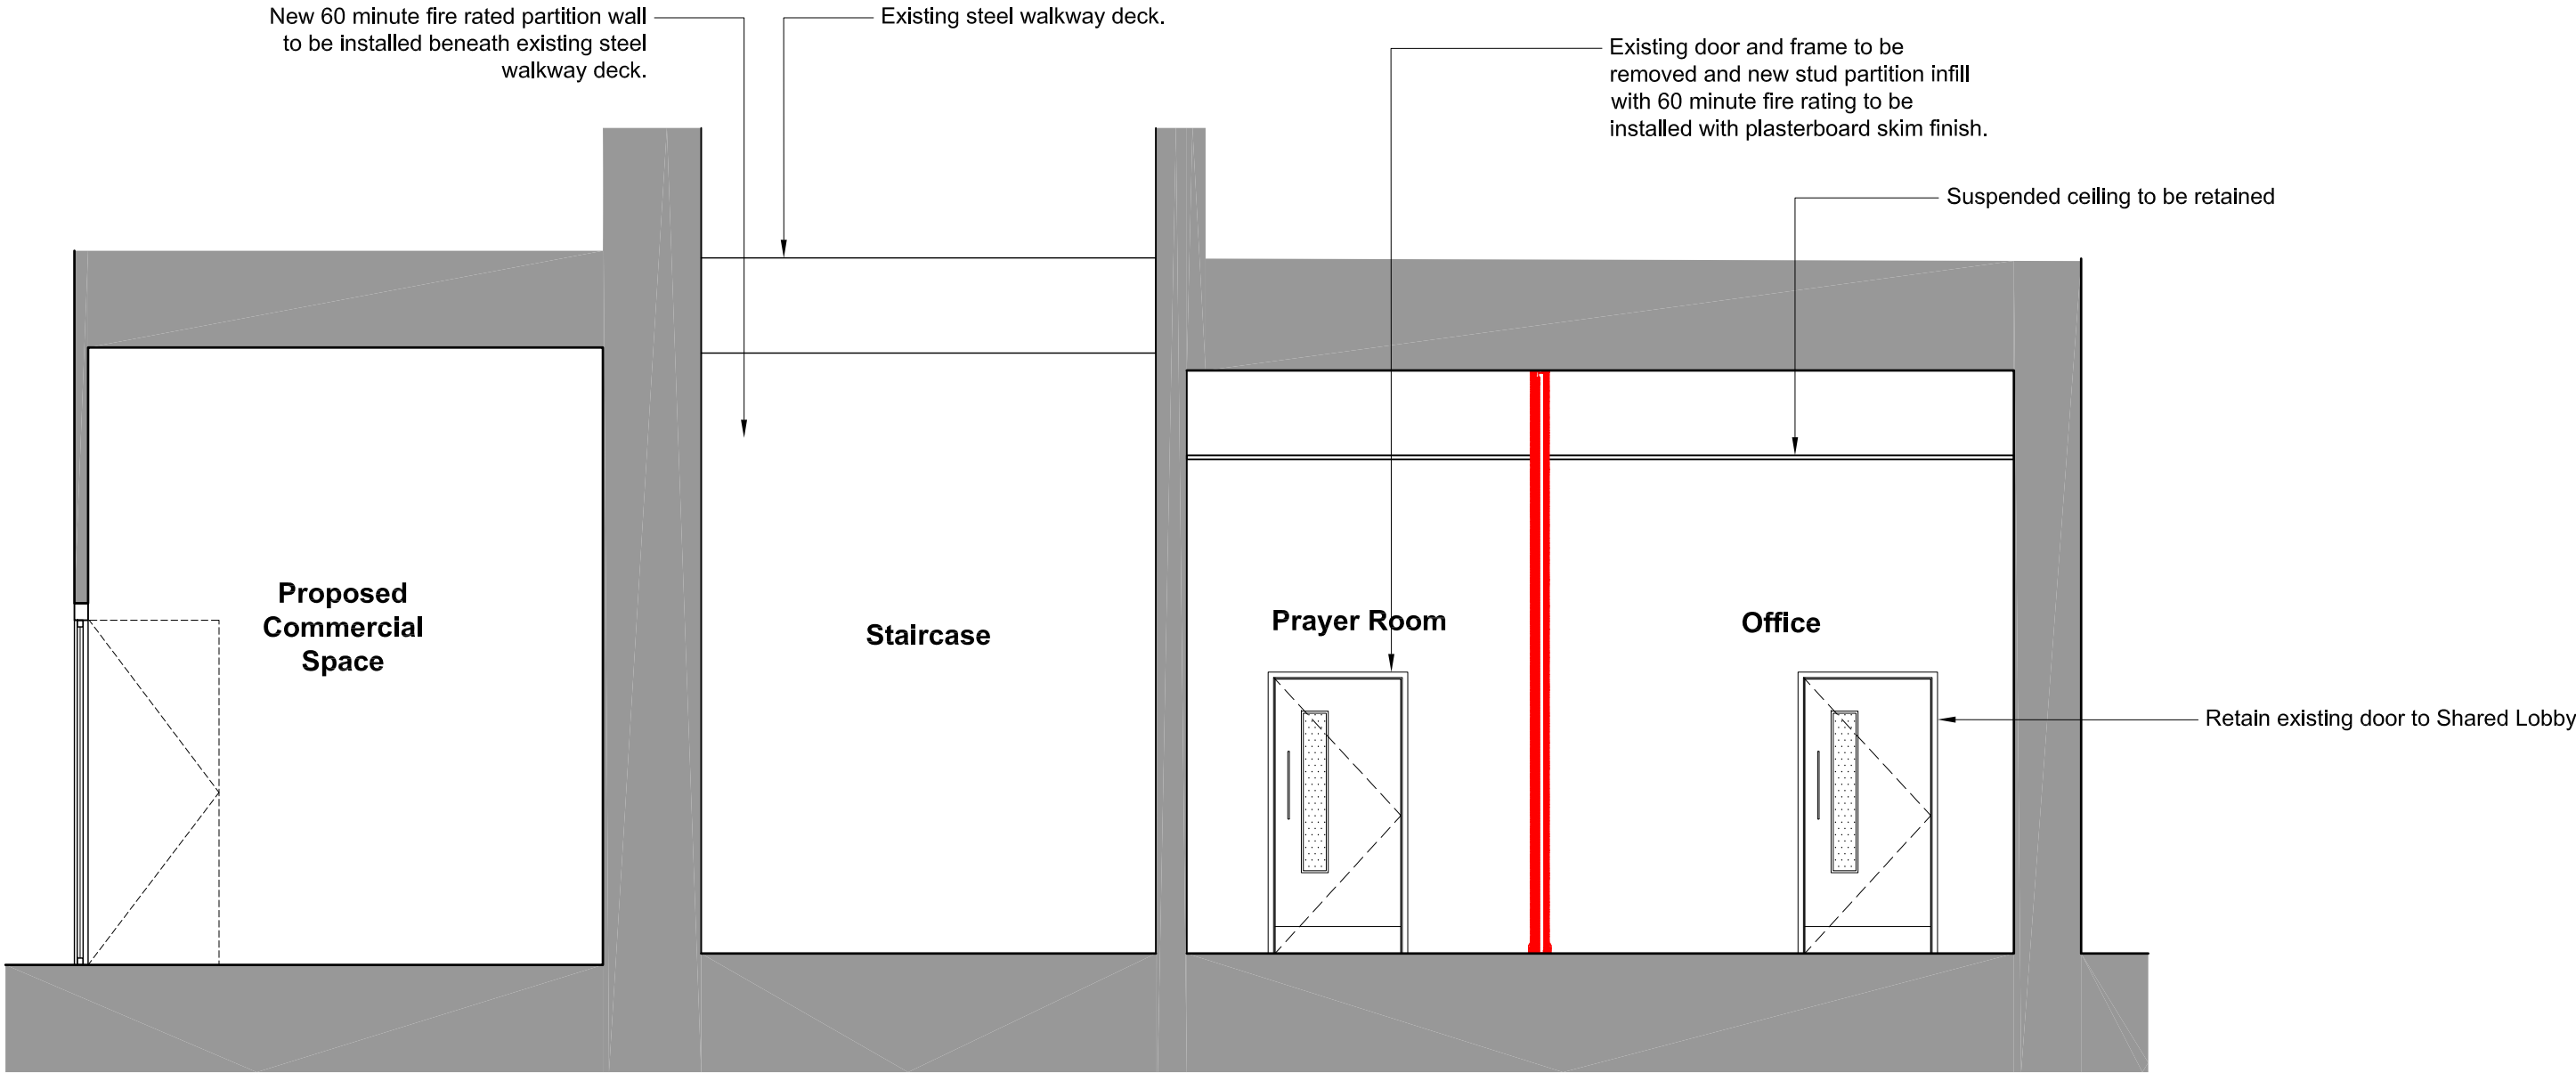


03 PROPOSED SECTION 3 - 3
Scale 1:50 @ A1

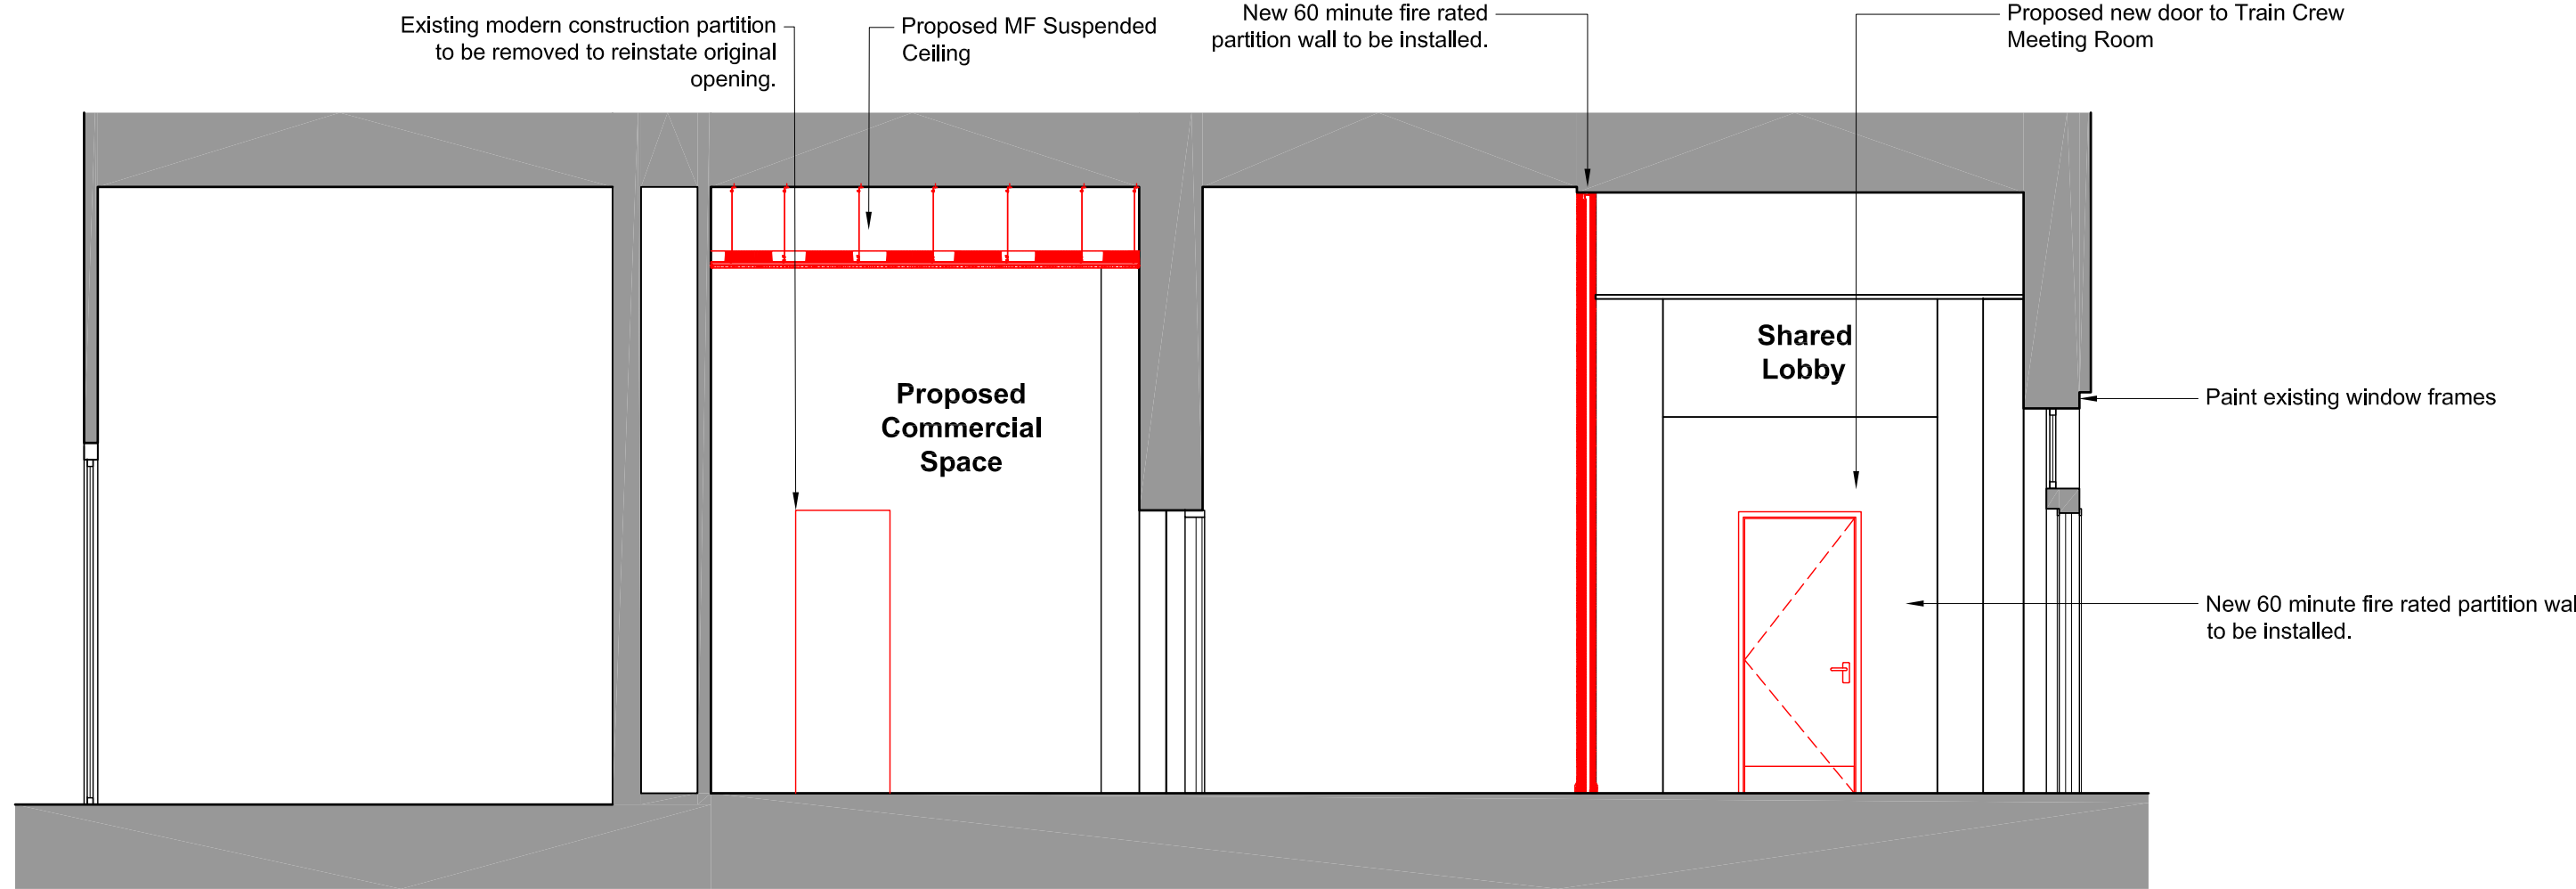


04 PROPOSED SECTION 4 - 4
Scale 1:50 @ A1

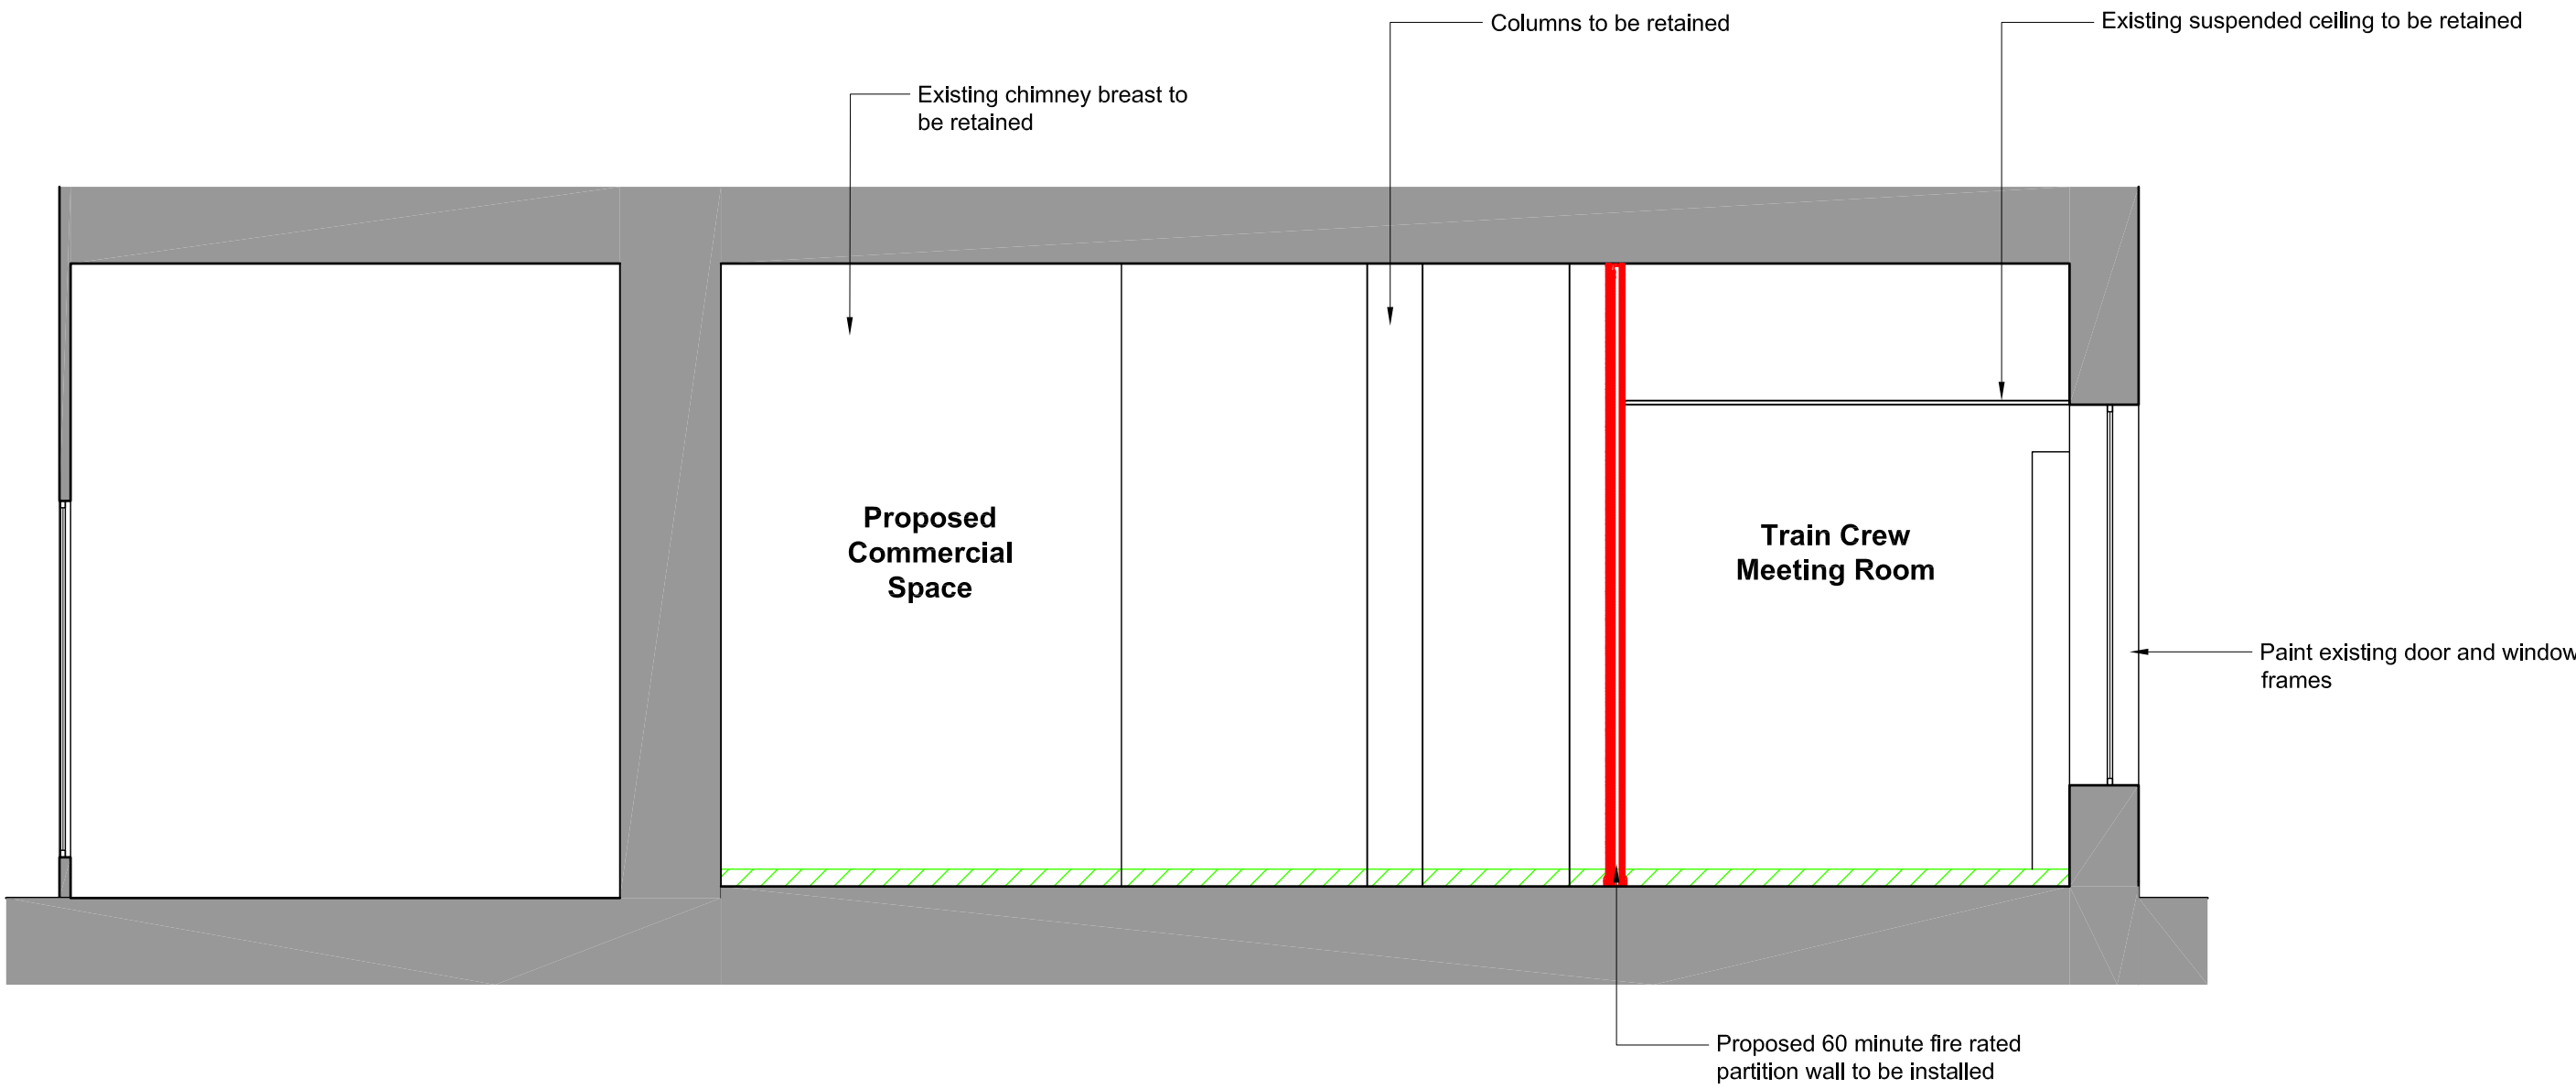

05 PROPOSED SECTION 5 - 5
Scale 1:50 @ A1

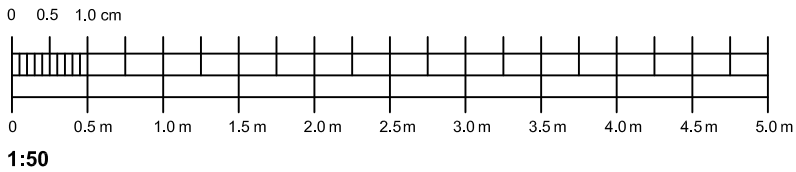

©
DO NOT SCALE. Use figured dimensions only. Contractor is to check all dimensions before commencement of works. This drawing is copyright. This data to be used as a guide only - not as live data. This drawing must only be used for the purpose for which it is supplied.

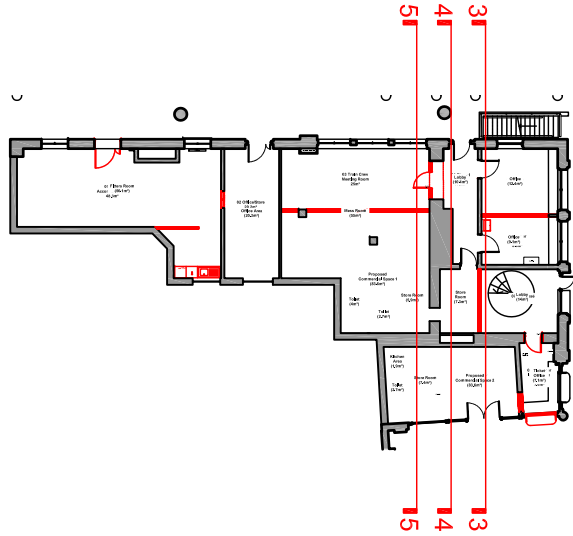

B	15/09/25	MH	FOR LISTED BUILDING CONSENT	AF	RS
A	17/09/24	EM	FOR LISTED BUILDING CONSENT	AF	RS
/	31/05/24	EM	FOR LISTED BUILDING CONSENT	AF	RS
no.	date	by	revision details	Ckd	App

STRALA architects

3rd Floor, 9 Stevenson Square
Northern Quarter, Manchester, M1 1DB

Tel: 0161 236 5866
E: office@strzarch.co.uk



client

project

ELR: MC.V, MILEAGE: 0m 00ch, OS Ref: SJ839990
MANCHESTER VICTORIA TRAIN STATION
CIF WORKS

drawing status

FOR LISTED BUILDING CONSENT

drawing title

PROPOSED SECTIONS 3-3, 4-4
AND 5-5

drawn by	date	checked by	date
MH	15/09/25	AF	15/09/25

CRE Approved by	date	CEM Reviewed by	date
AF	15/09/25		

Network Rail dwg no.	revision no.	sht no.
	B	1 of 1

consultant dwg no.	scale	sht size
3266-LBC105	1 : 50	A1