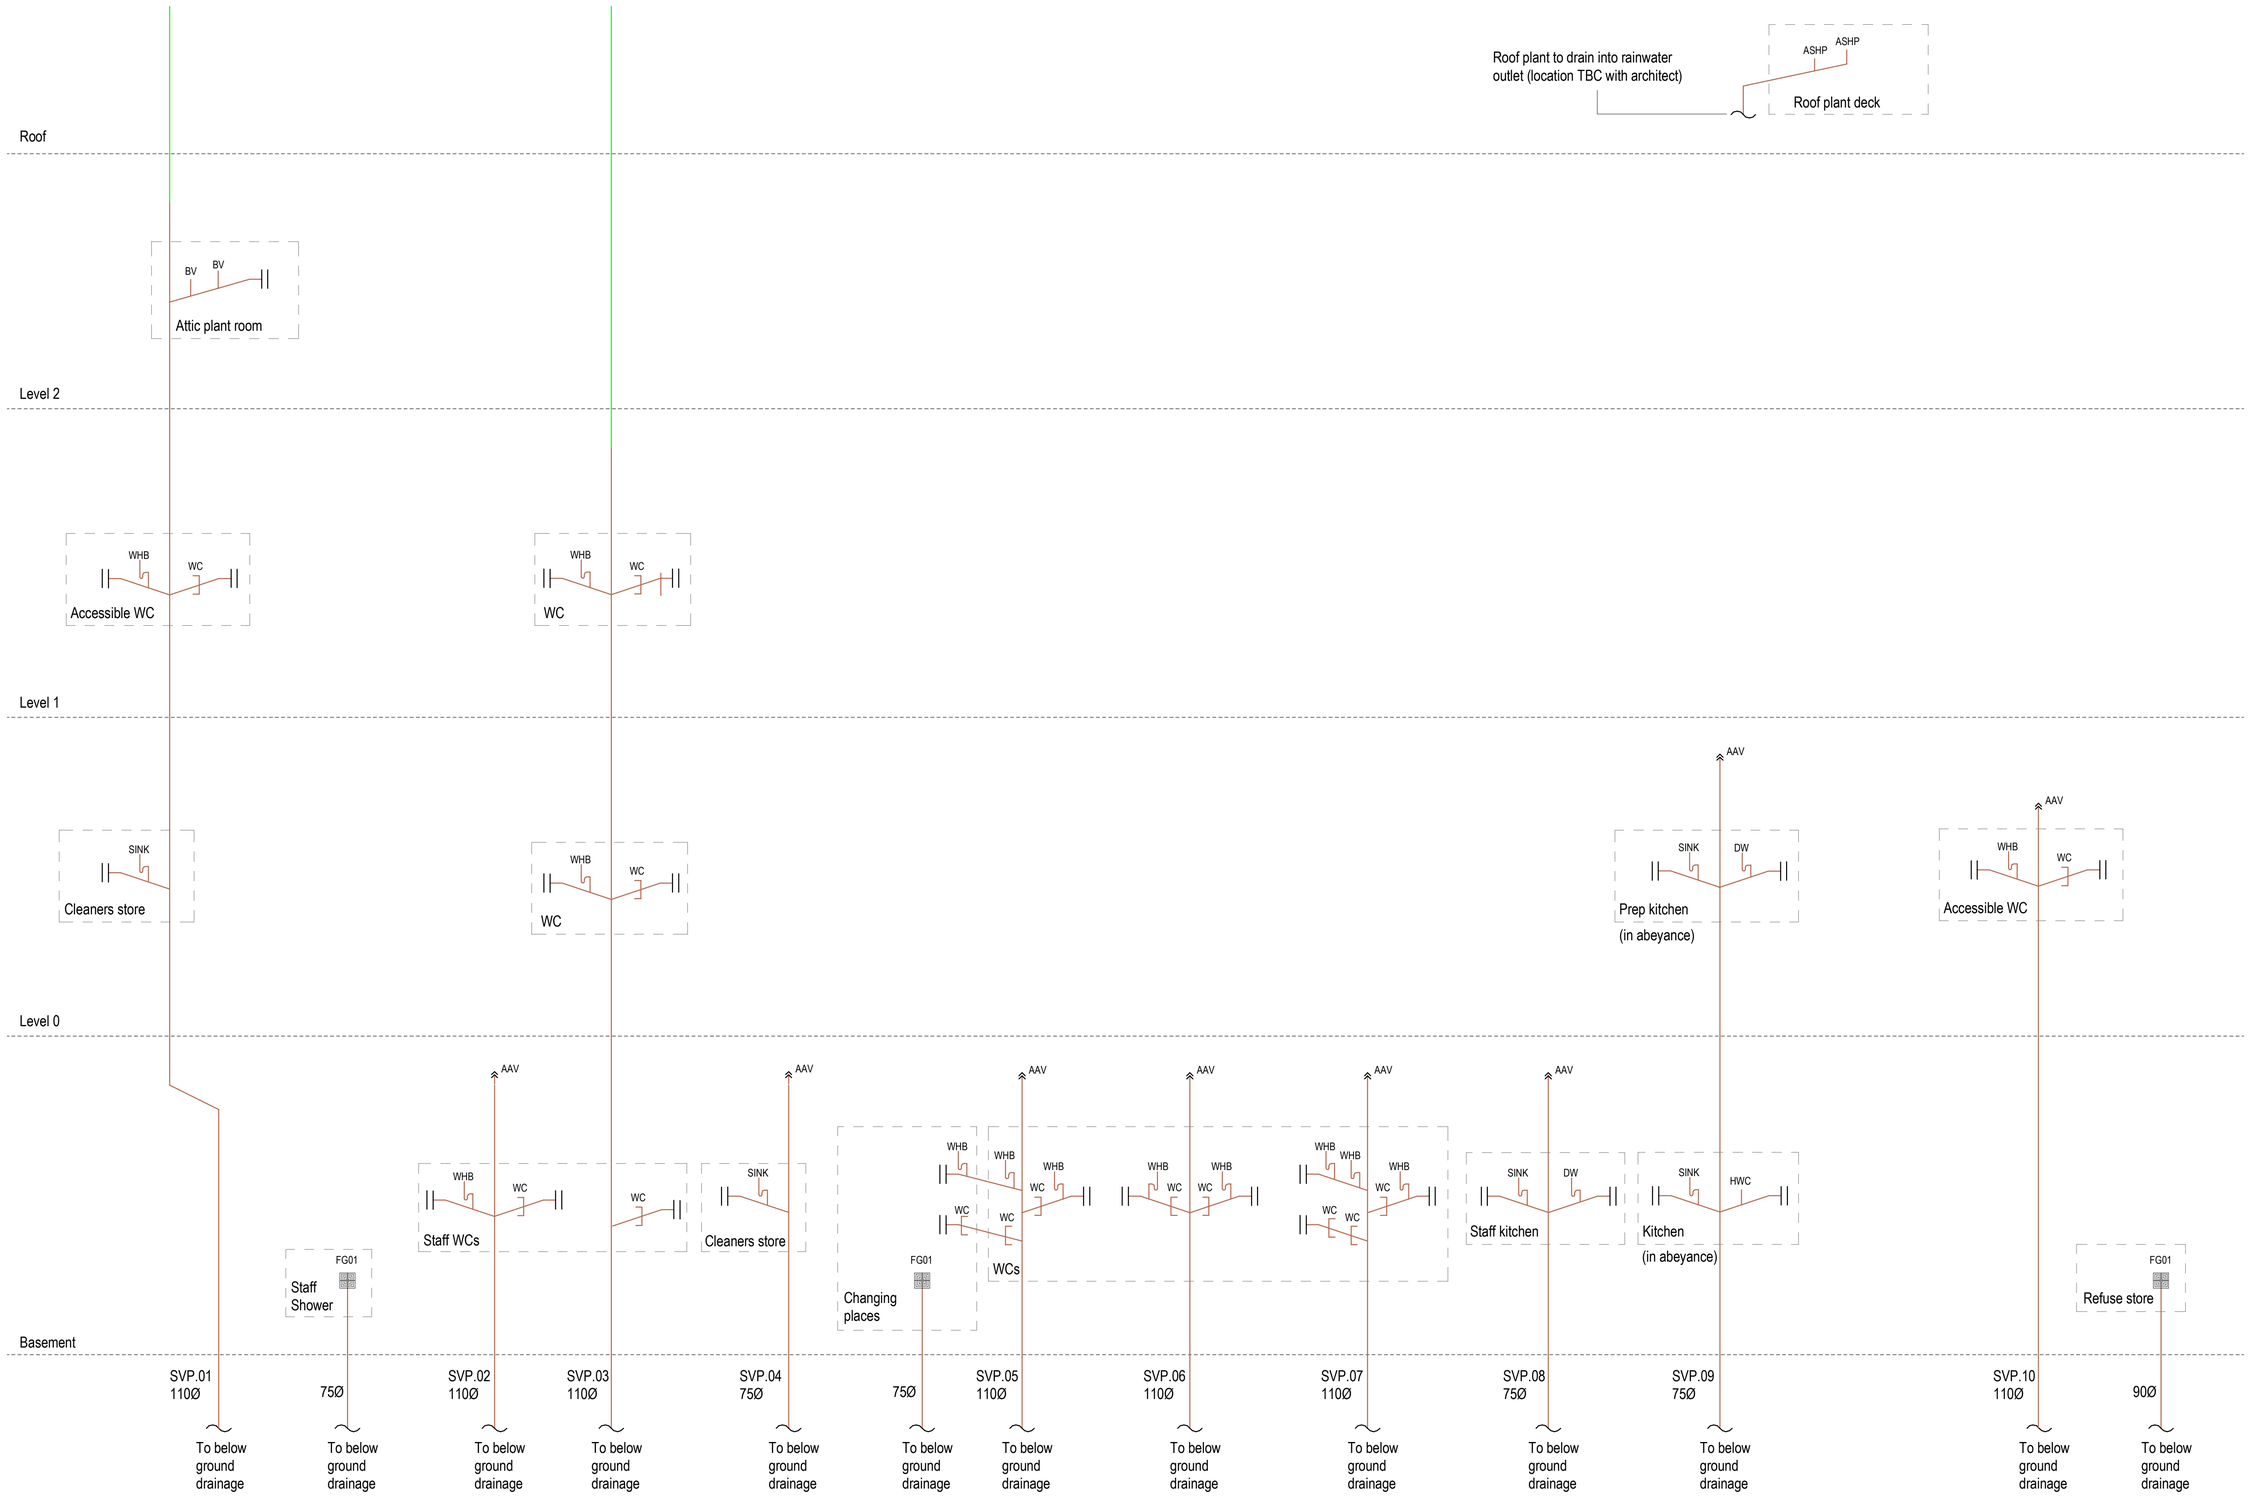

KEY

- Drainage - Pumped
- Drainage - Rainwater
- Drainage - Foul
- Drainage - Vent
- Cutline
- Boiler Condensate
- Chiller Condensate
- MVHR Condensate Trap
- Trapped Drain Connection
- Tundish
- AAV — Air Admittance Valve
- BATH — Bath
- DW — Dishwasher
- WM — Washing Machine
- SINK — Sink
- WHB — Wash Hand Basin
- Rodding Eye
- WC Pan
- Floor Gulley
- HWC — Hot Water Cylinder
- BV — Buffer Vessel
- ASHP — Air Source Heat Pump

MAX FORDHAM
www.maxfordham.com

client: **Purcell Architects**
job no.: **J7590** project leader: **IS** scale at A1: **NTS**
status code and description: **S4 - Suitable for Stage Approval**

project name: **Portico Library**
issue date: **09/07/2025** revision: **P01** classification: **Ss_50_30_04_00**

drawing title: **Above Ground Waste Water Drainage Schematic**
project code: **J7590** orig: **MXF** volume: **XX** level: **ZZ** type: **DR** role: **P** number: **12300**

©Copyright Max Fordham LLP