FOR PLANNING
DO NOT SCALE FROM THIS DRAWING

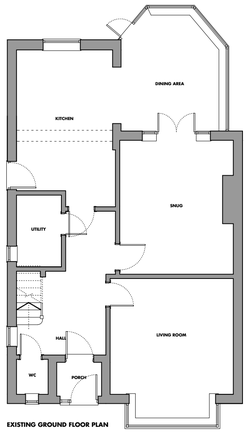

EXISTING GROUND FLOOR PLAN

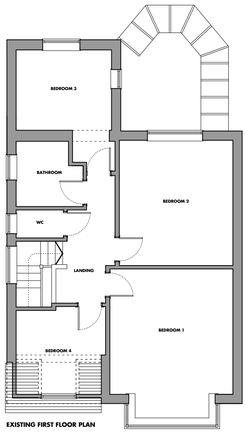

EXISTING FIRST FLOOR PLAN

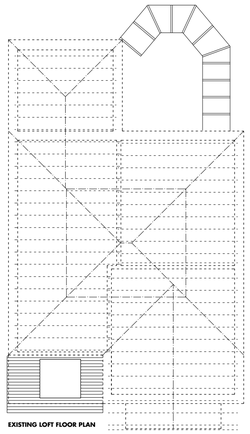

EXISTING LOFT FLOOR PLAN

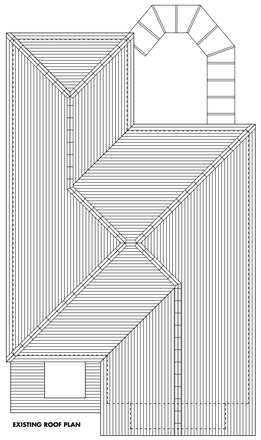

EXISTING ROOF PLAN

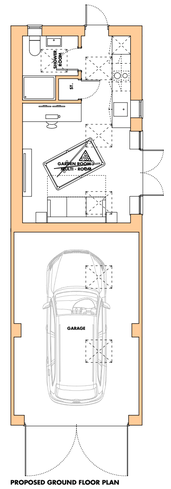

PROPOSED GROUND FLOOR PLAN

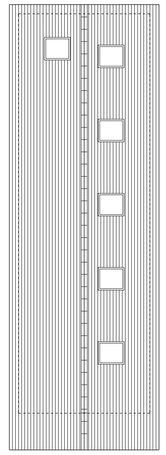

PROPOSED ROOF PLAN

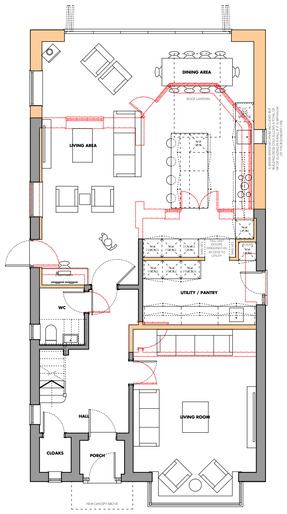

PROPOSED GROUND FLOOR PLAN

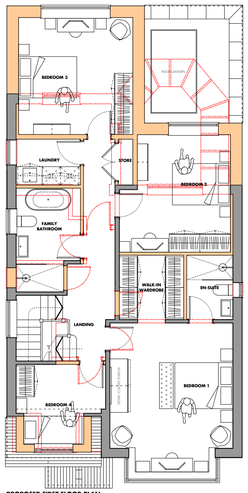

PROPOSED FIRST FLOOR PLAN

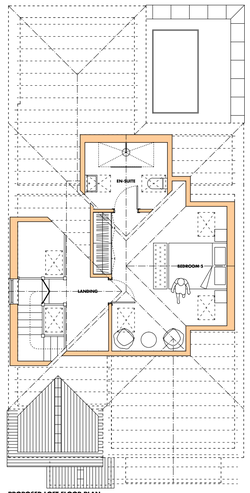

PROPOSED LOFT FLOOR PLAN

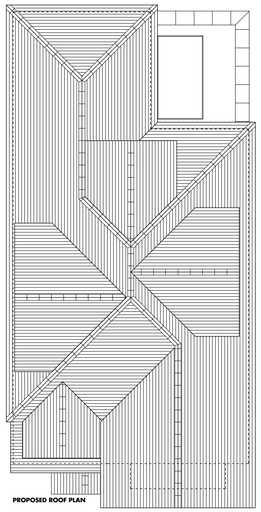

PROPOSED ROOF PLAN

PROPOSED FRONT ELEVATION

PROPOSED REAR ELEVATION

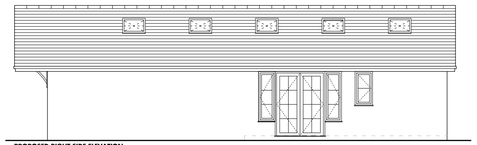

PROPOSED RIGHT SIDE ELEVATION

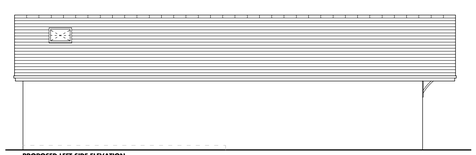

PROPOSED LEFT SIDE ELEVATION

LOCATION PLAN 1:1250

EXISTING SITE PLAN 1:500

PROPOSED SITE PLAN 1:500

EXISTING FRONT ELEVATION

EXISTING LEFT SIDE ELEVATION

EXISTING REAR ELEVATION

EXISTING RIGHT SIDE ELEVATION

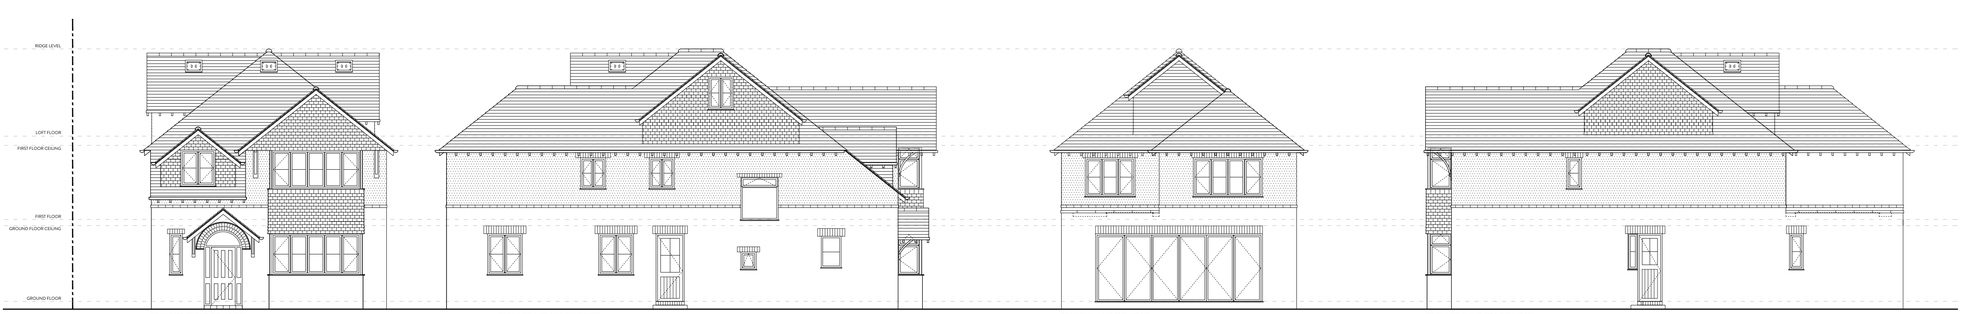

PROPOSED FRONT ELEVATION

PROPOSED LEFT SIDE ELEVATION

PROPOSED REAR ELEVATION

PROPOSED RIGHT SIDE ELEVATION

REV B | 22.10.2025 | PLANNING ISSUE

PL01 | EXISTING AND PROPOSED DRAWINGS
MR & MRS SADIQ
6 SUSSEX AVENUE | DIDSBURY | M20 6AQ
1:100 @ A1 or 1:200 @ A3

CHEADLE ARCHITECTS
ARCHITECTURE
INTERIORS
DESIGN
WWW.CHEADLEARCHITECTS.CO.UK | STUDIO@CHEADLEARCHITECTS.CO.UK | 0161 553 0131