


# Location Plan - 131 & 133 Nell Lane

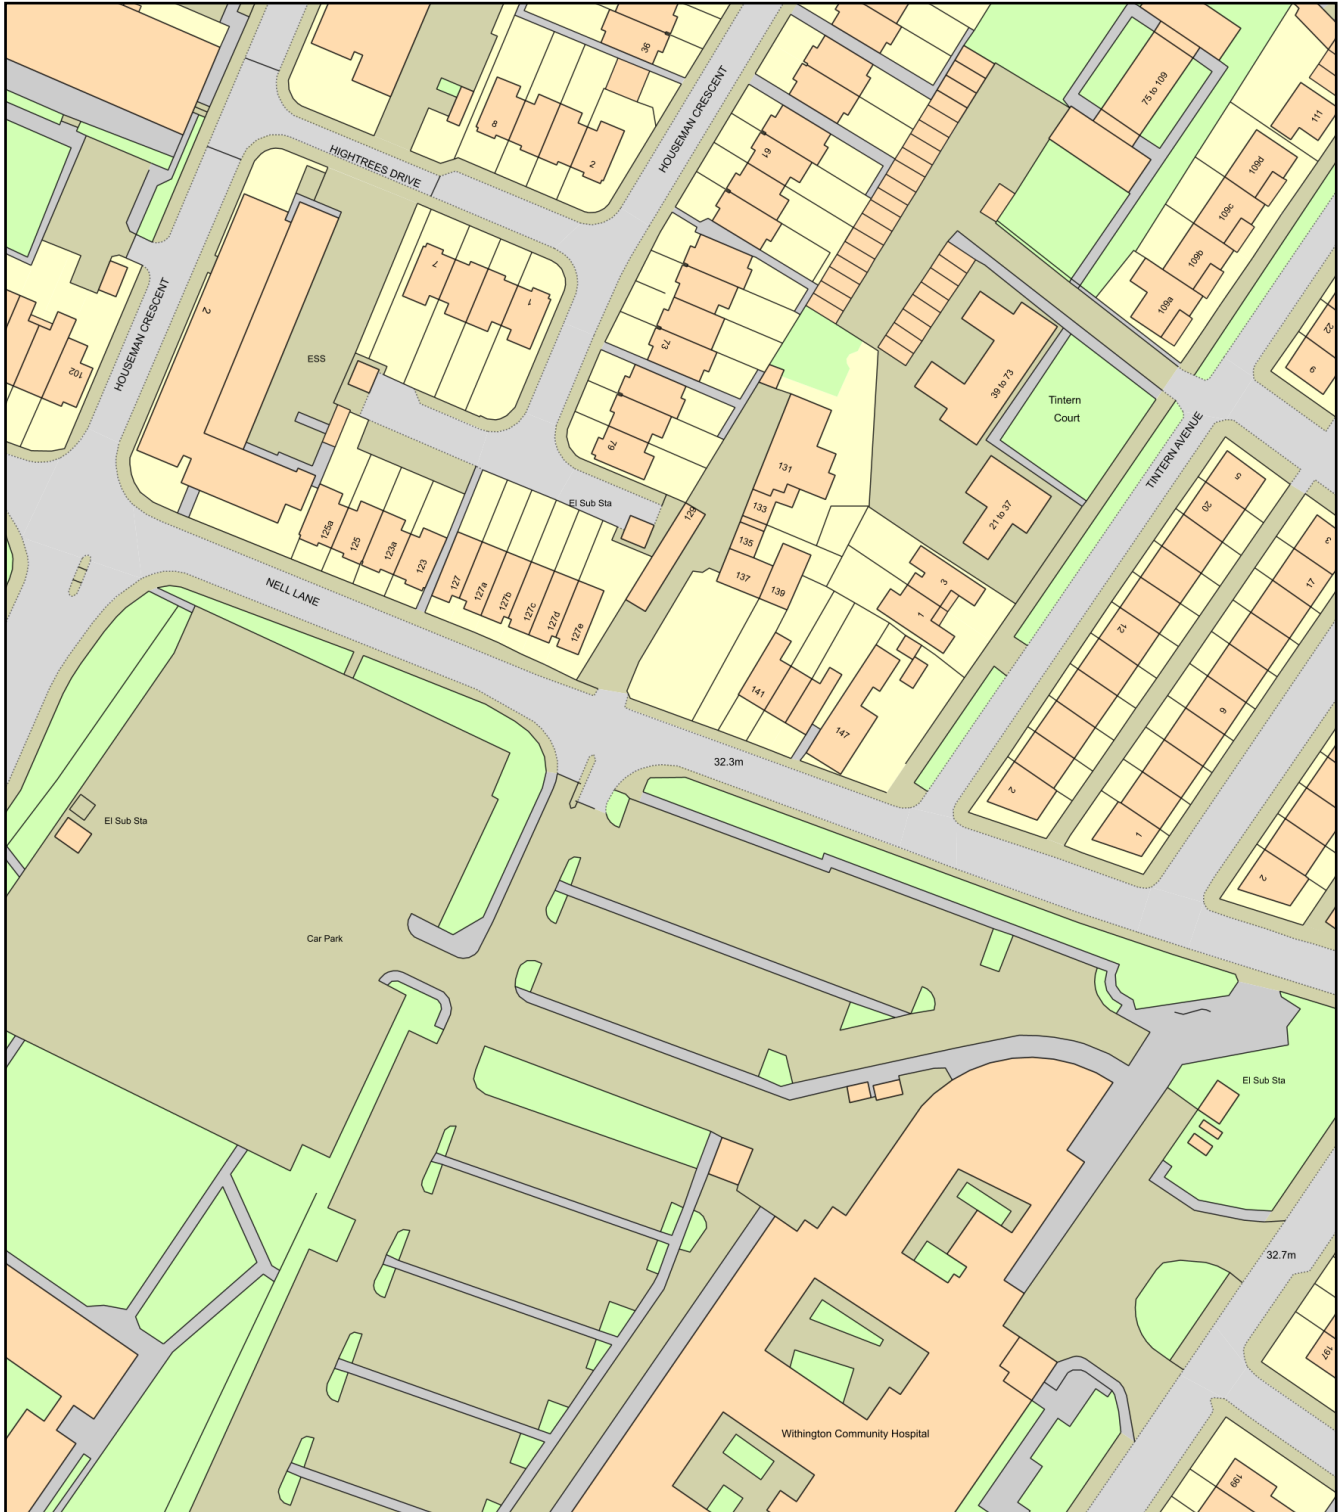

0 50  
Metres



Plan Produced for: David Lygate

Date Produced: 25 Jul 2022

Plan Reference Number: TQRQM22206172143122

Scale: 1:1250 @ A4