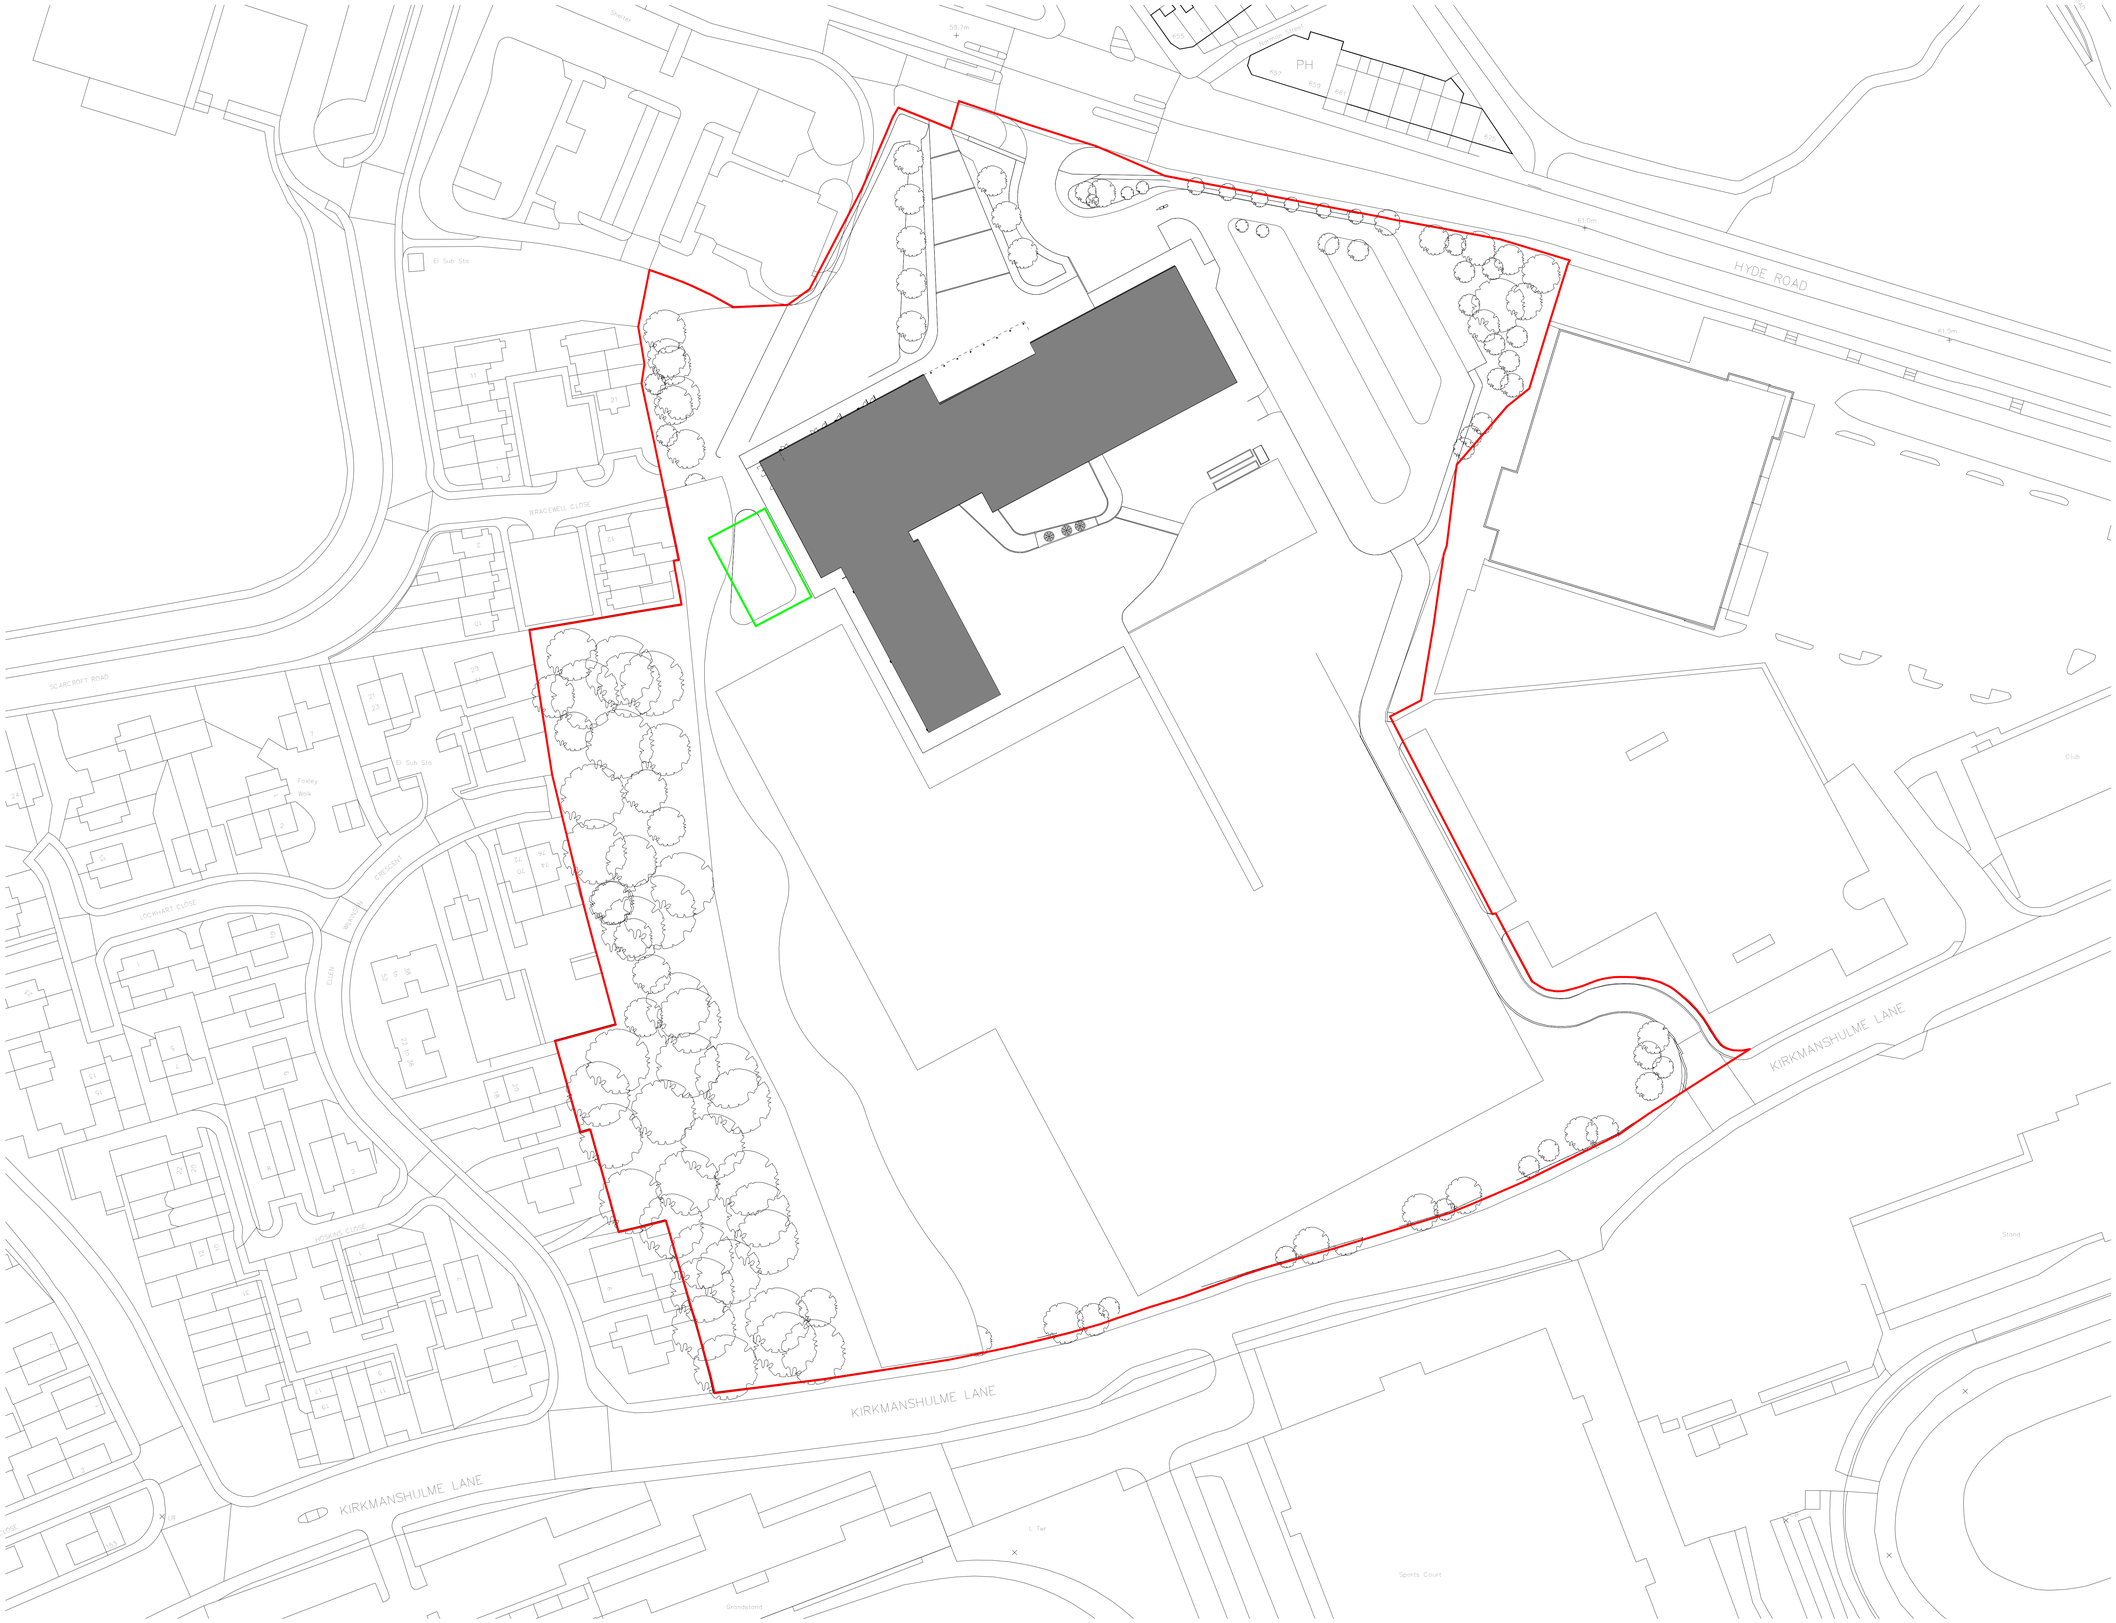

Notes

N

Indicates Site Boundary

Indicates Area of Proposed Works

Indicates School Building

Rev	Description	Date	Dr by	App by

original by	date created	Approved by
ASN	15.09.25	SS

AHR Building Consultancy Ltd
5th Floor
55 Princess Street
Manchester
M2 4EW
United Kingdom

T +44(0)161 8287900
E manchester@ahr.co.uk
www.ahr.co.uk

client name
Co-op Academies Trust

project
Co-op Academy Belle Vue
Stand Alone Building

drawing
Block Plan Showing Location of Works

computer file
1/13.2.1 1/2DEM_Profiles_Folder_redirection\alien.nuttall\Documents\Revit Files\Local Files\Revit 2024\Site Model Outline\Cat_alien.nuttall\PVMMC.rvt

plot date

project number	scale	
2025.00253.002	1 : 500	@A0

drawing number	rev	issue status
CAT-AHR-BV-00-DR-A-98-001		Planinng

This drawing is to be read in conjunction with all related drawings. All dimensions must be checked and verified on site before commencing any work or producing shop drawings. The originator should be notified immediately of any discrepancy.
This drawing is copyright and remains the property of AHR.