

Dimensioning

Figured dimensions only to be taken from these designs and drawings. Work to annotated dimensions only. All dimensions to be checked on site. Architectural designers to be informed immediately of any discrepancies before work proceeds. Drawings are to be read in conjunction with relevant specifications, structural engineers and service engineers' drawings.

Rev	Date	Description
-	21/08/25	Issued to client for comments



SALEEM
ARCHITECTS

Architecture | Masterplanning | Graphics

CLIENT:
Homeowner

PROJECT:
Trafalgar house
Slack Road
M9 8AW

TITLE:
Location Plan


SCALE:
1:1250 @ A3

DRAWING NO.
Sheet 1

REV:

DATE:

Aug 2025

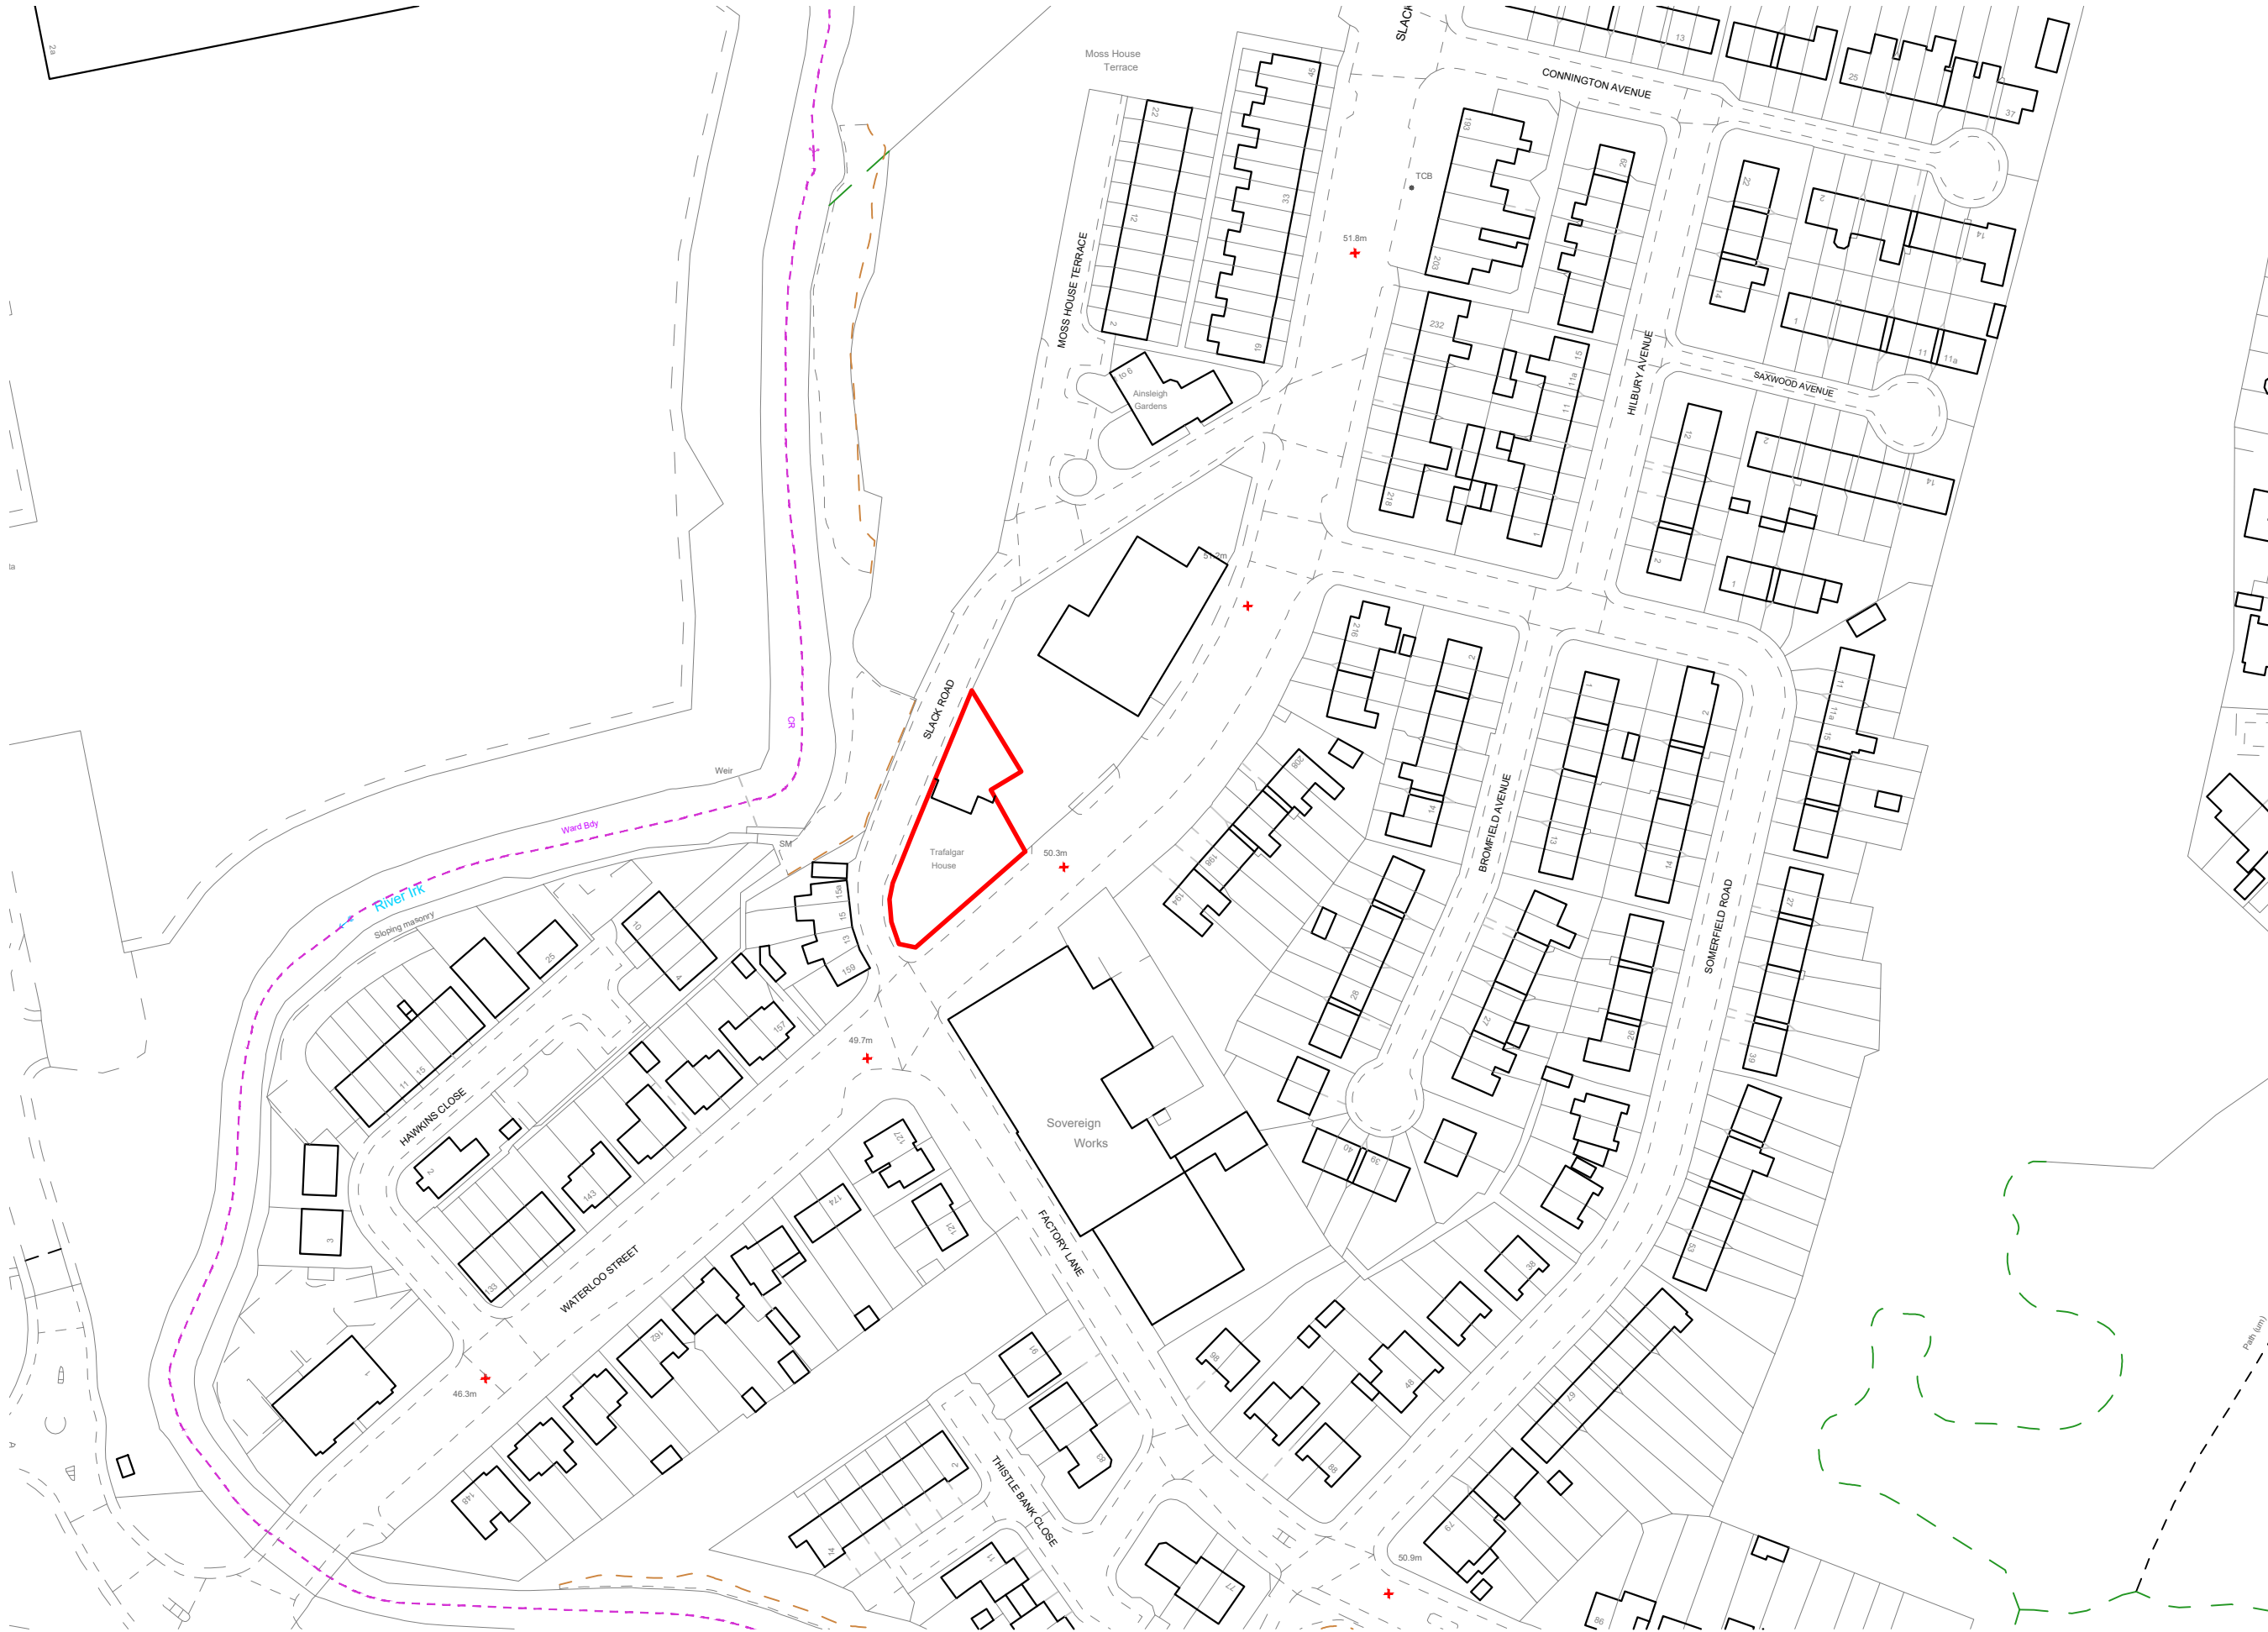

LOCATION PLAN
1:1250 @ A3