



Proposed Elevation A

1 : 50

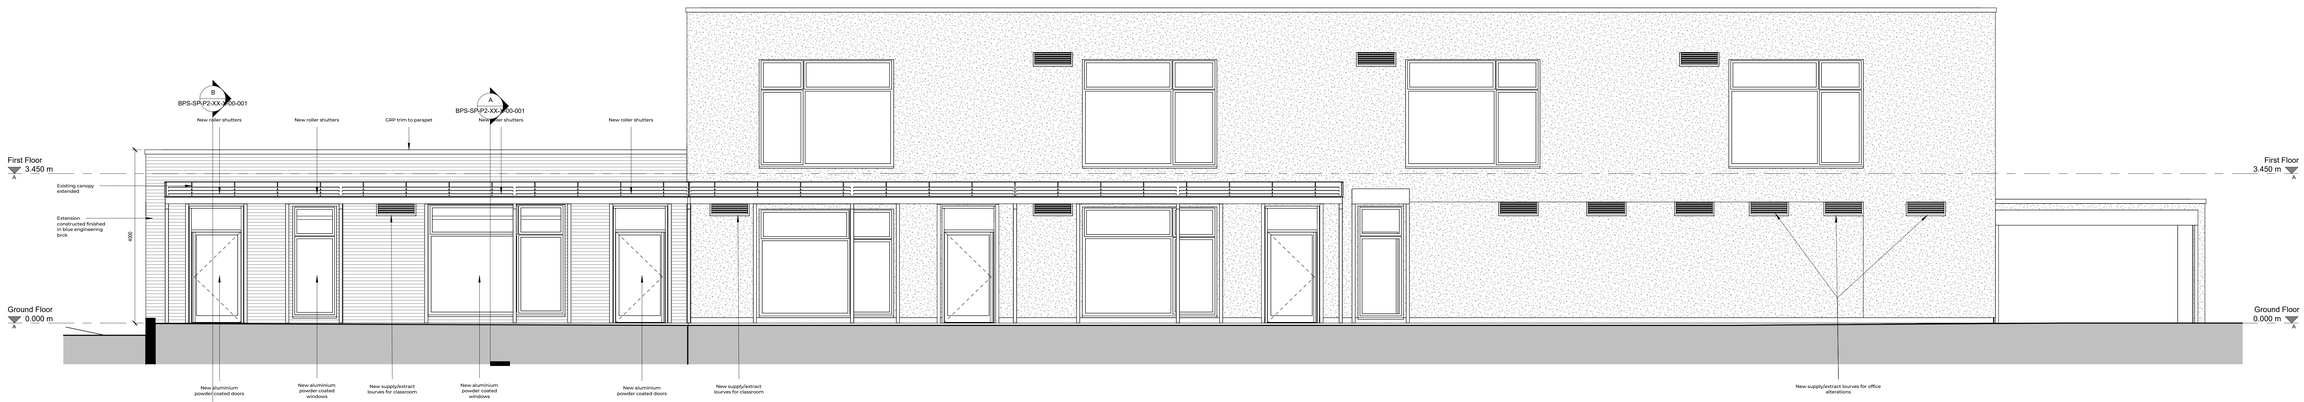


Proposed Elevation B

1 : 50

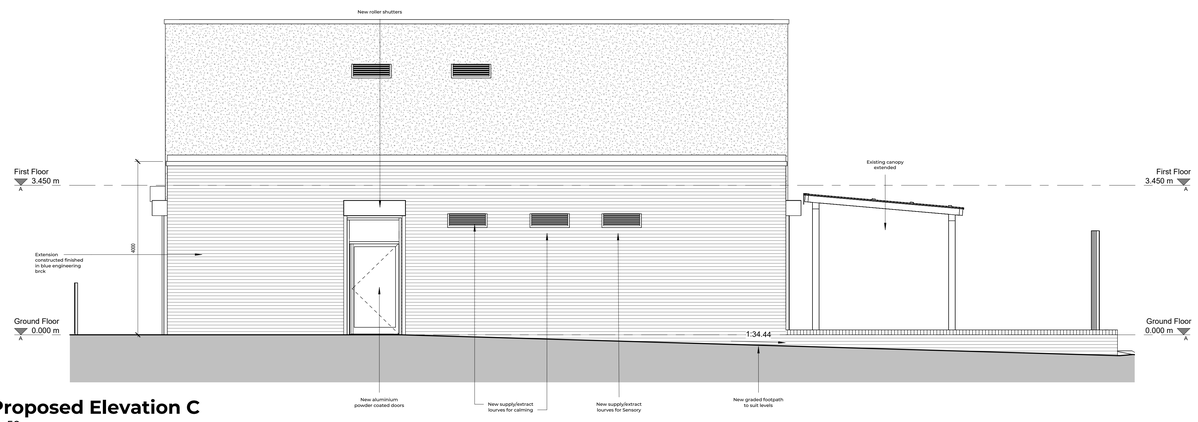

Proposed Elevation C

1 : 50

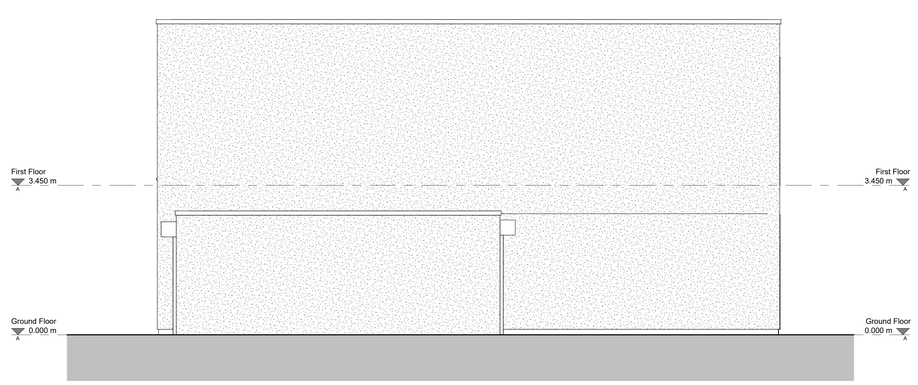

Proposed Elevation D

1 : 50

This drawing is copyright and remains the property of Black Cat Building Consultancy.

All drawings are to be read in conjunction with all accompanying information. All dimensions must be checked and verified on site before commencing any work or producing drawings.

Any discrepancy's found should be imediately notified to Black Cat Building Consultancy.

Once drawing is in general circulation Black Cat Building Consultancy take no responsibility for the accuracy or information taken from them.

0 0.5m 1m 2m 5m

1:50

Rev	Description	Dr by	Ap By	Date
A	footpath added to suit levels on elevation C	RB	AMcC	26.08.2025

CLIENT NAME
Benchill Primary School

CONTRACT/PROJECT NAME
SEND Provision
Phase 2

DRAWING TITLE
Proposed Elevations

PROJECT NUMBER	DATE
	24.07.2025
DRAWING NUMBER	**REVISION**
BPS-SP-P2-XX-E-00-002	A
SCALE	**DRAWN BY**
1 : 50@A0	RB
ISSUE STATUS	**APPROVED BY**
Tender	AMcG

FILE PATH
C:\Users\Richard Bayley\OneDrive - Black Cat Building Consultancy Limited\Cad Files\Benchill Primary School\SEND Provision\Design\BIM\WIP\BPS-SP-Phase 2 Tender - 26.08.25.rvt

THE LIGHTWELL
61-63 BROWN ST
MANCHESTER
M2 2JG

0161 359 4333
enquiries@bcconsultancy.co.uk

BLACK CAT
BUILDING CONSULTANCY