NOTES:
DO NOT SCALE FROM THIS DRAWING. ALL LEVELS, ANGLES AND DIMENSIONS TO BE CHECKED ON SITE PRIOR TO COMMENCEMENT OF WORKS.

THIS DRAWING IS TO BE READ IN CONJUNCTION WITH ALL RELEVANT BARKER ASSOCIATES DRAWINGS, SCHEMATICS, ARCHITECTS, STRUCTURAL AND ALL OTHER SERVICES DRAWINGS, SPECIFICATIONS AND SCHEDULES.

THE SOLAR PV INSTALLATION ON THESE FLAT ROOFS WILL BE IN ACCORDANCE WITH PERMITTED DEVELOPMENT RIGHTS, AND ANY INSTALLED EQUIPMENT WILL NOT EXCEED 0.6M ABOVE THE HIGHEST POINT OF THE ROOF

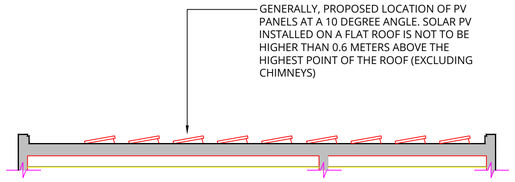

TYPICAL SECTION FOR FLAT ROOF PV

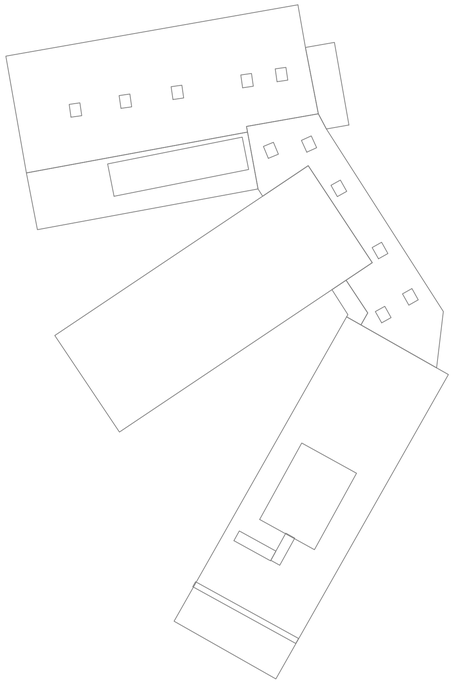

EXISTING ROOF PLAN

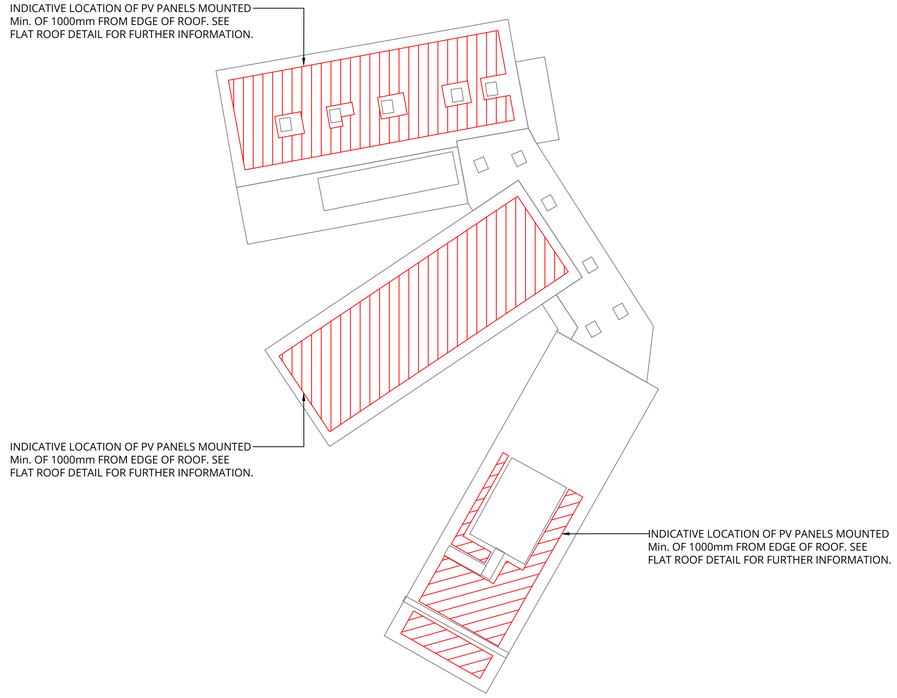

PROPOSED ROOF PLAN

N

0 5 10 15 20 25
Scale 1:500
50 (metres)

Drawing Status:
PLANNING

Rev	Description	Date	By
PL1	PLANNING ISSUE	Jul. 25	DH

Majesty House, Avenue West Skyline 120,
Braintree Essex, CM77 7AA
T: 01279 647111
W: www.barker-associates.co.uk
E: mail@barker-associates.co.uk

© THIS DRAWING IS A COPYRIGHT OF BARKER ASSOCIATES.

Client
LOCATED PROPERTY LIMITED (LONDON)

Project Title
GB ENERGY SOLAR PARTNERSHIP
'SOLAR PV PROGRAMME' THE EAST
MANCHESTER ACADEMY, DAPPLE GLOVE 18,
MANCHESTER, M11 3DS

Drawing Title
EXISTING AND PROPOSED
ROOF PLAN

ELECTRICAL SERVICES

Project No.	P25-0347	Date	Jul. 25	Drawn	DH	Checked	SG
Scale:	1:500@A1			Status	S0	Revision	PL1

Drawing Number
NZAP-BA-ZZ-ZZ-DR-E-0002