


K1.1 Yorkstone Upstand Kerb
Scale: 1:20

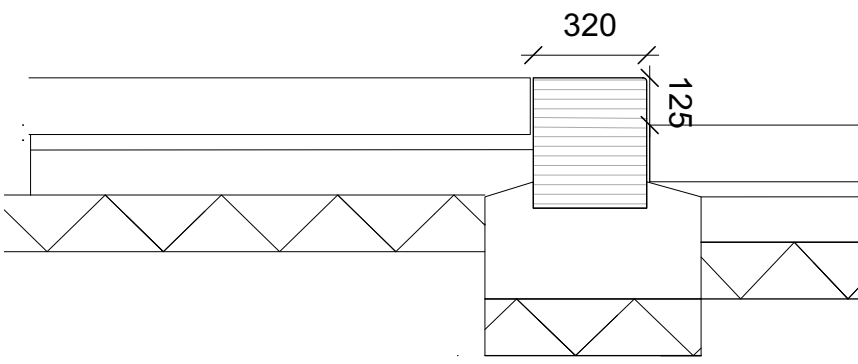


K1.1 Yorkstone Kerb
To match existing kerbs to Albert Square and surrounding streets.
Colour/Finish: Yorkstone, wire sawn with bullnosed edge.

Sizes: 320mm width x 900 length
10mm bullnose edge.
Depth: 225mm
Laid: 125mm upstand, 5mm mortar joint.

To be haunched in concrete foundation to engineers (Ramboll) detail.

To specification clause Q10 120A

K1.2 Yorkstone Flush Channel
Scale: 1:20

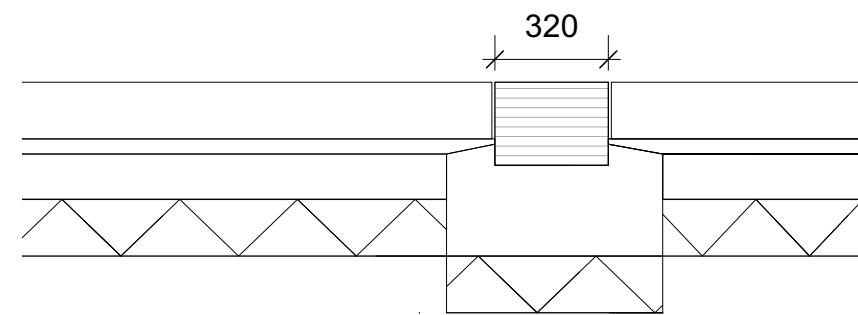


K1.2 Yorkstone Flush Channel
Colour/Finish: Yorkstone, wire sawn.

Sizes: 320mm width x 900 length unless highlighted as K1.2* on Kerbs and Edges GA. K1.2* unit lengths to be 300mm.
Depth: 100mm
Laid: Flush with adjacent surface finish level, 5mm mortar joint

To be haunched in concrete foundation to engineers (Ramboll) detail.

To specification clause Q10 120B

K1.3 Yorkstone Flush Channel
Scale: 1:20

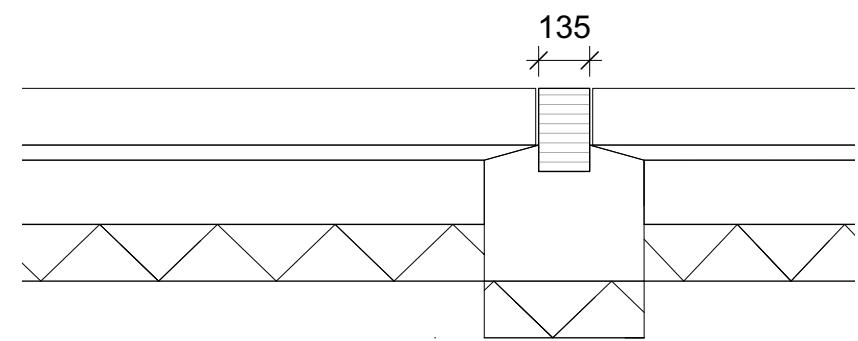


K1.3 Yorkstone Flush Channel
Colour/Finish: Yorkstone, wire sawn.

Sizes: 135mm width x 900 length
Depth: 150mm
Laid: Flush with adjacent surface finish level, 5mm mortar joint

To be haunched in concrete foundation to engineers (Ramboll) detail.

To specification clause Q10 120C

K1.4 Yorkstone Upstand Kerb
Scale: 1:20

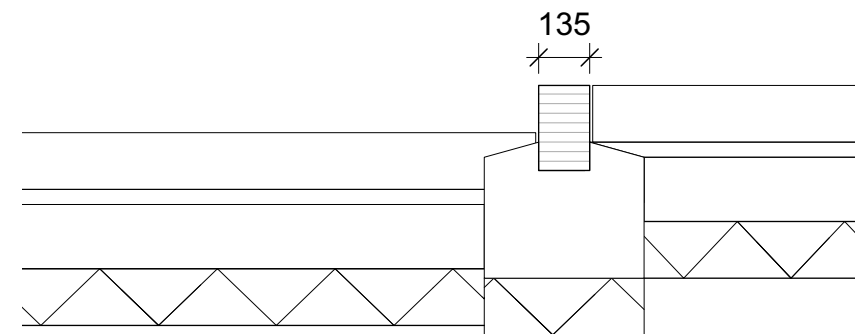

K1.4 Yorkstone Upstand Kerb
Colour/Finish: Yorkstone, wire sawn.


Sizes: 135mm width x 900 length
Depth: 225mm
Laid: 125mm upstand, 5mm mortar joint.

To be haunched in concrete foundation to engineers (Ramboll) detail.


To specification clause Q10 120E

3 Yorkstone Channel Dropped & Transition Kerb
Scale: 1:20


Section

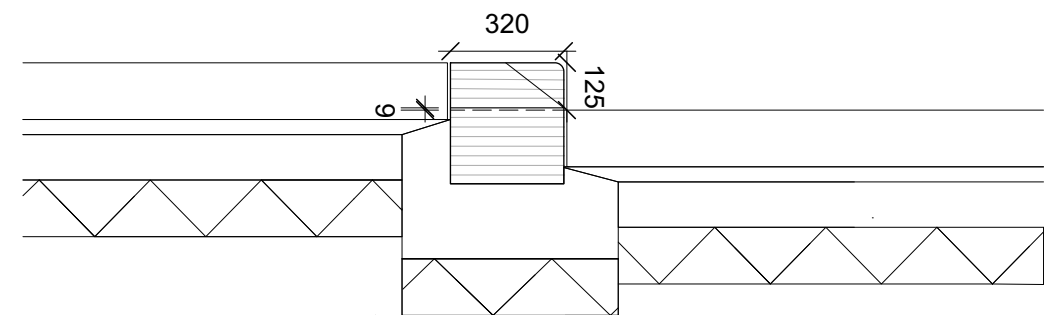

Plan

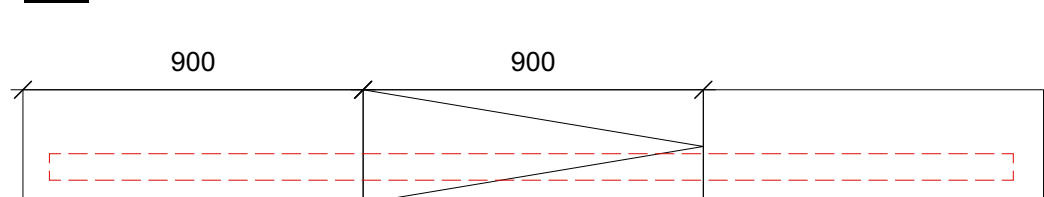

Elevation

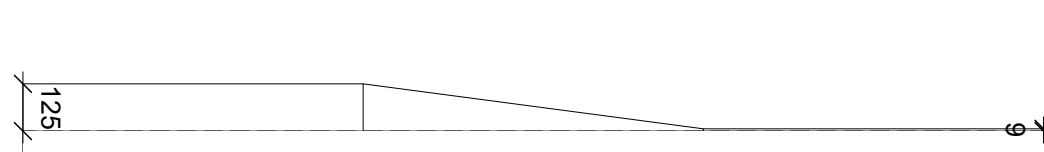

K1 dk Yorkstone Dropped Kerb & Transition Kerb


Colour/Finish: Yorkstone, wire sawn.

Sizes: 320mm width x 900 length unless highlighted as K1 dk* on Kerbs and Edges GA. K1 dk* unit lengths to be 300mm.
Dropper between 125mm upstand and 6mm at dropped section.
Depth: 250mm
Laid: As indicated, 5mm mortar joint

To be haunched in concrete foundation to engineers (Ramboll) detail.

To specification clause Q10 120D

K2 Low Stone Edge to Planting Areas
Scale: 1:20

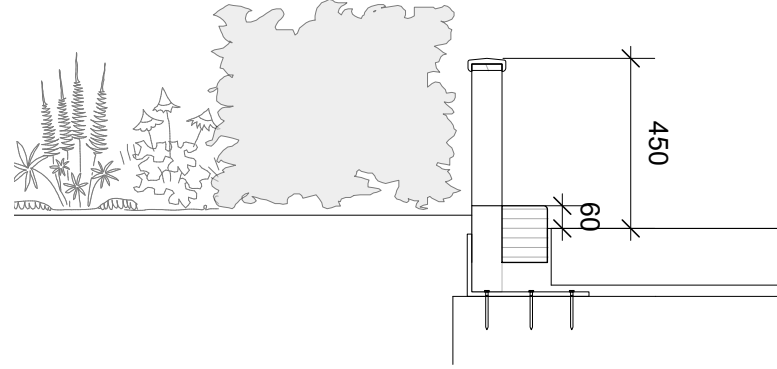


K2 Low Stone Edge
To edge of planting areas within Albert Square.
Colour/Finish: Scottish Green Schist

Sizes: 200mm top width x varied length
Depth: 160mm
Laid: 60mm upstand, 5mm mortar joint.
Units to be cut to incorporate rebate detail around low steel rail.
Low rail to be incorporated into top of edging, for full details refer to drawings OTH-PLA-EE-ES-DWG-L-5012 - 5015.
To specification clause Q10 121A

To be haunched in concrete foundation to engineers detail.

K3.1 Limestone Upstand Kerb
Scale: 1:20

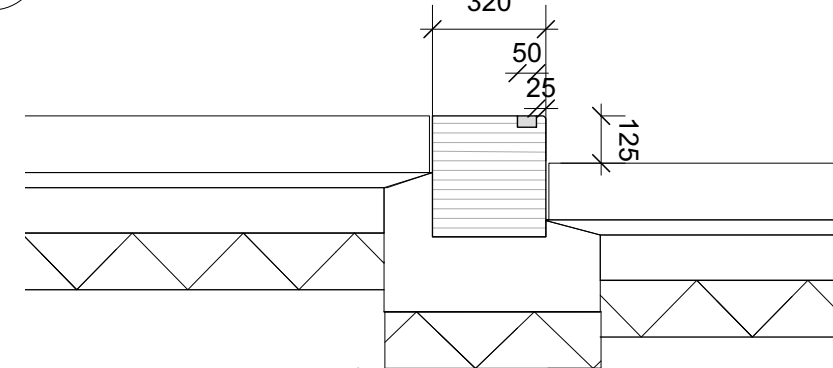


K3.1 Limestone Kerb
To Lloyd Street.
Colour/Finish: Carlow Blue Limestone, flamed, with 50mm contrasting edging strip, Cinza Ariz Granite - fine picked, 10mm bullnose

Sizes: 320mm width x 900 length
Depth: 300mm
Laid: 125mm upstand, 5mm mortar joint

To be haunched in concrete foundation to engineers detail.

To specification clause Q10 122A

K3.2 Limestone Upstand Kerb
Scale: 1:20

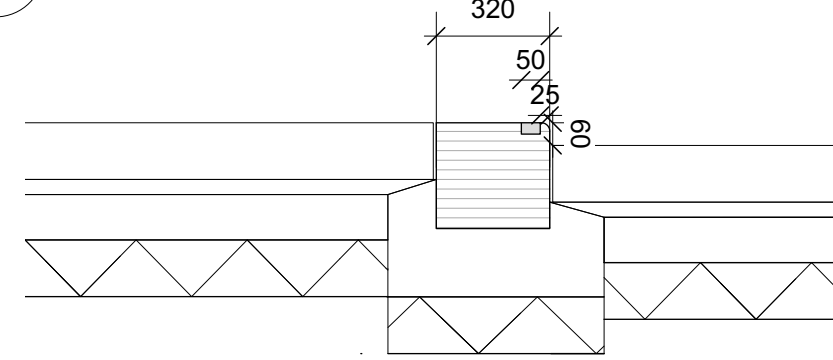


K3.2 Limestone Kerb
To Lloyd Street.
Colour/Finish: Carlow Blue Limestone, flamed, with 50mm contrasting edging strip, Cinza Ariz Granite - fine picked, 10mm bullnose

Sizes: 320mm width x 900 length
Depth: 300mm
Laid: 60mm upstand, 5mm mortar joint

To be haunched in concrete foundation to engineers detail.

To specification clause Q10 122B

K3.3 Limestone Channel 6mm Upstand
Scale: 1:20

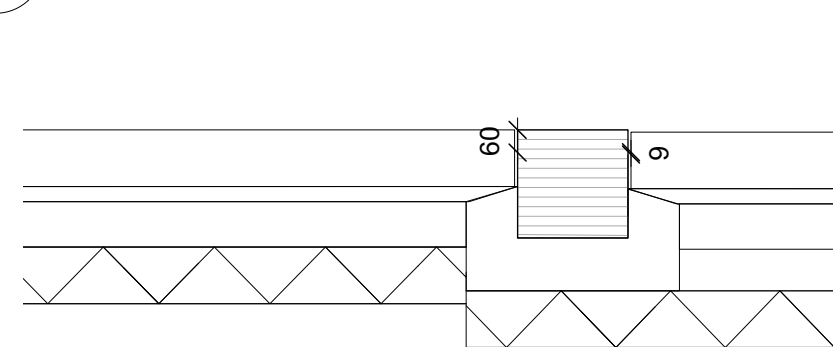

K3.3 Limestone Channel
To Mount Street.
Colour/Finish: Carlow Blue Limestone, flamed.


Sizes: 320mm width x 900 length
Depth: 250mm
Laid: flush-6mm upstand, 5mm mortar joint

To be haunched in concrete foundation to engineers detail.


To specification clause Q10 122C

K3 dk Limestone Channel Drop & Transition Kerb
Scale: 1:20

Section

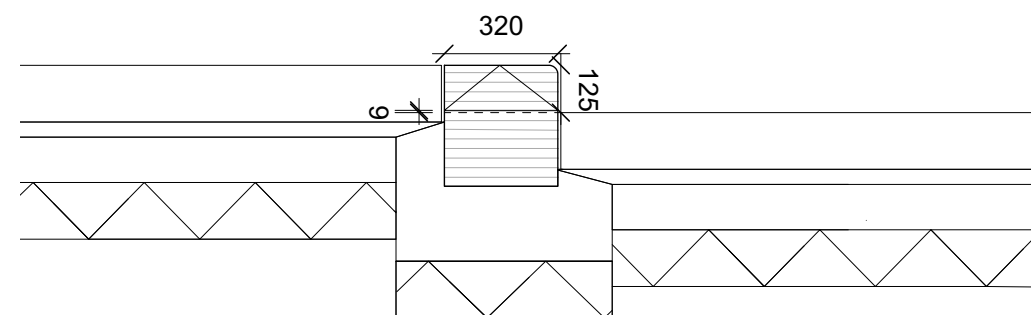

Plan

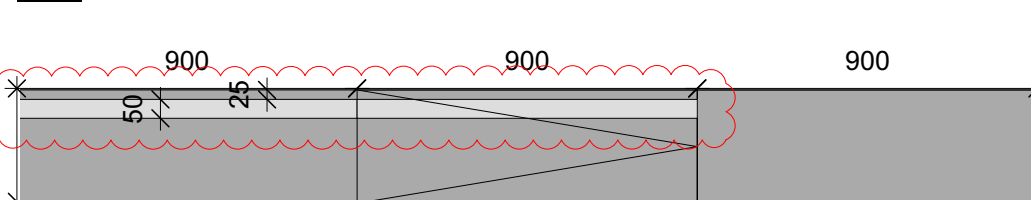

Elevation




K3 dk Limestone Stone Dropped Kerb & Transition Kerb
Colour/Finish: Carlow Blue Limestone, flamed, with 50mm contrasting edging strip, Cinza Ariz Granite - fine picked, 10mm bullnose

Sizes: 320mm width x 900 length
Dropper between 125mm upstand and 6mm at dropped section.
Depth: 300mm to 250mm
Laid: As indicated, 5mm mortar joint

To be haunched in concrete foundation to engineers detail.

To specification clause Q10 122D


K3.4 Limestone Splayed Kerb
Scale: 1:20

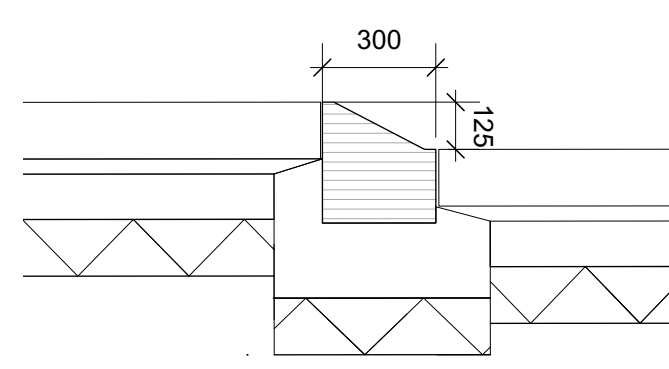

Limestone Splayed Kerb
To Lloyd Street service entrance
Dimensions: 320mm wide, 900mm length,
Depth: 375mm
Material: Carlow Blue Limestone, flamed, with 50mm contrasting edging strip, Cinza Ariz Granite - fine picked.
Upstand: 6-125mm splay.
Allow for transition kerb at each side to tie back into standard upstand kerb type K3.1. Contrasting edging strip to line through across different kerb profiles.

Q10/122E

K4.2 Steel Edge
Scale: 1:20

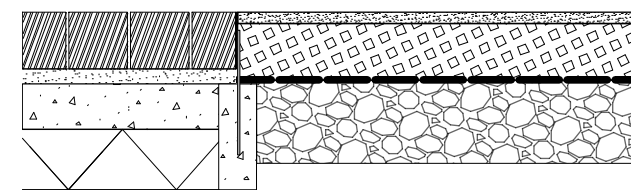


K4.2 Steel Edge to resin bound gravel

Product: HiGrade Heavy Steel Landscape Edging
To have bespoke preformed radiuses as shown on drawings.
Finish: Stainless steel with PPC finish
Dimensions: 8mm thick, 150mm height
Fixed using proprietary fixing pins (450mm depth) into concrete haunch
Laid flush with adjacent paving surface level.
Allow for concrete bed/haunching and stakes fixed to concrete bed.
Allow for proprietary joint detail.
Allow for preformed radius units.

To specification clause Q10 123B

K4.3 Bronze Edge
Scale: 1:20

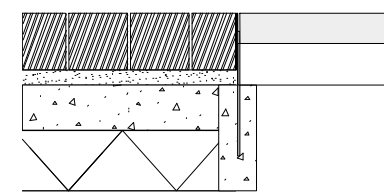

K4.3 Bronze Edge to building threshold

Manufacturer: CB Arts
Address: Low Mill business park,
Ulverston LA12 9EE
Tel: 01229 588580
Bronze edge to Albert Square and Cooper Street entrances (delineation of internal / external finishes)
Finish: Polished
Dimensions: 8mm thick, 150mm height
Mechanically fixed into concrete foundation
Laid flush with adjacent paving surface level.
Allow for concrete bed/haunching and mechanical fixing.

To specification clause Q10 123C

THIS DRAWING IS COPYRIGHT PROTECTED AND MAY NOT BE REPRODUCED IN WHOLE OR PART WITHOUT WRITTEN PERMISSION FROM PLANT I.E. LIMITED.
© Plant Intelligence Environment Limited

NOTES:
1. Dimensions are in millimetres unless otherwise stated.
2. All dimensions are to centres unless otherwise stated.
3. All dimensions are to centres unless otherwise stated.
4. All dimensions are to centres unless otherwise stated.
5. The dimensions of all materials must be checked on site before being used.
6. The drawing is for information only and does not constitute a contract or a guarantee of performance.
7. Drawings are for information only and do not constitute a contract or a guarantee of performance.

NOTE: All foundations to engineer's (Ramboll) details.

Revision Notes:

1. Kerbs depths updated - reduced to 300mm.
2. Nosing band position amended (closer to kerb edge) following Project Access Group review.

Revision	Date	Description	Drawn	Apprvd.
C03	02/02/22	Refer to revision notes	SR	MS/KR
C02	29/04/21	Refer to revision notes	SR	MS/KR
C01	01/04/21	Construction Issue	SR	MS/KR
06	26/02/21	Stage 4 Issue (Re-Coordination)	SR	MS/KR
05	11/10/19	Stage 4 Issue	SR	MS/KR
04	06/09/19	Planning Issue	SR	MS/KR
03	26/07/19	Stage 4	SR	MS/KR
02	29/05/19	Stage 3+ Issue	SR	MS/KR
01	30/11/18	Stage 3 Issue	AD	MS/KR

		Plant I.E. Limited	
E: info@plant-ie.com		W: plant-ie.com	
MANCHESTER			
2 Back Grafton St., Altrincham, WA14 1DY			
T: 0161 928 9281			
LONDON			
Unit 6 Waterside, 44-48 Wharf Road, London, N1 7UX			
T: 0207 253 5678			
LIVERPOOL			
No. 8 Princes Parade, Princes Dock, Liverpool, L3 1DL			
T: 0151 705 6746			

Client Manchester City Council

Project Our Town Hall

Drg Title Edges & Interface Details

Created on 30.11.18 Created by AD Approved by MS/KR

Scale 1:20 Size A1 Workstage Stage 5

Drg No. OTH-PLA-EE-ES-DWG-L-5001 Suitability S4 Revision C03