




03 **PROPOSED ELEVATION**
SCALE 1:50 @ A1

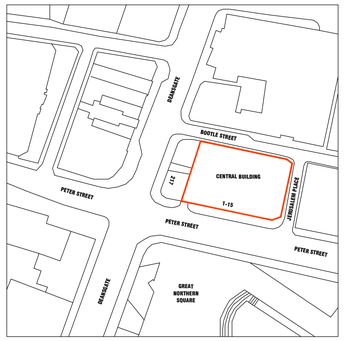

N **LOCATION PLAN**
SCALE 1:1250 @ A1

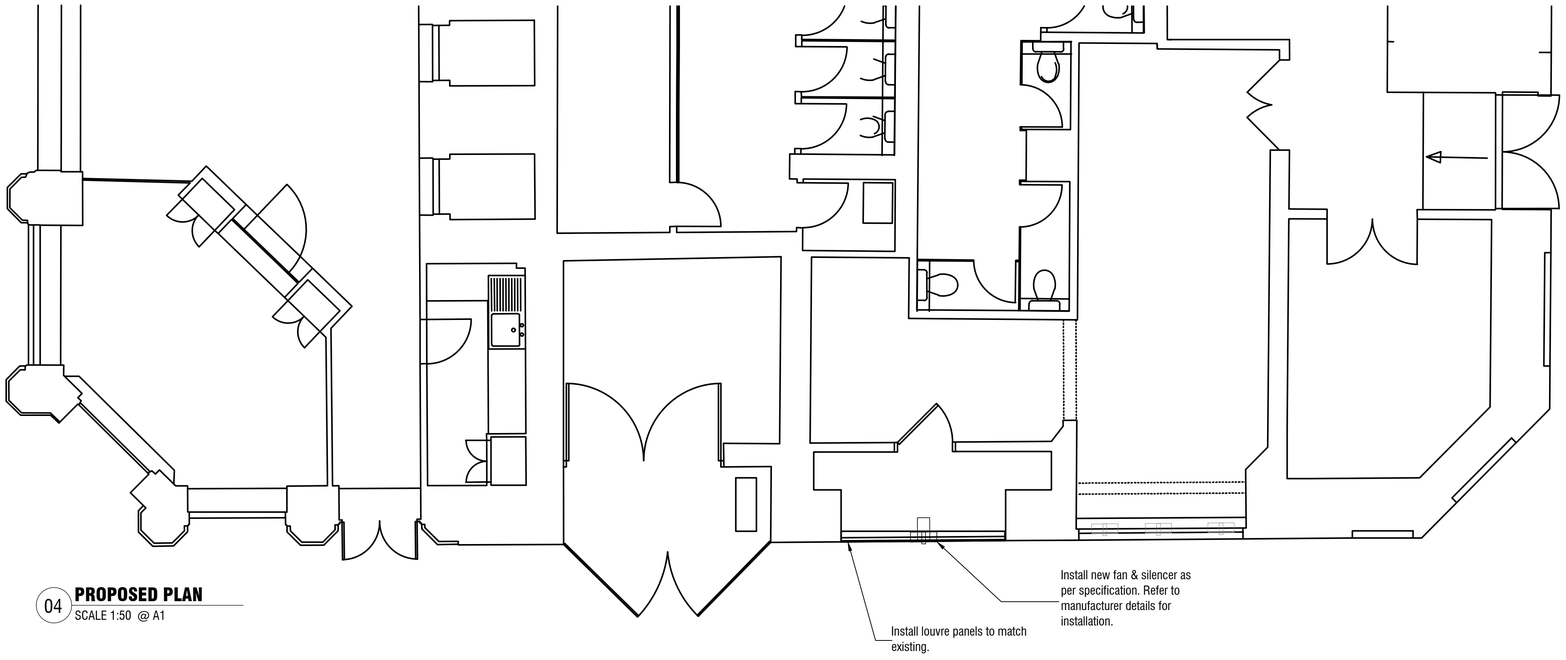


04 **PROPOSED PLAN**
SCALE 1:50 @ A1

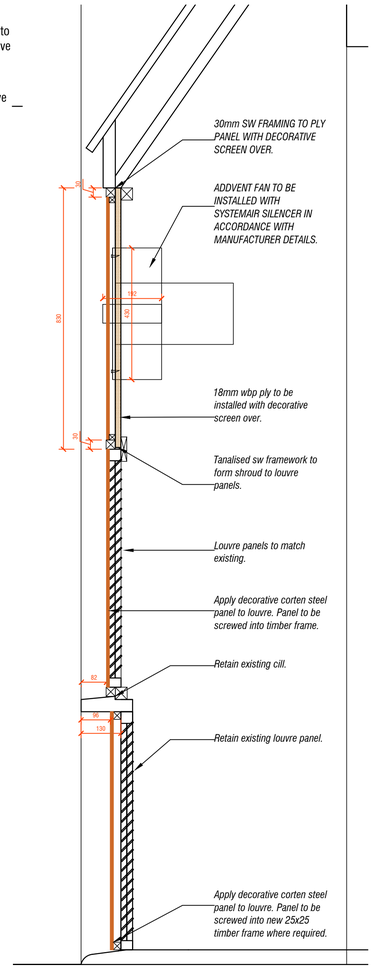

05 **PROPOSED SECTION**
SCALE 1:10 @ A1

GENERAL INFORMATION

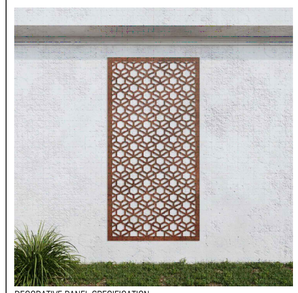

DECORATIVE PANEL SPECIFICATION
LUXURY SCREENS,
CORTEN STEEL No 212
9mm thick

https://www.luxuryscreens.co.uk/product/corten-steel-no212-metal-garden-screen/

REV	DATE	NOTE	BY
A	27.10.25	DECORATIVE PANELS ADDED.	
B	29.10.25	EXTRA PANELS SHOWN.	
C			

BARK Design Studios LTD
Studio 3 - Tollgate house farm, Blithbury road, Rugeley, WS15 3RT
Tel: 01889 504111 E: info@barkdesignstudios.co.uk
www.barkdesignstudios.co.uk

CLIENT
RBG

SITE ADDRESS
REVOLUTION DE CUBA
11 PETER ST.
MANCHESTER

DATE	DRAWN BY	SCALE
SEPT 24	KS	AS SHOWN @ A1

TITLE
PROPOSED LAYOUTS

DRAWING NUMBER	REVISION
0233_02	B

Drawing issued on condition it is not copied in whole or part without consent. Figured dimensions take precedent over scaled. All dimensions to be checked on site prior to commencement of any work or shop drawings. To be read in conjunction with specification where relevant. All drawings to be read in conjunction with Structural Engineer's details & any relevant sub-contractor's details. All works to comply with current Building Regulations, British Standards & Codes of Practice. Contractor to ensure that all work meets the requirements of the EHO, Building Control, Fire Authority and all other statutory bodies. Any issues regarding the above contact BARK! at the above contact information and address.