


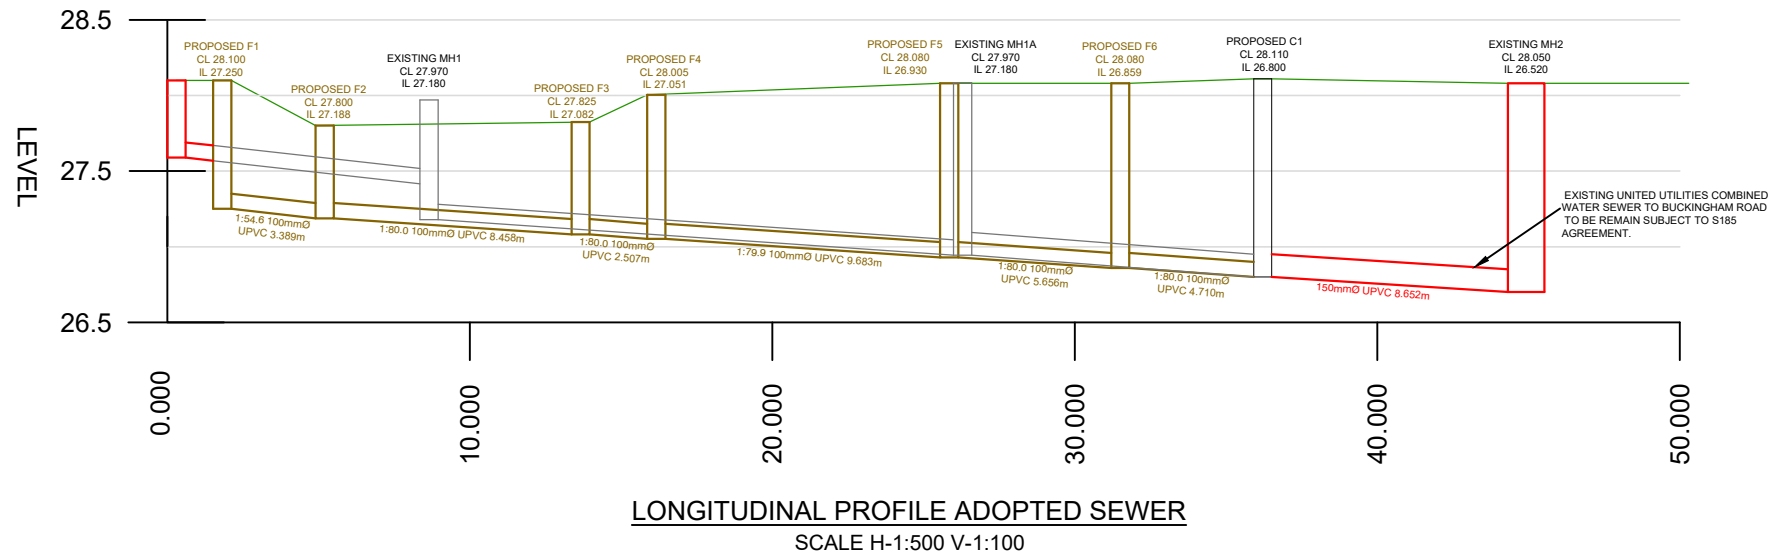

LEGEND

- PROPOSED FOUL DRAINAGE
- PROPOSED ONSITE COMBINED SEWER
- EXISTING PUBLIC COMBINED SEWER TO REMAIN
- EXISTING ONSITE DRAINAGE TO BE DIVERTED

Rev	Date	Description	By
Project No.	Dwg Id.		
AEG6404	CIV-210		
Scale @ A4	Date	Revision	
N/A	JUNE 2025	A01	
Drawn	Checked	Approved	
CM	JM	JM	