# CUMMING GROUP

## 52 PRINCESS ST | LEVEL FOUR | FLOORING LAYOUT

THIS DRAWING IS PROTECTED UNDER COPYRIGHT AND AT NO TIME MUST ANY PORTION OF THIS DRAWING BE REPRODUCED OR COPIED IN ANYWAY WITHOUT THE PERMISSION OF RU CREATIVE LTD.


ALL DIMENSIONS MUST BE CHECKED ON SITE AND NOT SCALED FROM THIS DRAWING.

SUBJECT TO SITE SURVEY

THIS DRAWING SHOWS DESIGN INTENT AND IS SUBJECT TO SITE CONDITIONS .
ANY PART OF THE DESIGN THAT CONTRADICTS BEST PRACTICE THEN PLEASE MAKE THE DESIGN TEAM AWARE.

SITE SURVEY REQUIRED PRIOR TO PLACING ORDERS.

DRAFT

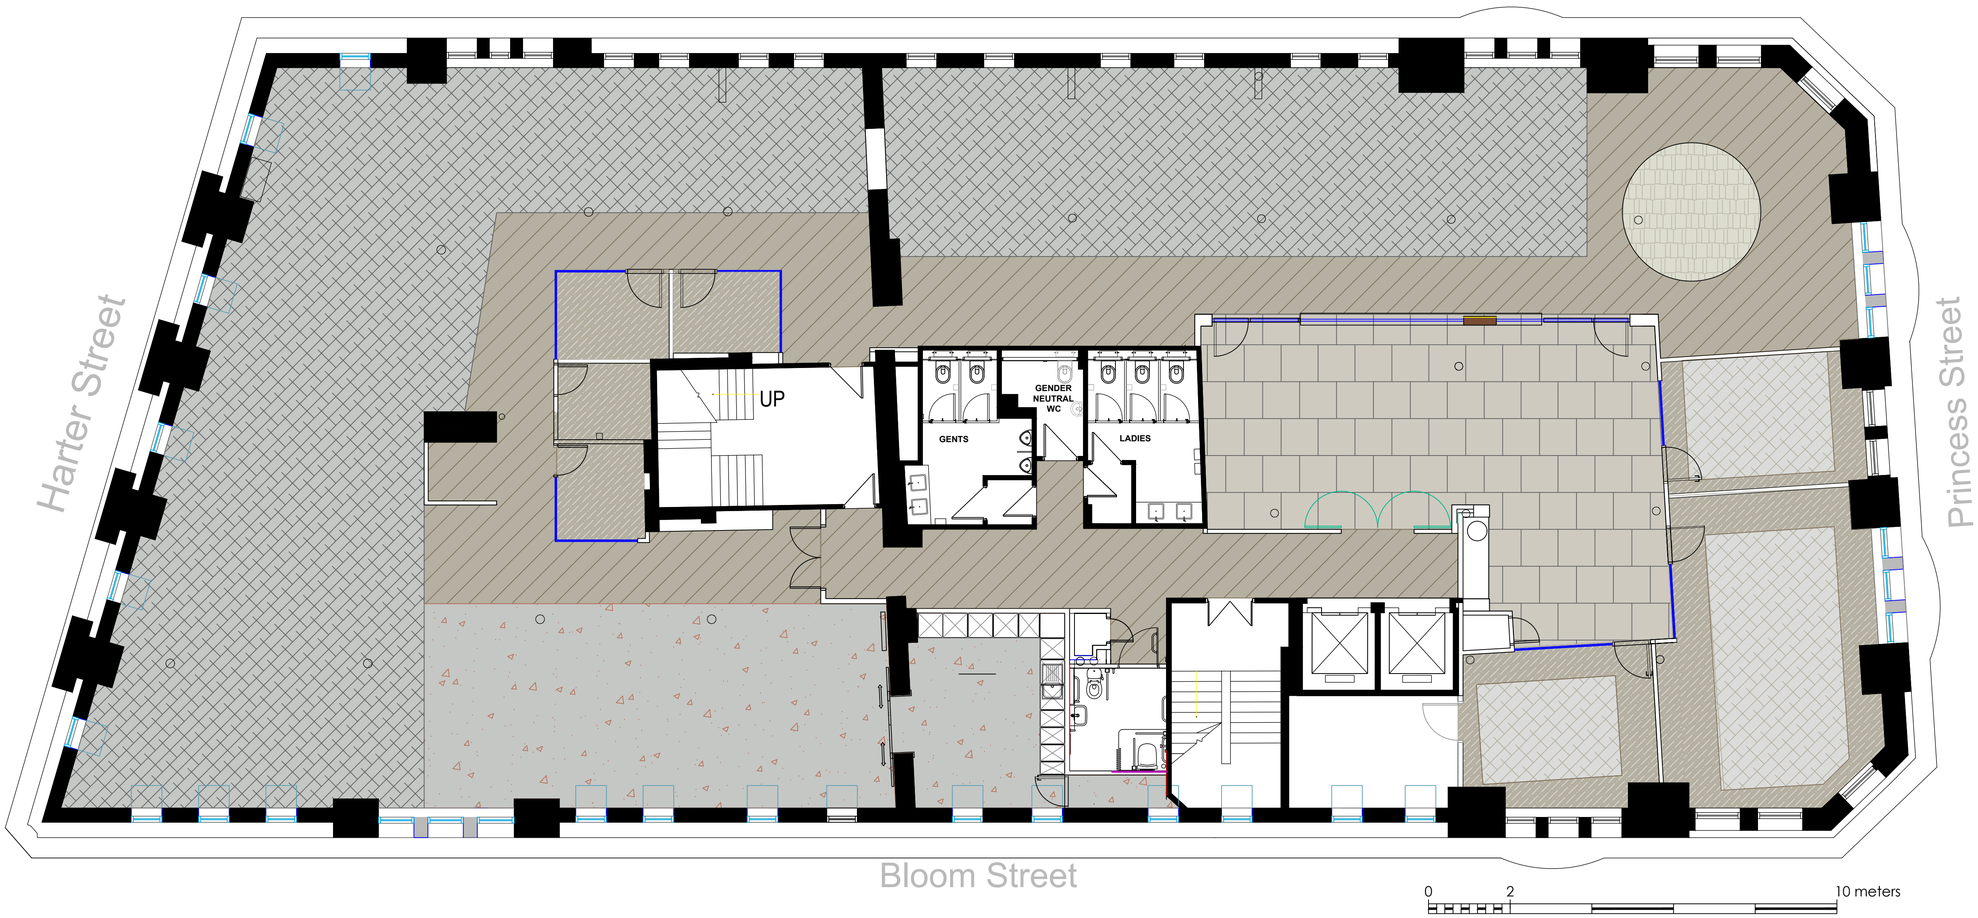


**FLOORING SPECIFICATION**

- AMTICO > POWDERED OAK > PRODUCT CODE: SS5W3311 > TO BE LAID ON A 45 DEGREE ANGLE > PLANK SIZE: 184.2 x 1219.2MM TBC
  **SQ.M REQUIRED: 155**
- AMTICO > ACCESS > HACKNEY GREY > SX5S3082 > 900MM x 900MM
  **SQ.M REQUIRED: 71**
- AMTICO > 40MM BLACK STRIP DETAIL
  **SQ.M REQUIRED: 0.5**
- INTERFACE > ETCHED & THREADED COLLECTION > E612 > COLOUR: 6002008 WHEAT
  **SQ.M REQUIRED: 40**
- INTERFACE > ETCHED & THREADED COLLECTION > E613 > COLOUR: 600T008 WHEAT
  **SQ.M REQUIRED: 33**
- INTERFACE > WORKS COLLECTION > WORKS SENSE > COLOUR: 4312007 SHELL
  **SQ.M REQUIRED: 239**
- AMTICO > SPACIA STONES > AMALFI > SS5S2609
  **SQ.M REQUIRED: 77**
- INTERFACE > ETCHED & THREADED COLLECTION > E612 > COLOUR: 6002008 WHEAT (ADD BLACK EDGE TRIM)
  **SQ.M REQUIRED: 10**

**PLEASE NOTE:**
QUANTITIES DO NOT TAKE INTO ACCOUNT FOR ANY WASTAGE. THEREFORE IT IS THE FLOORING CONTRACTOR RESPONSIBILITY TO VISIT SITE PRIOR TO PLACING ANY ORDERS.

| REV | DETAILS | BY | DATE |
|---|---|---|---|
| 2 | BOXING TO COLUMN REMOVED | RU | 14.05.25 |
| 1 | PARTITION SETTING OUT, FLOOR INLAYS | RU | 17.03.25 |

RU CREATIVE LIMITED
L2 WINDSOR HOUSE
HARROGATE HG1 2PW
TELEPHONE: 01423 52 02 69
EMAIL:INFO@RUCREATIVE.CO.UK
WEB: WWW.RUCREATIVE.CO.UK

CLIENT | PROJECT
CUMMING GROUP

TITLE
LEVEL 04 | FLOORING LAYOUT

| SCALE | DATE | DESIGNER | CHECKED BY |
|---|---|---|---|
| 1:75@A1 | 17.03.25 | RUC | ~ |

DRAWING NO.

| PROJECT NO. | BUILDING | LEVEL | DRAWING NO. | REV |
|---|---|---|---|---|
| 52P.CG.L4.01 | 52.P.ST | L4 | 52P.CG.L4.02 | 2 |