

PLAN Scale 1:10

3m x 1m Decontamination Grid

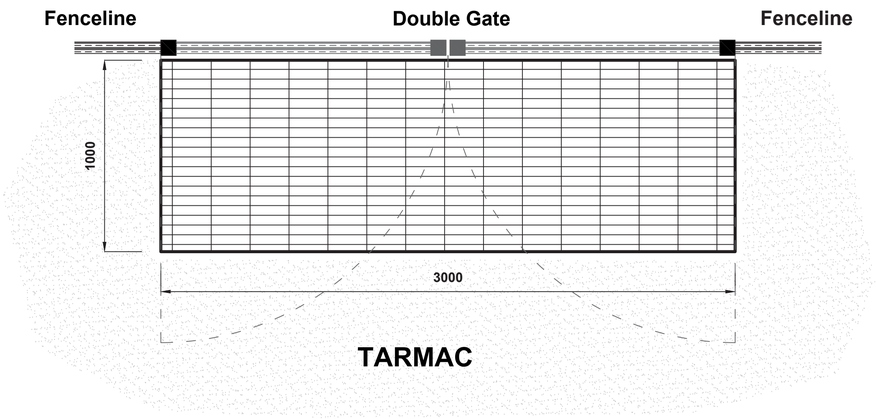


1.5m x 1m Decontamination Grid

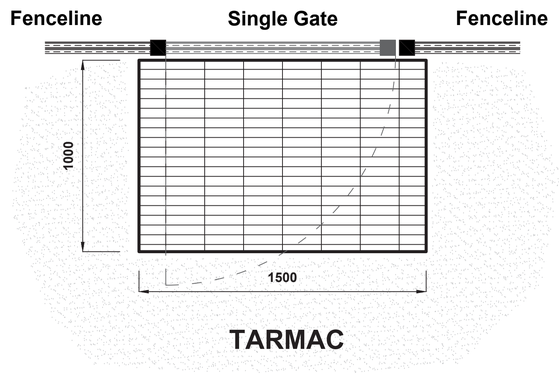


SECTION Scale 1:4

Cleaning grills: Galvanised Angle Iron Frame [70mm x 70mm x 6mm] with Galvanised Grill made from Open Steel Flooring – 25 x 5 s/col 41/100

Grill sits inside Frame

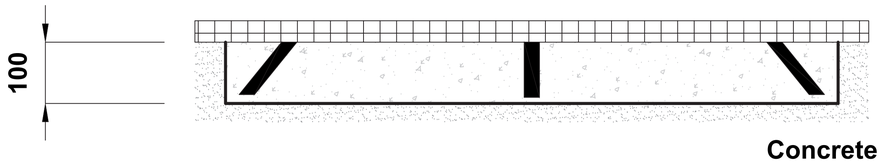



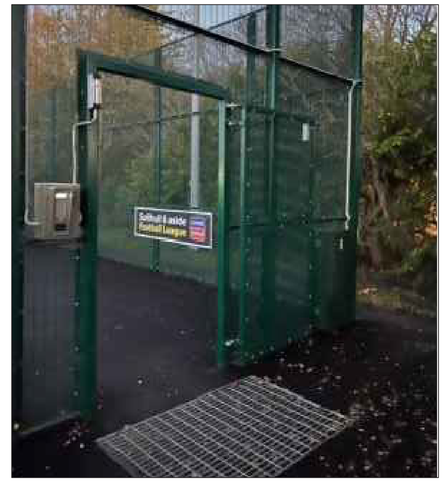

REVISIONS

DATE	REV	DESCRIPTION
16/10/25	C03	Construction record
11/09/25	C02	Construction issue
28/08/25	C01	Construction issue
30/04/25	P02	QA Amended
14/04/25	P01	Issued for comment

DATE: 14/04/25

blakedown sport & play

Blakedown Sport & Play Ltd.
Unit 1 Foley Business Park
Stourport Road, Kidderminster
Worcestershire DY11 7QL

Tel: 01295 738238
Web: www.blakedown.co.uk

CLIENT:
DIXONS NEWALL GREEN ACADEMY

PROJECT:
3G PITCH CONSTRUCTION

DRAWING TITLE:
DECONTAMINATION GRIDS PLAN & SECTION

SCALE:	PAPER SIZE:	SUITABILITY:
-	A1	A5 Construction Record

DRAWING NUMBER:	REVISION:
FS0998-BLA-A-2-ZZ-D-O-0006	C03