




PART ELEVATION

440

BRICKWORK TO BE REMOVED SHOWN IN RED
BRICKWORK BELOW CILLS TO BE REMOVED AND
CENTRAL PIER REDUCED TO 440mm WIDTH.
BRICKWORK TO HEAD REMOVED TO BE
REPLACED WITH STONE TO MATCH ADJACENT

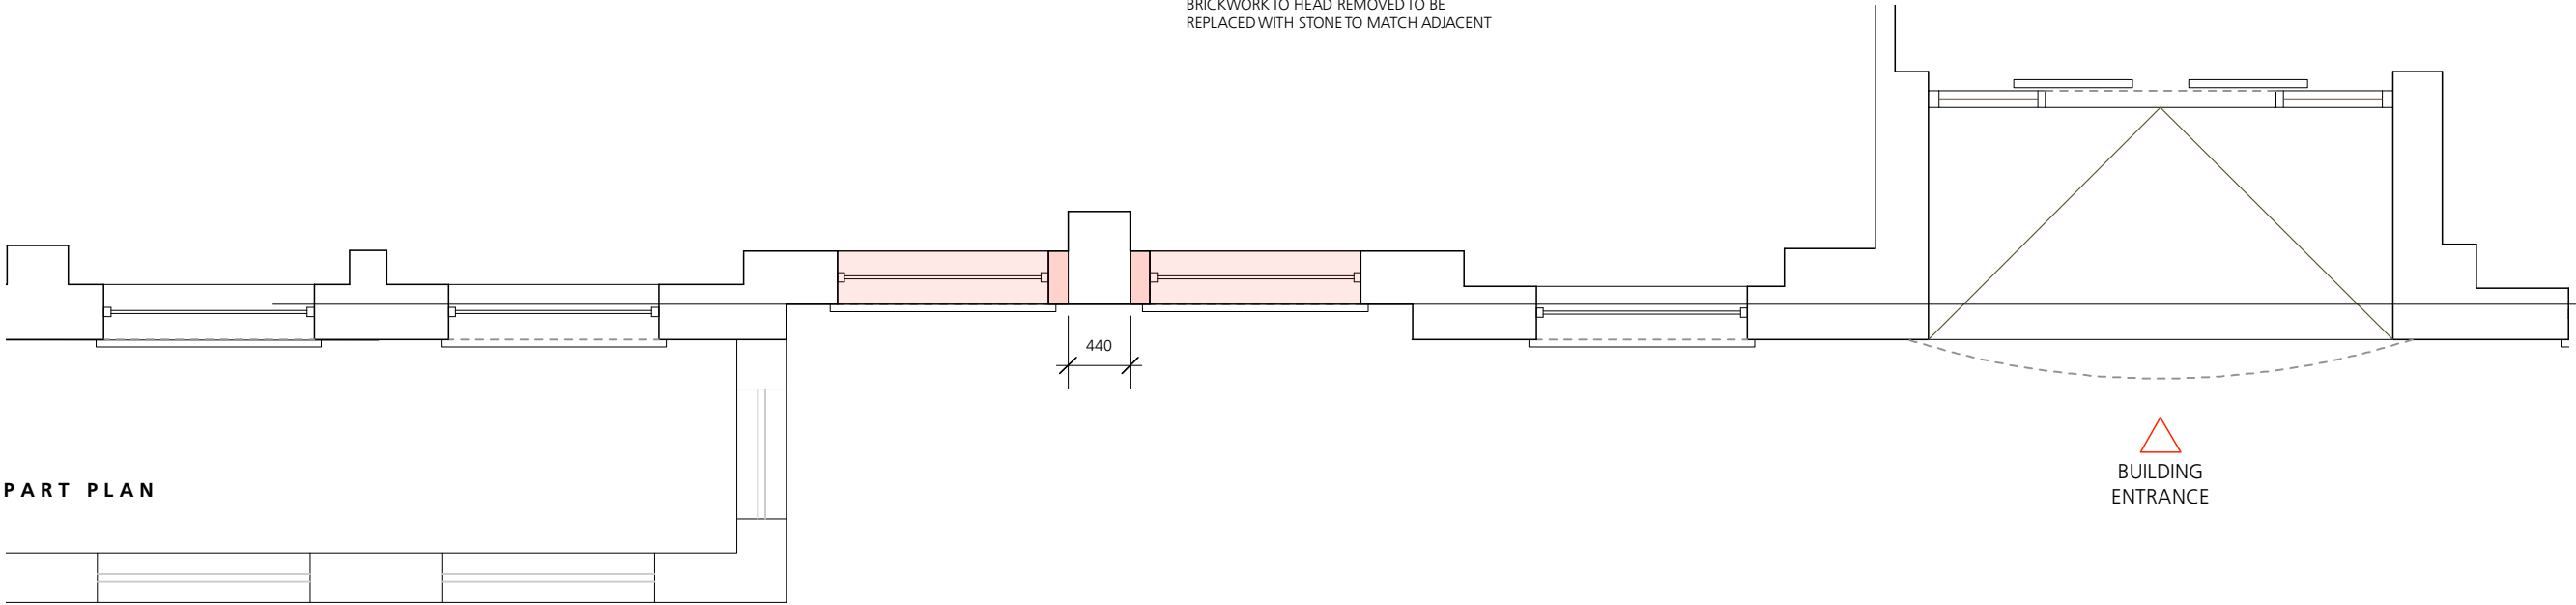

PART PLAN

440

BUILDING
ENTRANCE

0 1 2 3
Metres

Jonathan Davidson Architects

Architecture & Industrial Design
47 Hilton Street
MANCHESTER
M1 2EF
t: 0161 711 0835
e: inbox@j davidsonarchitects.com
w: www.j davidsonarchitects.com

Client Workspace Design & Build

Project 1-5 St James Square
Manchester M2 6DN

Scale 1:50 @ A1 / 1:100 @ A3

Date Aug 2025

Document Proposed New Entrance

Status For information

Doc Ref	392	PD	1003	-
---------	-----	----	------	---