

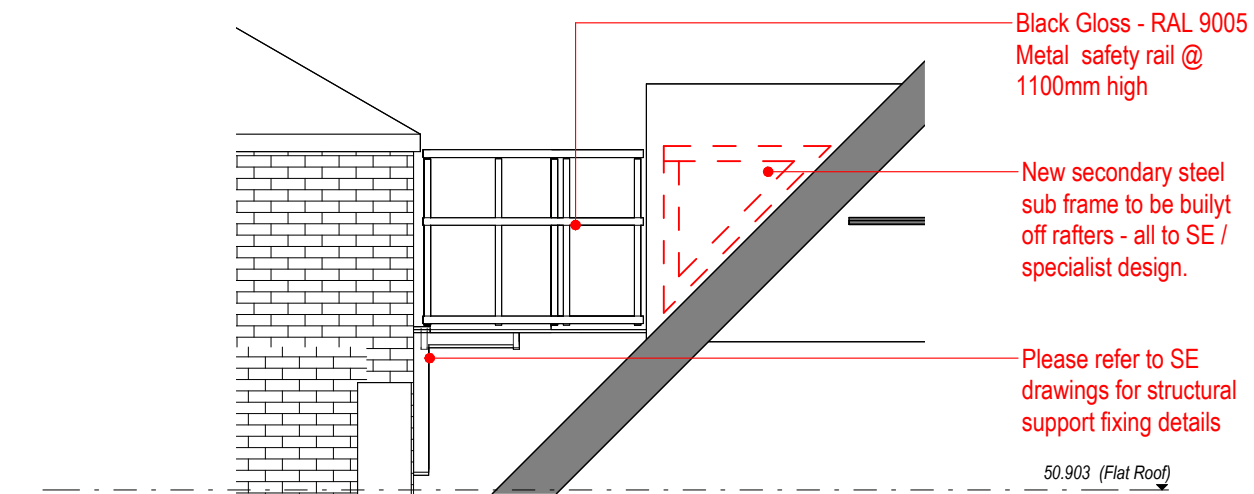
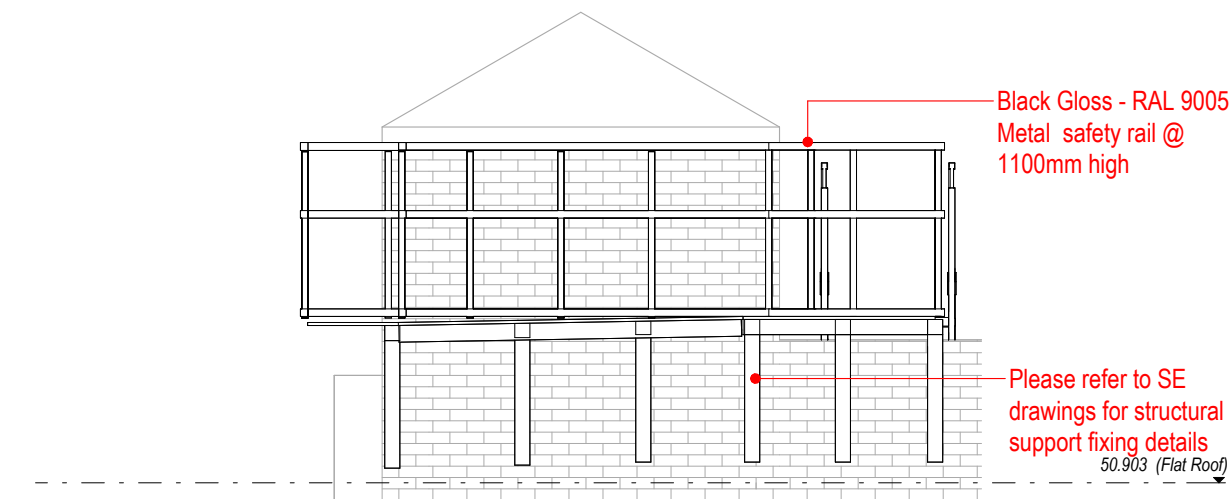
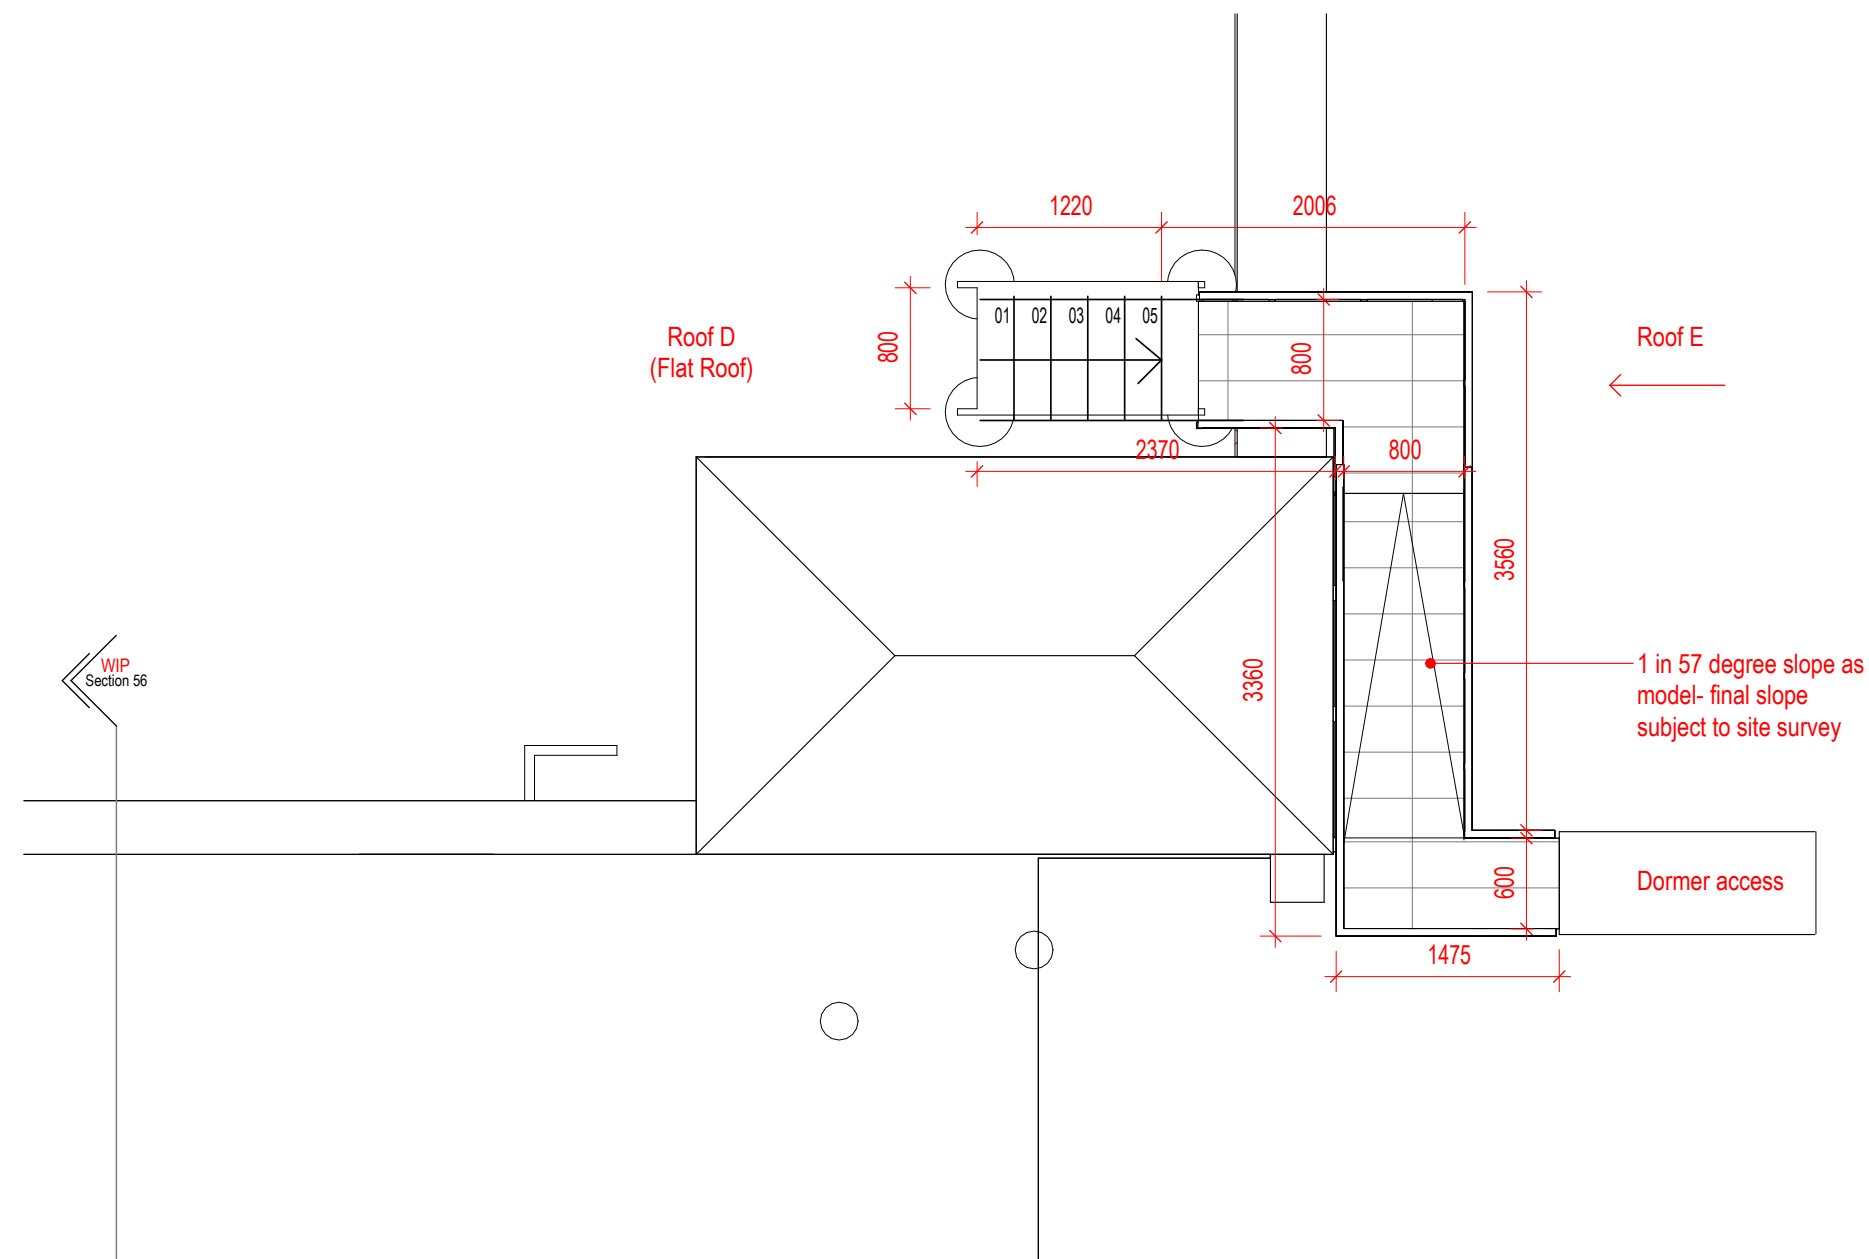
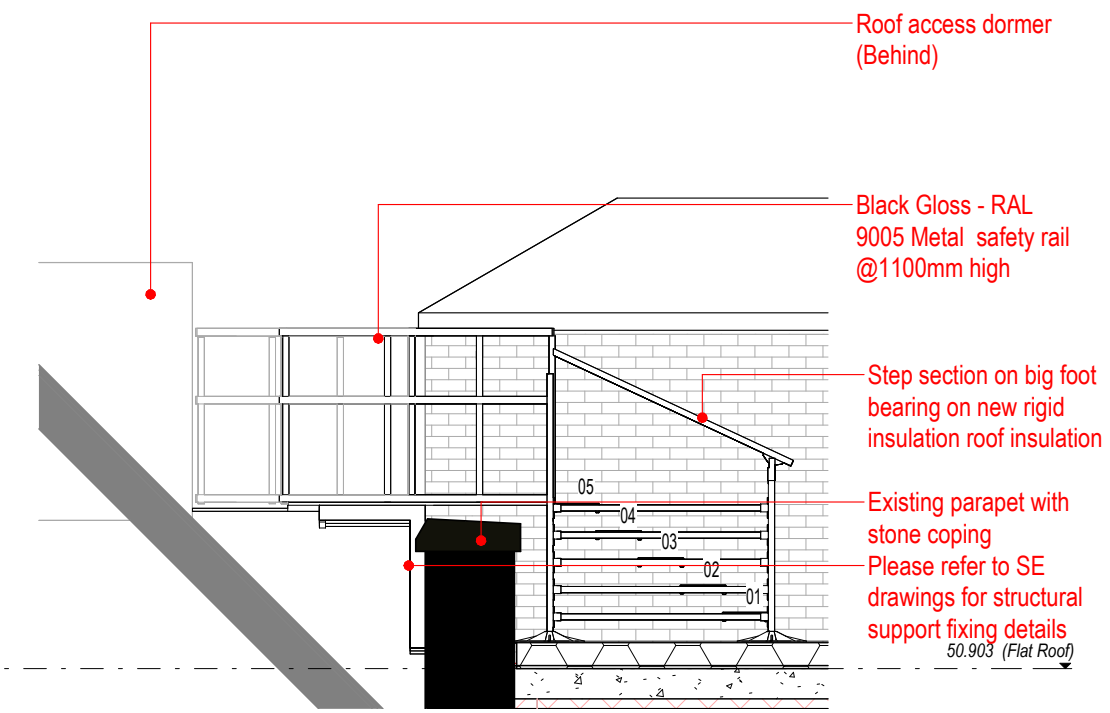
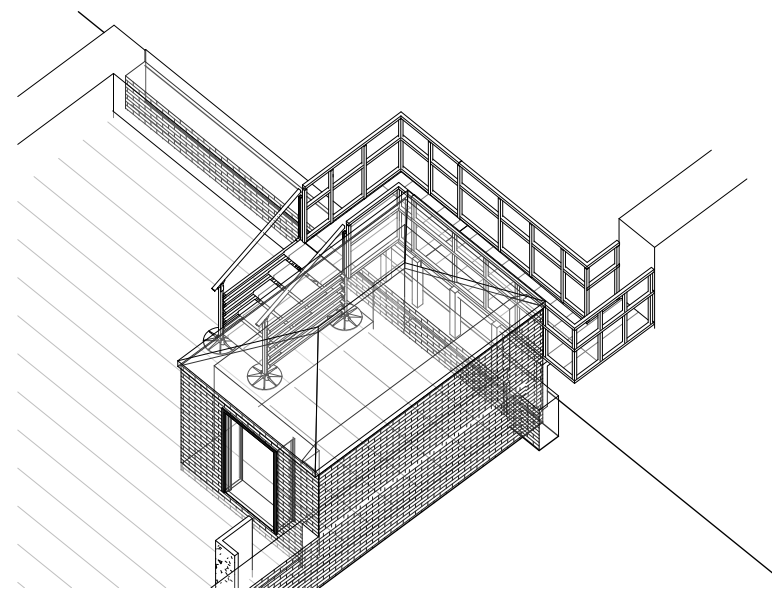


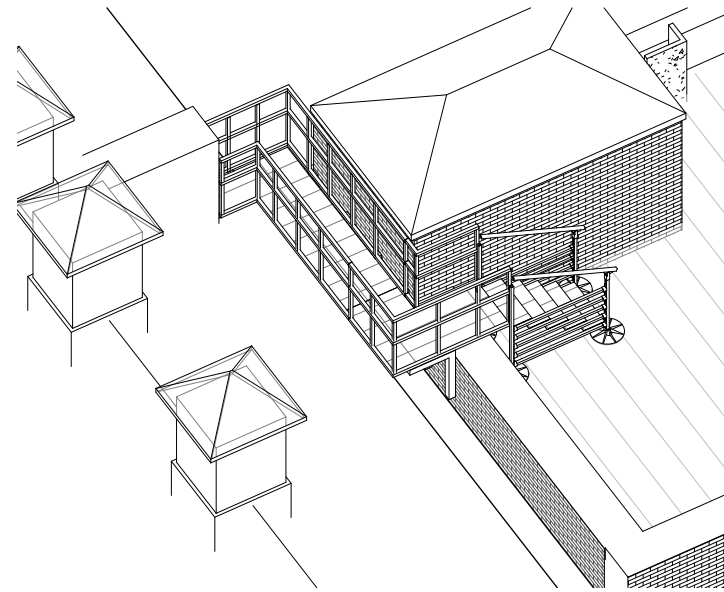

|   |   |
|---|---|
| <p><b>Notes:</b></p> <ul style="list-style-type: none"><li>• This drawing is copyright.</li><li>• Do not scale dimensions from this drawing.</li><li>• This drawing is to be read in conjunction with all other relevant drawings. All discrepancies on this drawing are to be reported to the architect.</li><li>• Do not modify any element of this drawing.</li><li>• Use drawing only for purpose(s) issued.</li><li>• This drawing may contain colour.</li></ul> | N |
|---|---|

North Point

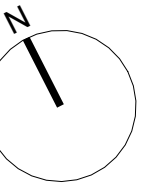

Scale Bar

|          |
|----------|
| Key Plan |
|----------|

|     |            |                              |       |        |
|-----|------------|------------------------------|-------|--------|
| P2  | 2025/09/24 | Colour finish changed        | AB    | RM     |
| P1  | 2025/08/12 | Roof drawings issued for LBC | AB    | RM     |
| Rev | Date       | Revision Notes               | Drawn | Review |

Logos

[INSERT CLIENT / CONTRACTOR LOGO OR NAME HERE (IF REQUIRED)]



|         |                     |
|---------|---------------------|
| Project | Rutherford Building |
|---------|---------------------|

Drawing Title  
Roof E Access Gantry

|                                                        |                               |                         |                          |
|--------------------------------------------------------|-------------------------------|-------------------------|--------------------------|
| Job Number<br><b>141532</b>                            | Date<br><b>April '25</b>      | Security Classification | Drawn By<br><b>EM</b>    |
| Scale@A2<br><b>1 : 50</b>                              | Purpose<br><b>PRELIMINARY</b> |                         | Reviewed By<br><b>AB</b> |
| Drawing Number<br><b>2306-RBUM-ARC-XX-RL-DR-A-2306</b> |                               |                         | Revision<br><b>P2</b>    |