
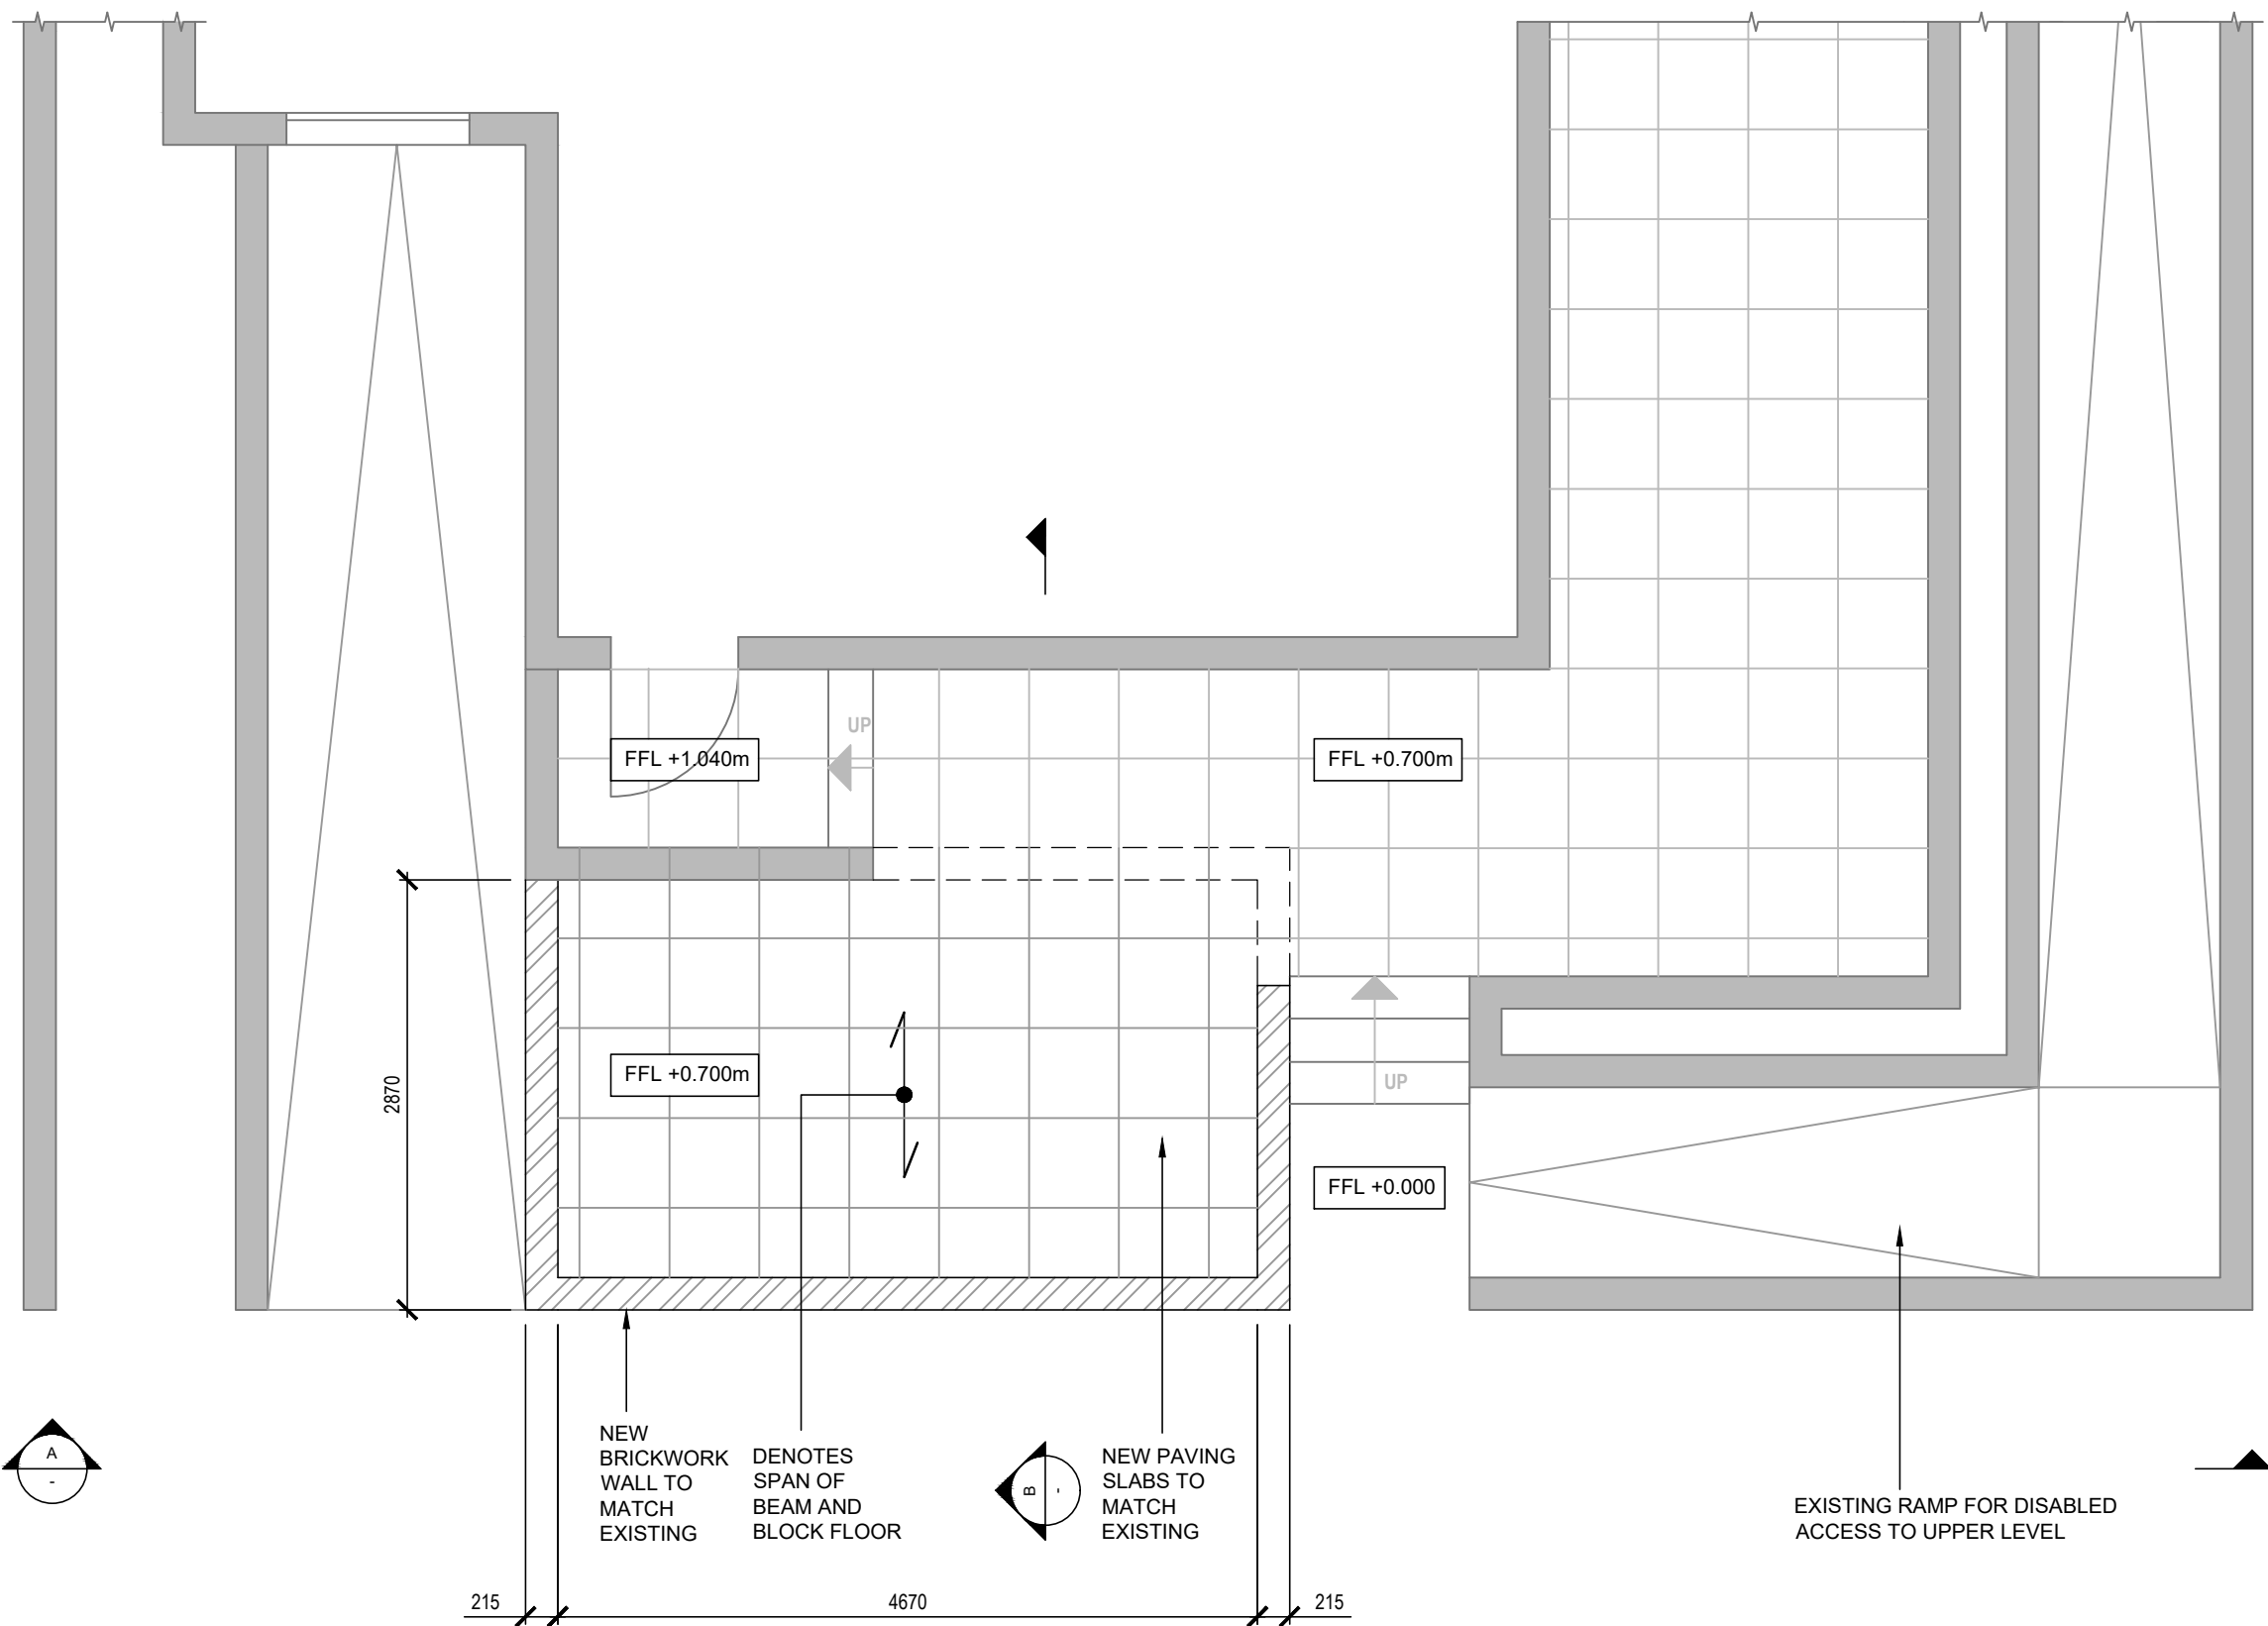
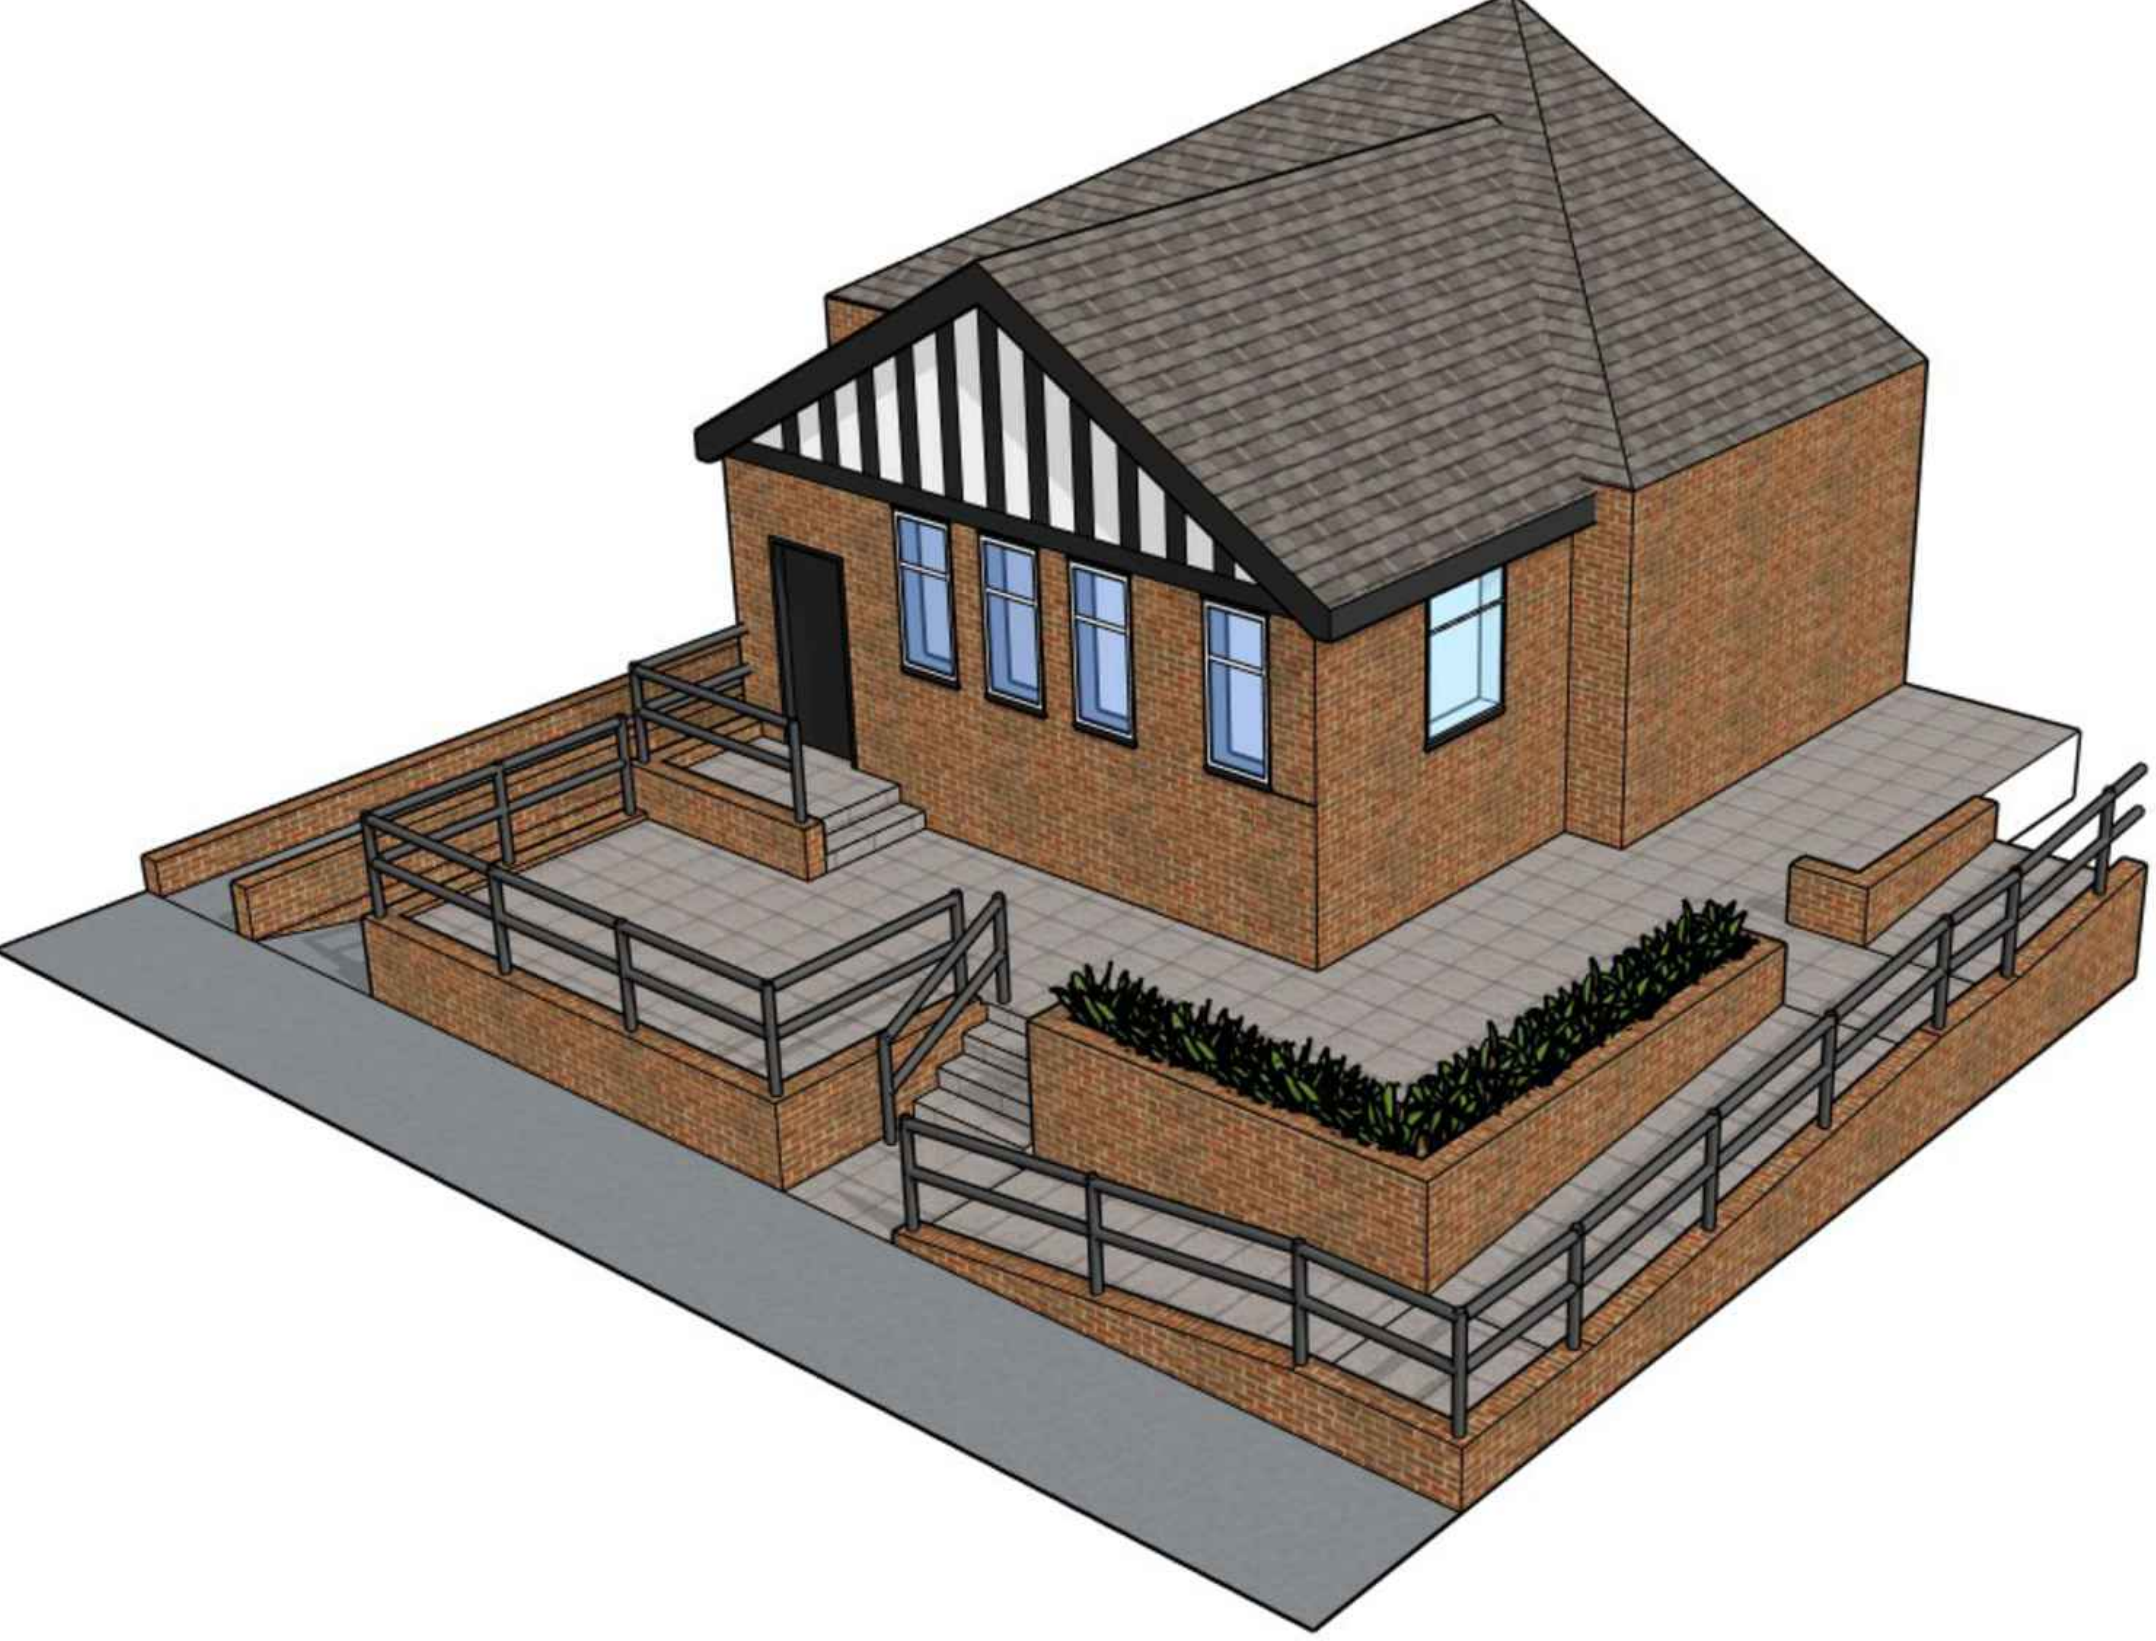
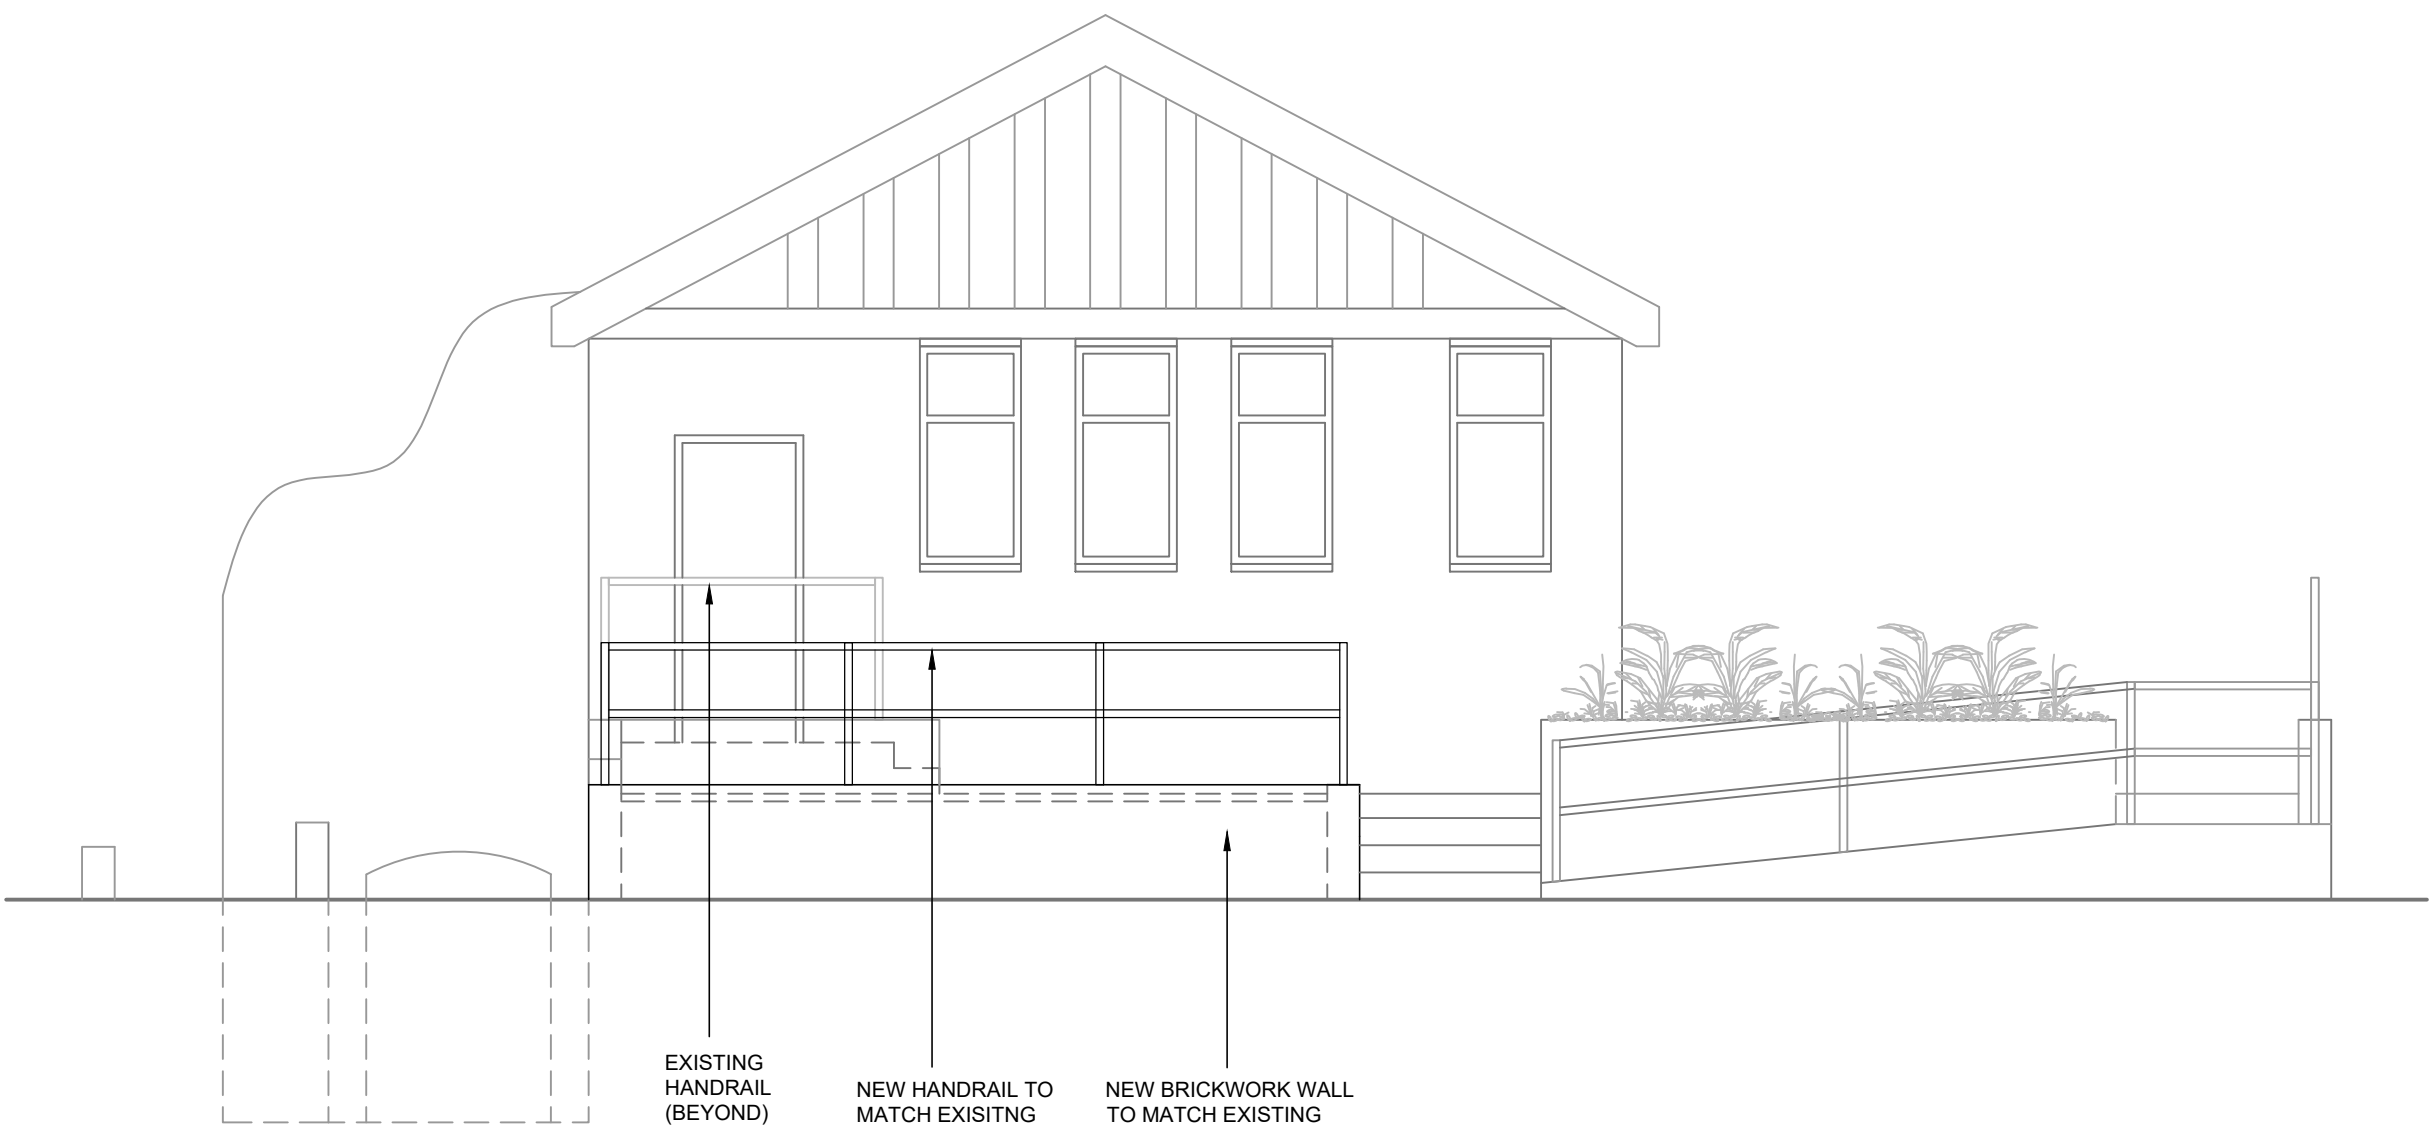


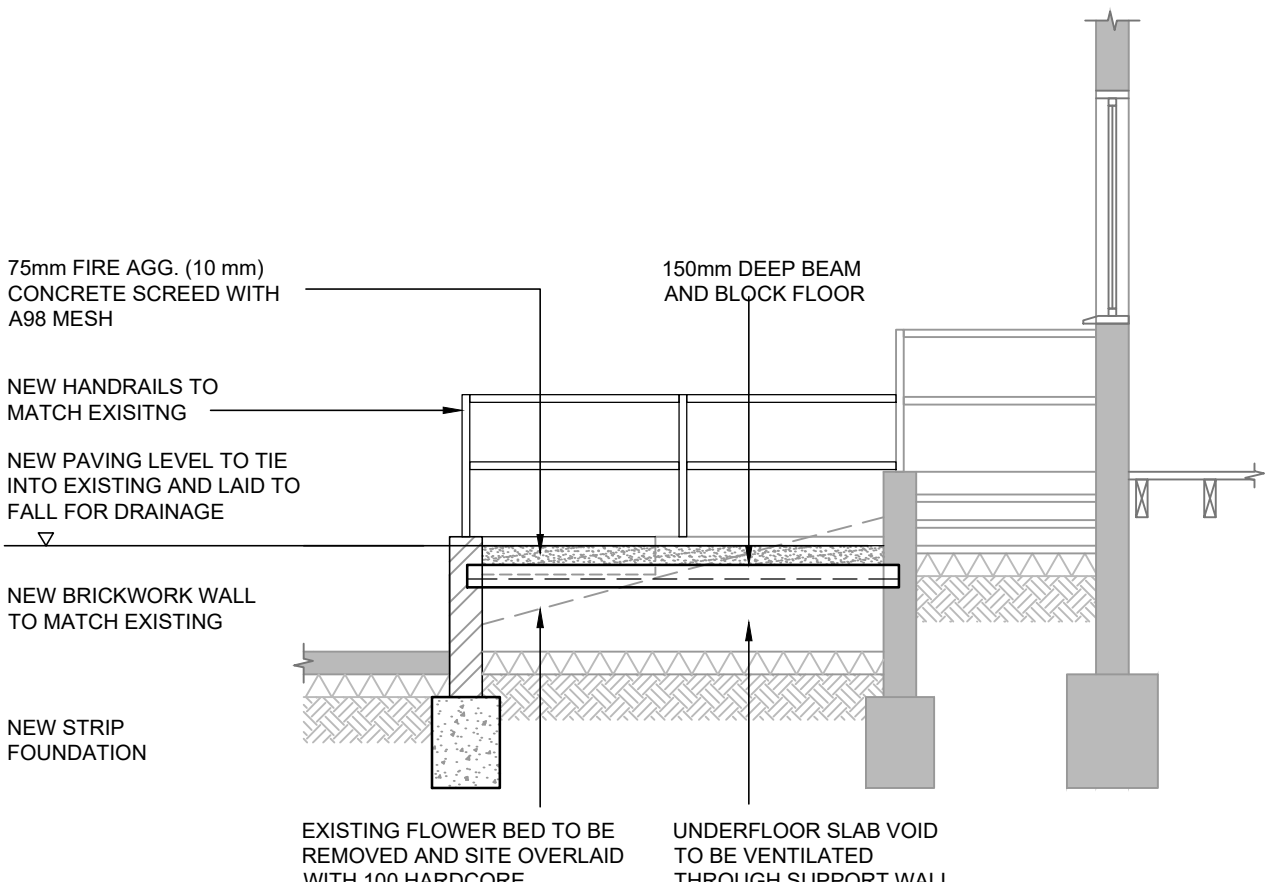

PROJECT
**THE ALBERT CLUB
WEST DIDSBURY**

TITLE
PROPOSED TERRACE

PROJECT NO. 0001

DRAWING	REV	SCALE@A1
0110	P01	1:50

STATUS
PRELIMINARY