


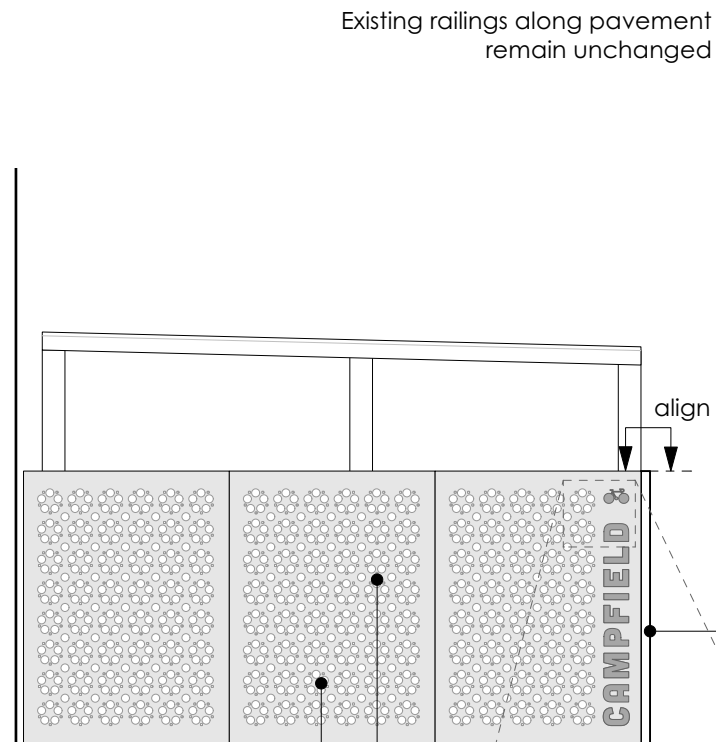


DESIGN INTENT ELEVATION A
1:50 at A3

The pattern/graphics are cut-outs
See detail D

Flat galvanised panels with patterns
Height of screens to align with existing railings along pavement
No visible fixings to outer side of metal panels

White colour indicates the circular pattern which will be cut-out


The letters and cycle symbol (indicated by dark grey colour) will be cut-out, with a matte black panel fixed behind, to provide visual contrast and make it readable. A second galvanised panel should conceal the back of the black panel, so it is not visible. **Contractor to recommend material for the backing board.**

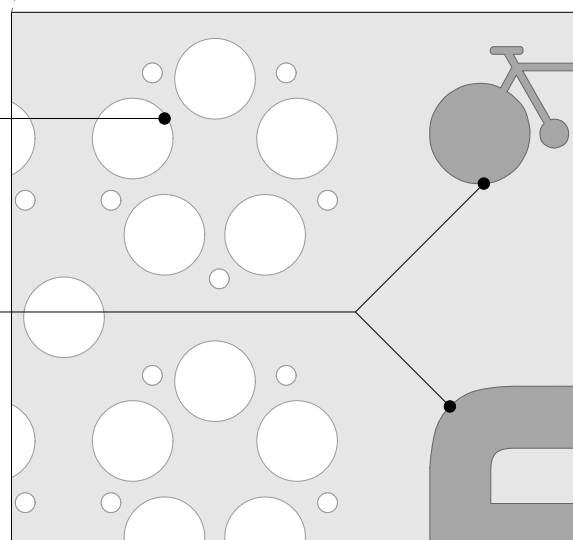


DETAILED ELEVATION D
1:5 at A3

DESIGN INTENT SECTION B
1:50 at A3


Bespoke metal screen with pattern and graphics, to north and south sides of cycle store
Galvanised finish

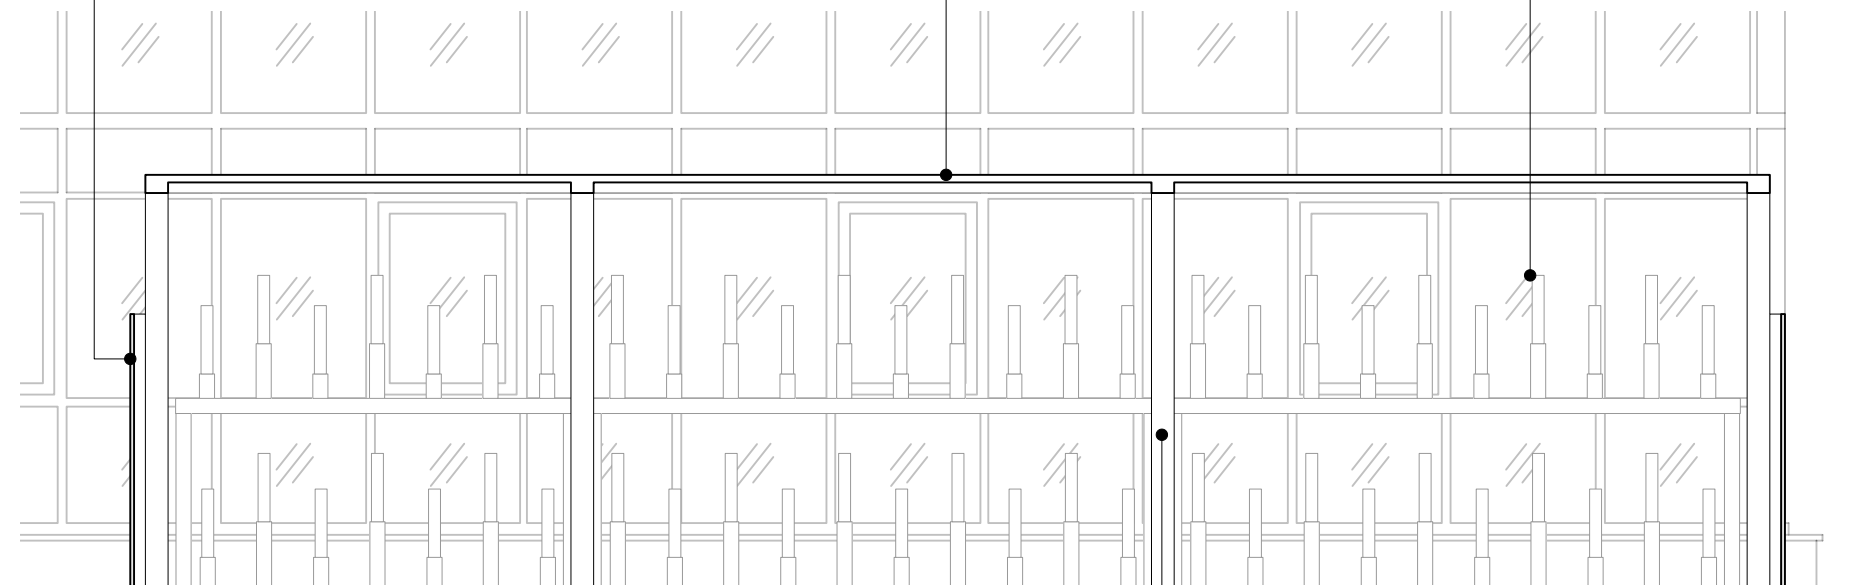

Indicative structure to cycle enclosure shown - quantity, size and spacing of posts/supports to TJM's design
Finish to cycle store enclosure - matte anthracite grey

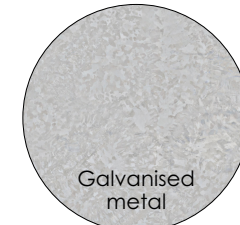


Galvanised metal

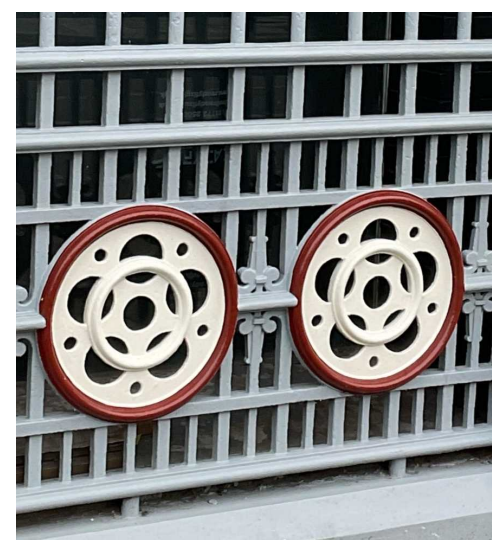

RAILINGS TO BOTH CAMPFIELD MARKETS
Inspiration behind the proposed pattern

Flat galvanised panels with patterns
Height of screens to align with existing railings along pavement
No visible fixings to outer side of metal panels

The pattern/graphics are cut-outs
See detail D

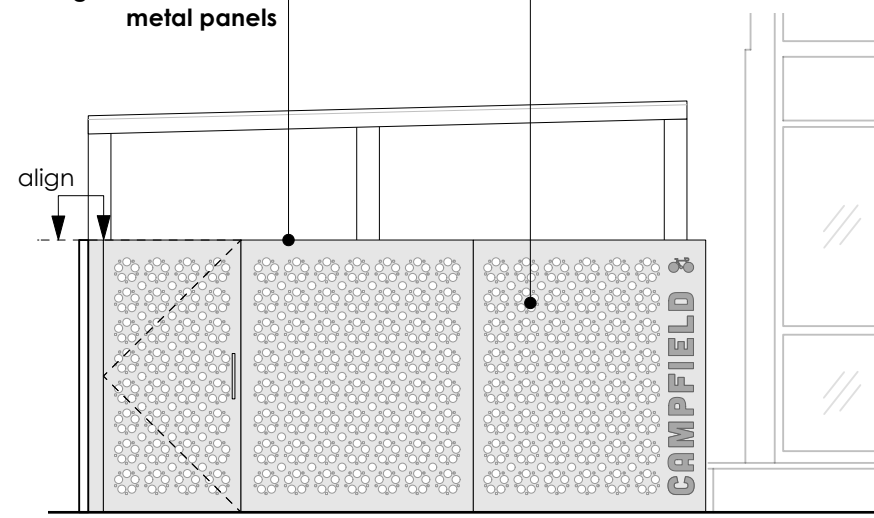

DESIGN INTENT ELEVATION C
1:50 at A3



Studio Hart Limited
7-8 Saville Row
London, W1SPE

SKETCH - SK-06
Cycle Store Elevations - Design Intent
9th Sept 2025
Scales as Noted

Rev D

PROJECT **Castlefield House**

PLEASE NOTE:

- Drawing is for the purposes of design intent information only, tender and construction details to be developed by contractor
- Contractor to provide fabrication information to be reviewed and approved by client/architect before manufacture begins
- Materials to be approved through sampling and signed off by the client/architect