


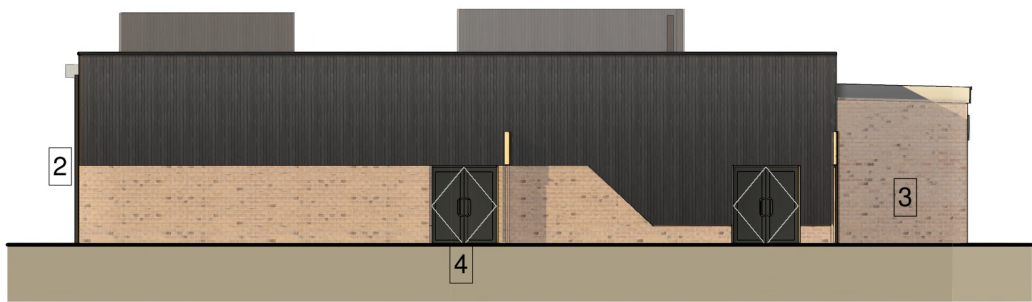

East
1 : 200



South
1 : 200



North
1 : 200



West
1 : 200

Material Key

- 1. EPDM Roof
- 2. Charred Timber Cladding
- 3. Brickwork
- 4. Aluminium Windows + Doors
RAL 7032 where adjacent brick
RAL 7016 where adjacent timber cladding
- 5. Dark Grey Rainwater Goods
- 6. Plant Screening

Element	'U' Value - W/(m²K)
Roof (Flat)	0.14
Roof (Pitched)	0.14
Wall	0.16
Floor	0.13
Doors	1.40
Glazing elements/ roof windows (including frame)	1.30
Rooflights	2.01
Air Permeability	3.0m³/(lm²) @50Pa

Note: 'U' values and air tightness are informed from CGP's input with necessary parameters for Part L2 2021. These are subject to further coordination.


RESPONSIBILITY IS NOT ACCEPTED FOR OTHERS SCALING DIRECTLY FROM THIS DRAWING. DO NOT SCALE FROM THIS DRAWING, USE WRITTEN DIMENSIONS ONLY.

0m 2m 10m
1:200

ORIGINAL SHEET SIZE **A3**

THIS DRAWING IS PRODUCED FOR USE IN THIS PROJECT ONLY AND MAY NOT BE USED FOR ANY OTHER PURPOSE. THE ORIGINATOR ACCEPTS NO LIABILITY FOR THE USE OF THIS DRAWING OTHER THAN THE PURPOSE FOR WHICH IT WAS INTENDED IN CONNECTION WITH THIS PROJECT AS RECORDED IN THE 'PURPOSE FOR ISSUE' AND 'FILE STATUS CODE'. THIS DRAWING MAY NOT BE REPRODUCED IN ANY FORM WITHOUT PRIOR WRITTEN AGREEMENT.

© CROWN COPYRIGHT AND DATABASE RIGHTS 2019 ORDNANCE SURVEY LICENCE NUMBER 100022432.

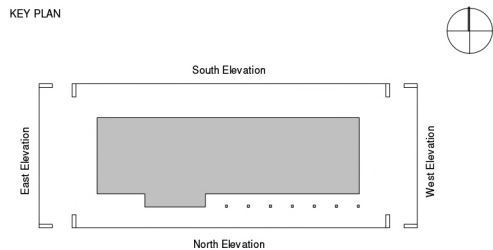

P11	Further amendments made for planning	20/10/25	NN	MF/RB
Rev	Description	Date	Drwn	Chkd / Appd

CLIENT
Manchester City Council

PROJECT
Wythenshawe Park Sports Hub

TITLE
Proposed Building Elevations

SCALE As indicated	DISCIPLINE Architect	PROJECT NUMBER 118165
DRAWING NUMBER 118165-NPS-XX-00-D-A-0600	REV CODE P11	
STATUS CODE S1	PURPOSE OF ISSUE Planning	Drawn by NN Checked by MR
		Approved by RB



NPS Leeds Ltd
280 Ffars Lane, Norwich, NR6 6EQ, Meriton House, Leeds, LS2 8BB
Tel: 0113 320 1630; Email: leeds@nps.co.uk; web: www.nps.co.uk