


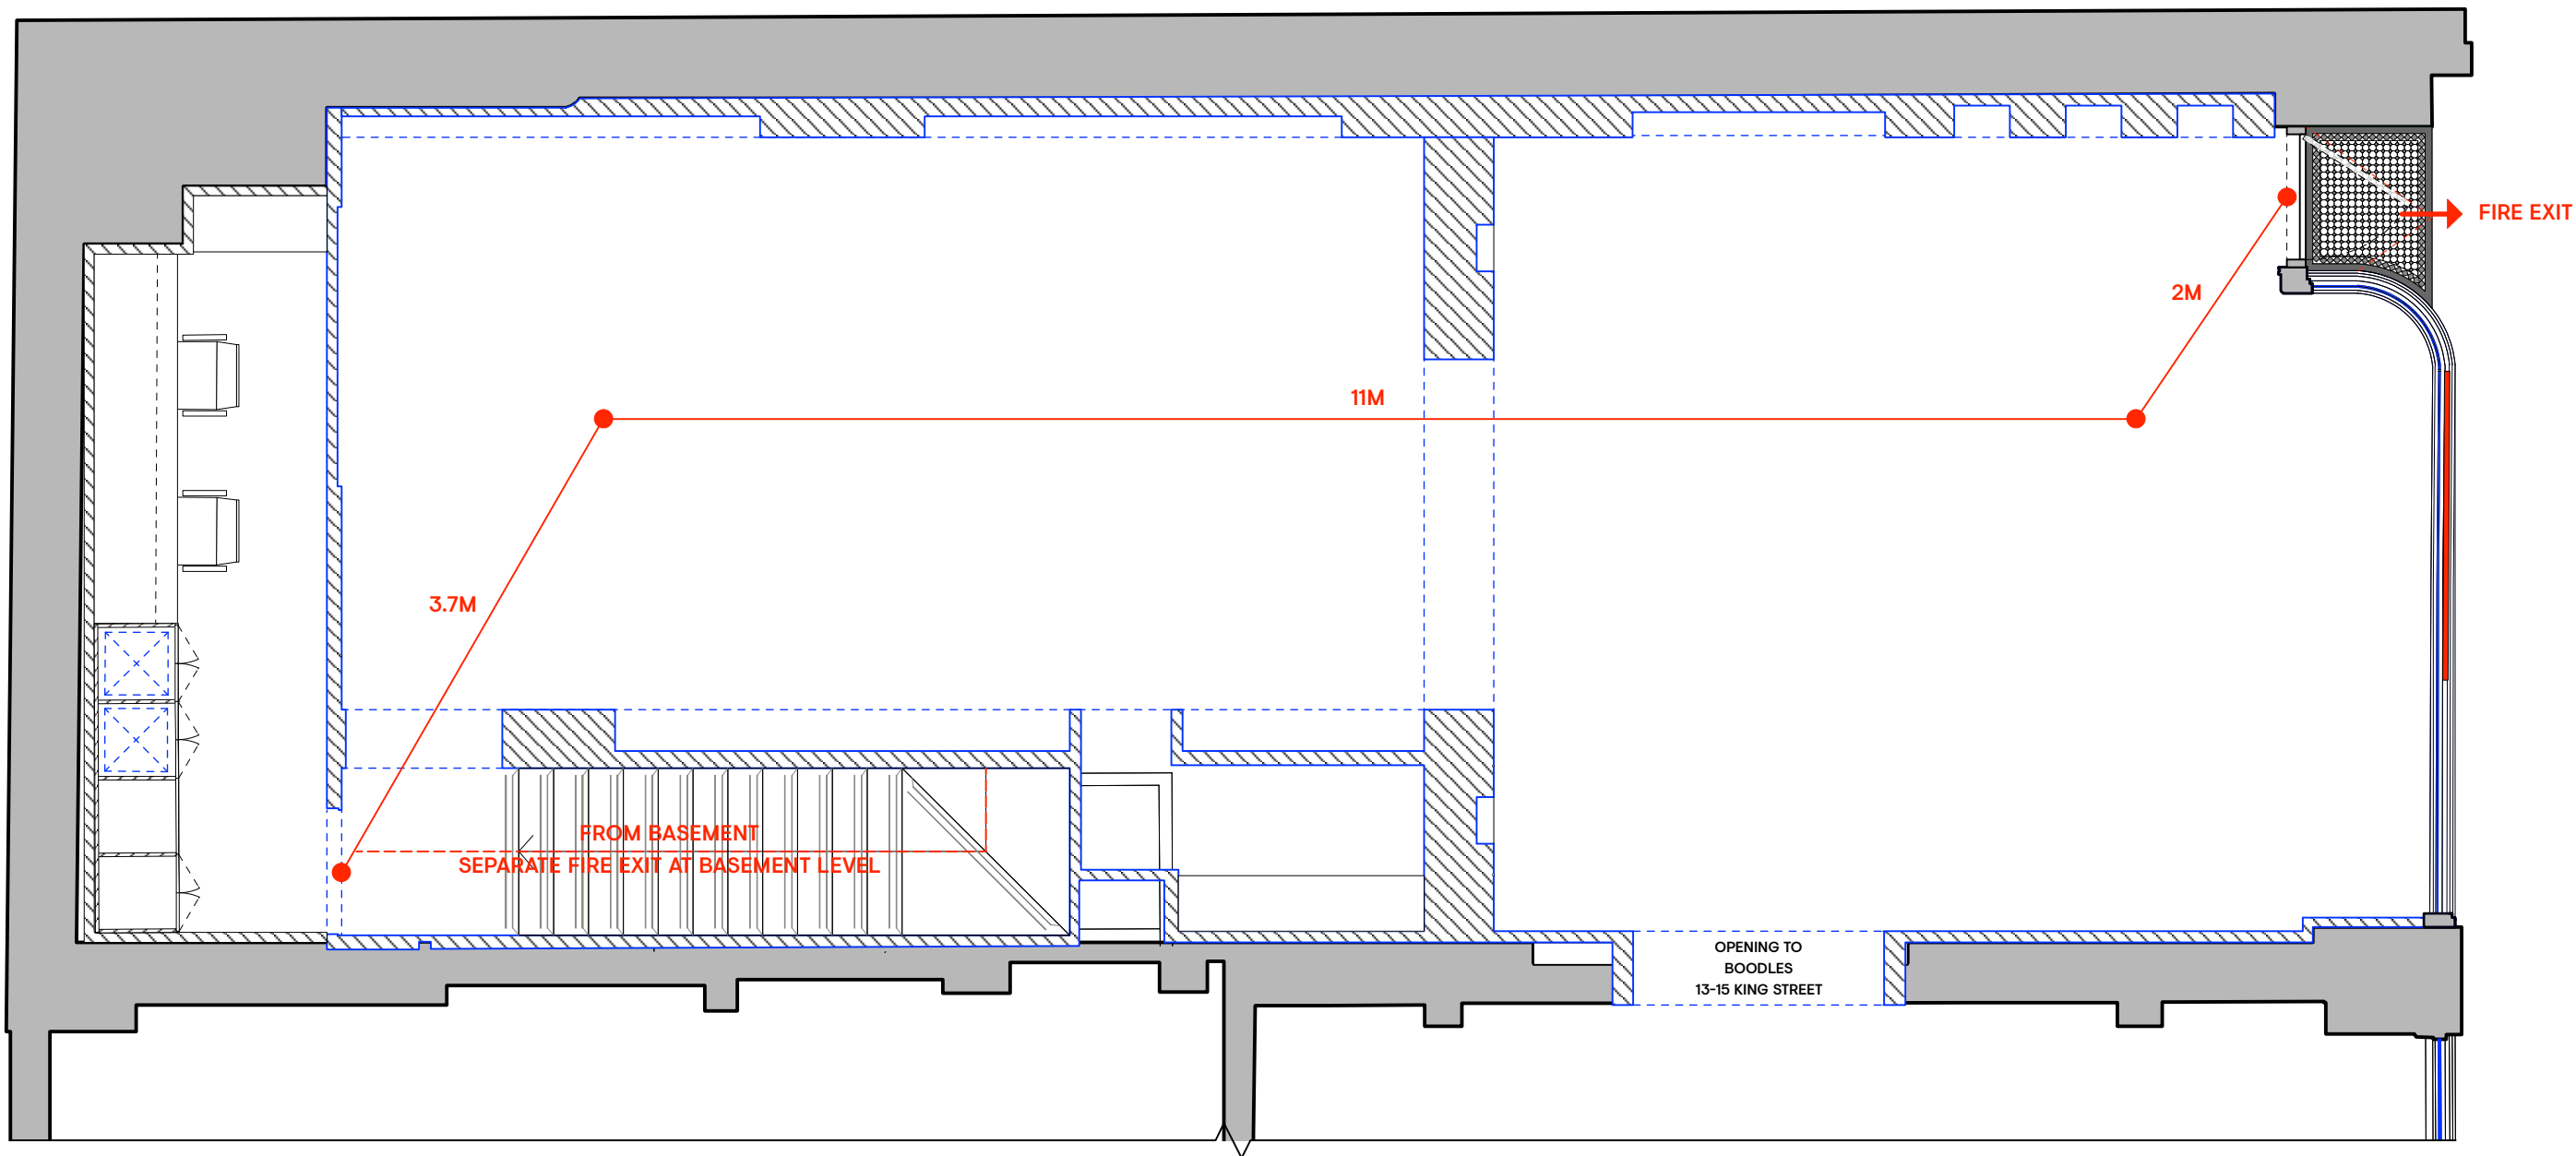

1 NEW FLOOR FINISHES
SCALE 1:50

gpstudio
6 BLUE LION PLACE, 237 LONG LANE, LONDON SE1 4PU

T+44 (0) 20 1620 1100
www.gpstudio.co.uk

© gpstudio 2025

Disclaimer

This drawing is the property of gpstudio. Copyright is reserved by them and the drawing is issued on the condition that it is not copied, reproduced or disclosed to any unauthorised person, wholly or in part, without the consent in writing of gpstudio. Do not scale from this drawing. All dimensions to be verified prior to manufacture and construction. Any discrepancies to be reported immediately.

PRELIMINARY

© gpstudio 2025 All rights reserved

NOTES:

BUILDING CONTROL TO ADVISE ON FIRE
RATINGS OF PARTITIONS REQUIRED &
CONTRACTOR TO INSTALL IN ACCORDANCE
WITH THIS.

NOTES:

DIMENSIONS ARE INDICATIVE ONLY. ALL
DIMENSIONS TO BE CONFIRMED ON SITE.

0 0.5 1 1.5 2 M

SCALE 1:50



Revisions

Client	BOODLES X PP
Project	MANCHESTER
Site address	17 King St, Manchester M2 6AW

Date	10.04.2025
Scale	1:50

Drawing title

**GF PLAN | PROPOSED
FIRE STRATEGY PLAN**

Project number

1173

Drawing number

108LBC

· A3