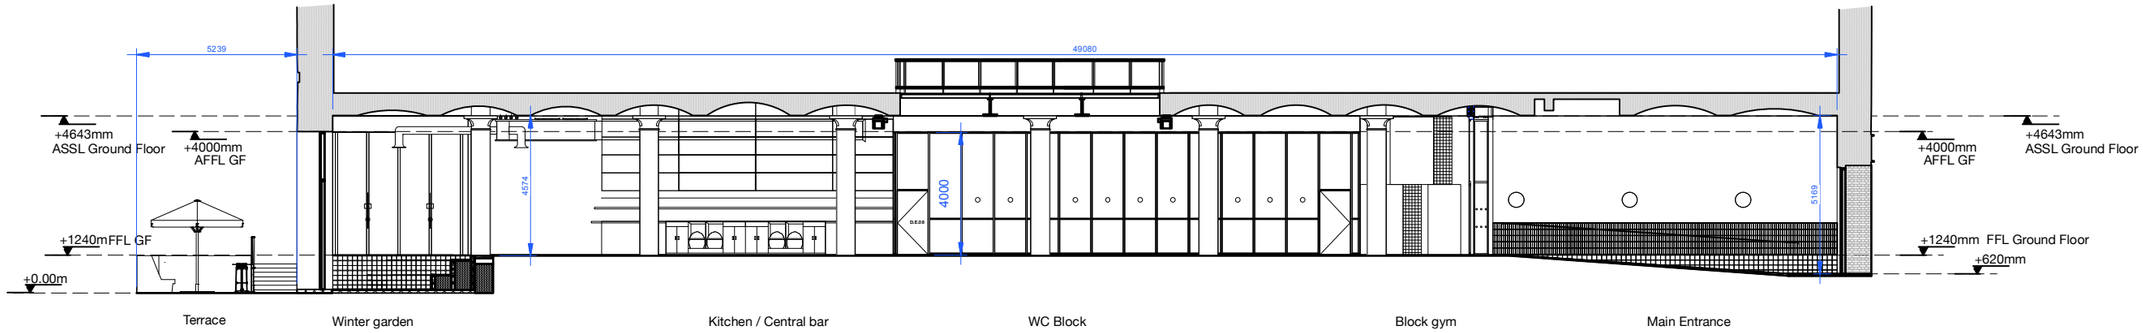

SECTION BB- EXISTING

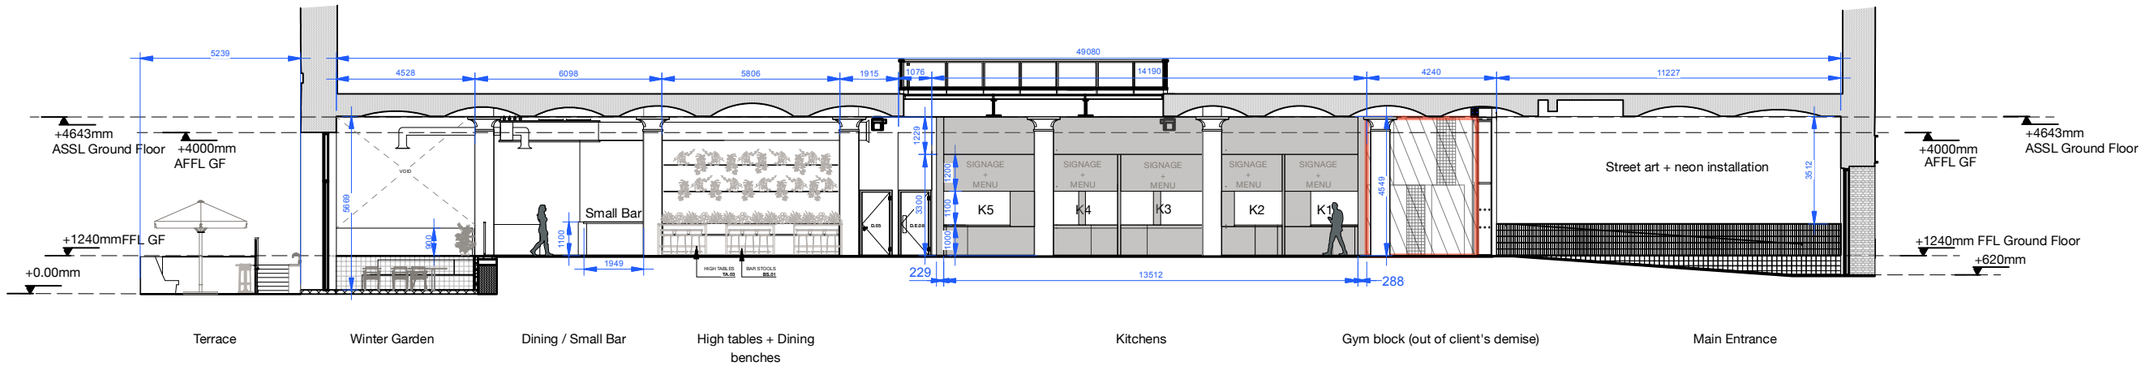

SECTION BB - PROPOSED

GROUND FLOOR KEY PLAN
SCALE 1:1000

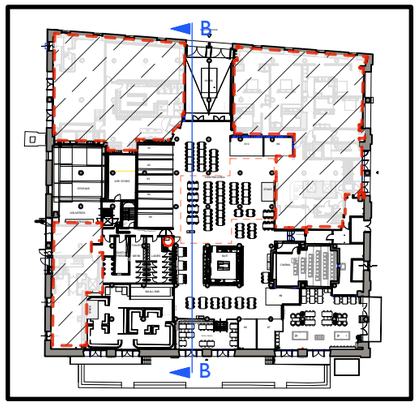

OUT OF DEMISE

note: This drawing is the property of **follow friday**. Copyright is reserved by them and the drawing is issued on the condition that it is not copied, reproduced or disclosed to any unauthorised person, wholly or in part, without the written consent of **follow friday**. **follow friday** will not accept responsibility for errors made by others in scaling from this drawing. All construction information should be taken from figured dimensions only.

FOLLOW FRIDAY
27 Trenchard St, Bristol

mailto:marta@follow-friday.com

CLIENT: STREET FOOD HOLDINGS

DRAWING TITLE

MSF PROPOSED SECTION BB

PROJECT: MANCHESTER STREET FOOD

LOCATION: DSW, MANCHESTER

DATE	DRAWING NUMBER	DRAWN
25/09/2025	MSF_203	EC
REV	SCALE	ITEM/REF/STATUS
C	1:200 @ A3	-

REVISION	DATE
A_ HEIGHT OF KITCHENS CHANGED, SMALL BAR GANTRY REMOVED, WINTER GARDEN WALL REMOVED	21/07/2025
B_ NEW & EXISTING DOOR REFERENCES ADDED	28/08/2025
C_ SLIGHT REDIMENSION OF KITCHENS	25/09/2025

REVISION	DATE