

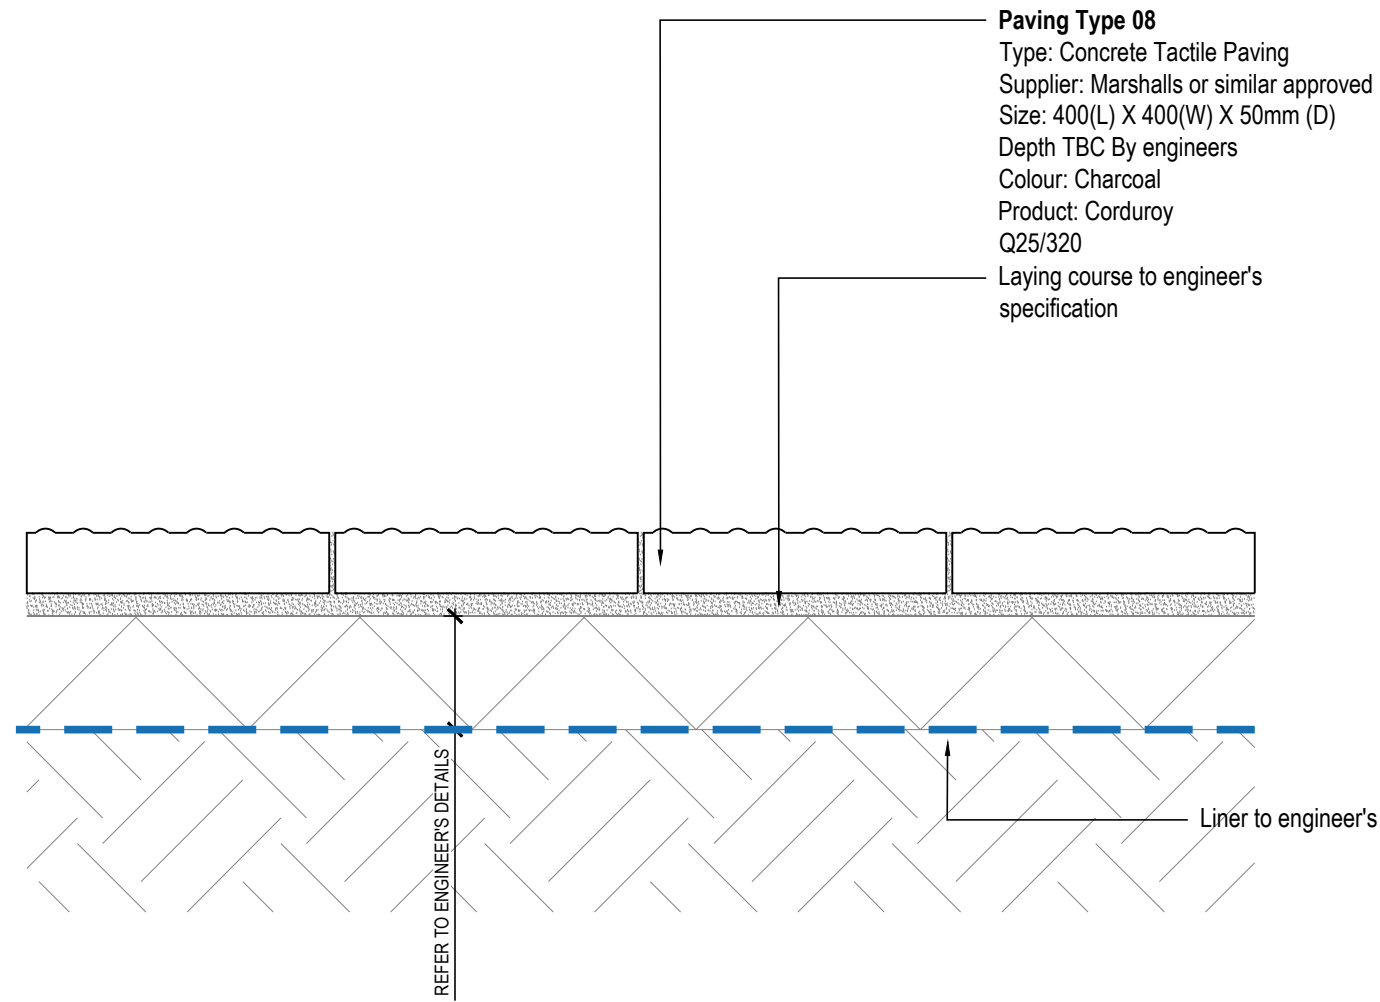
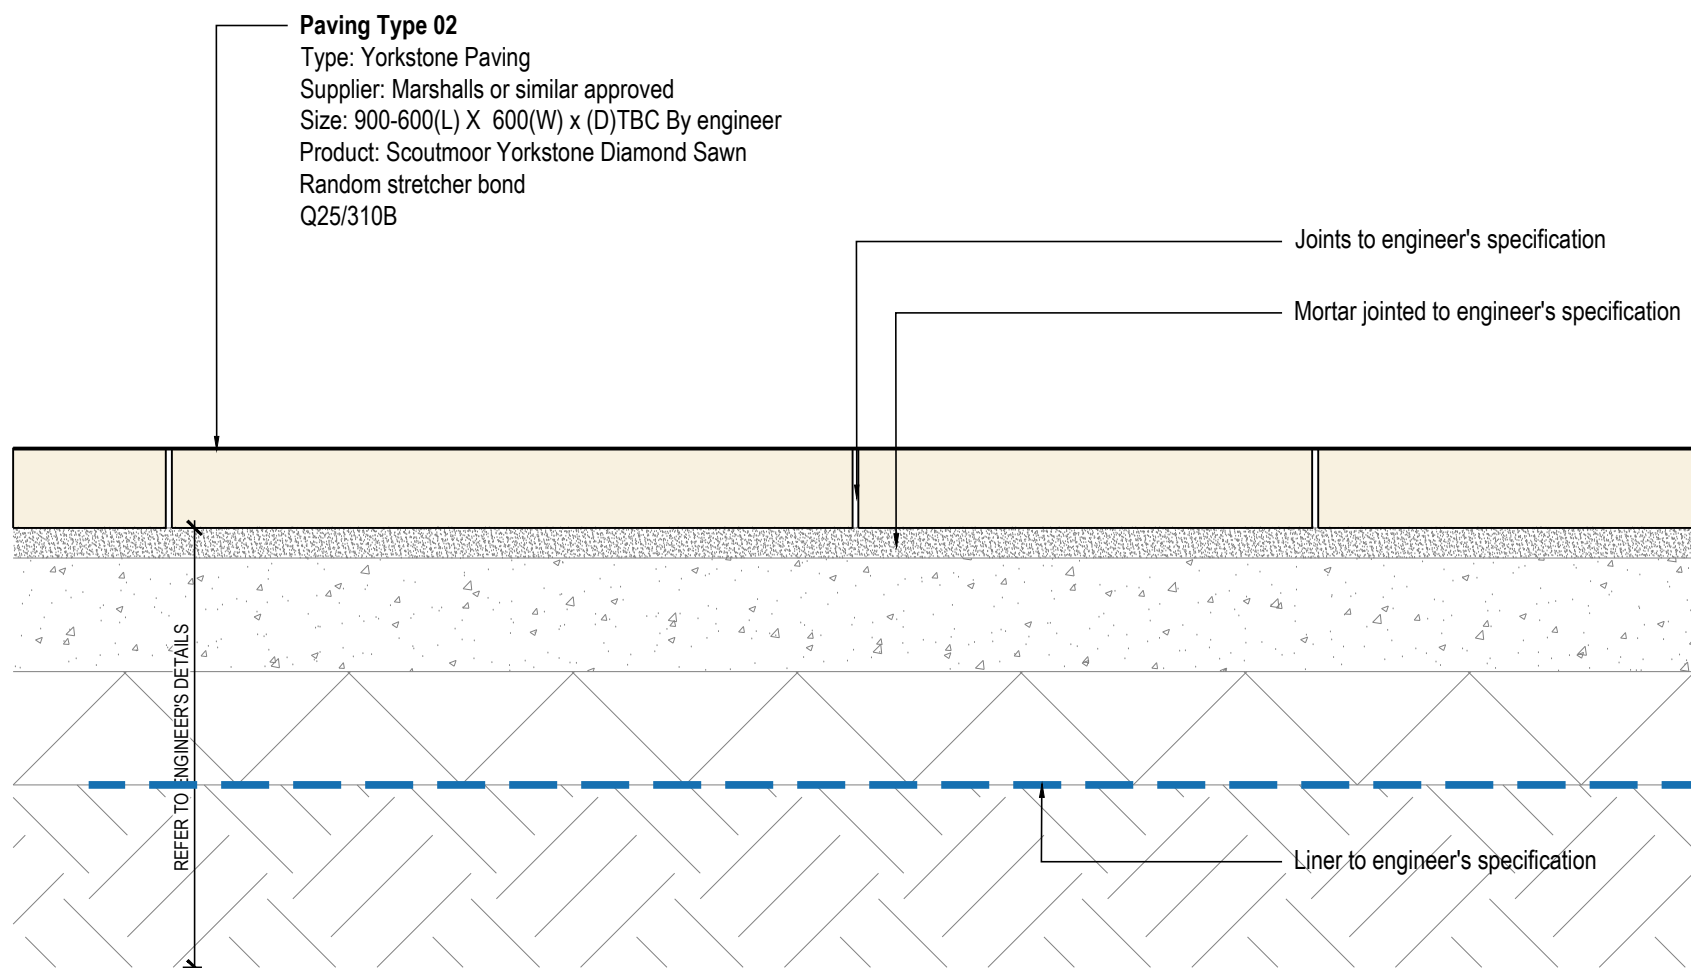
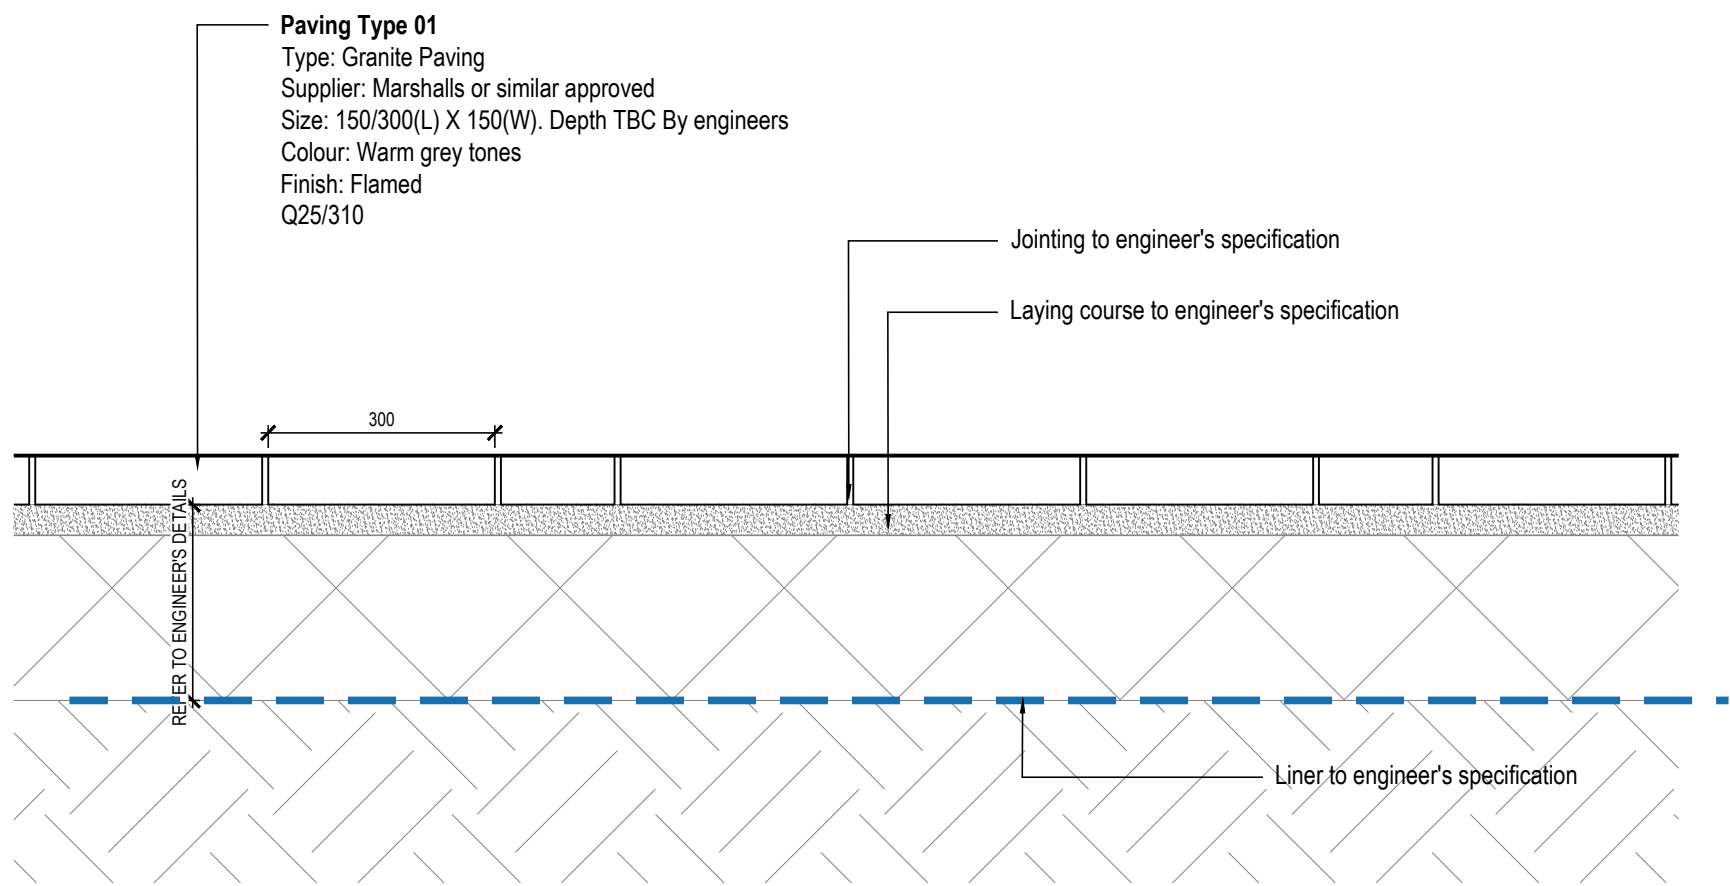
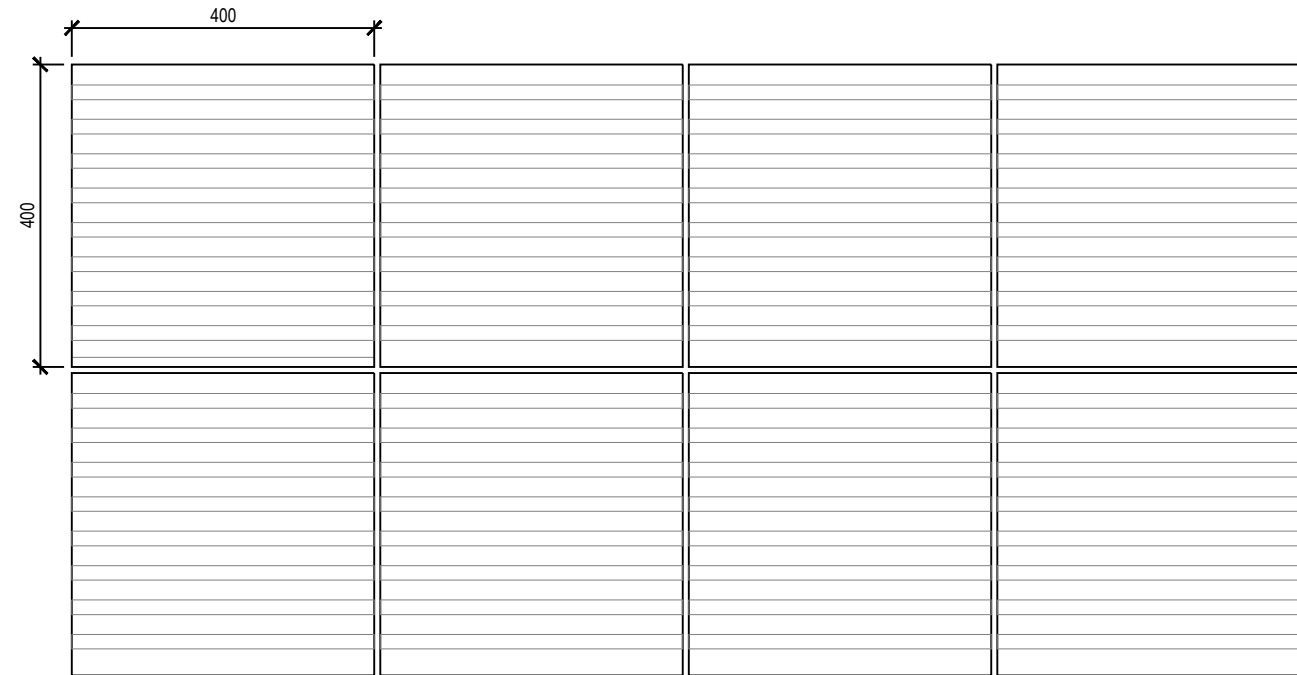
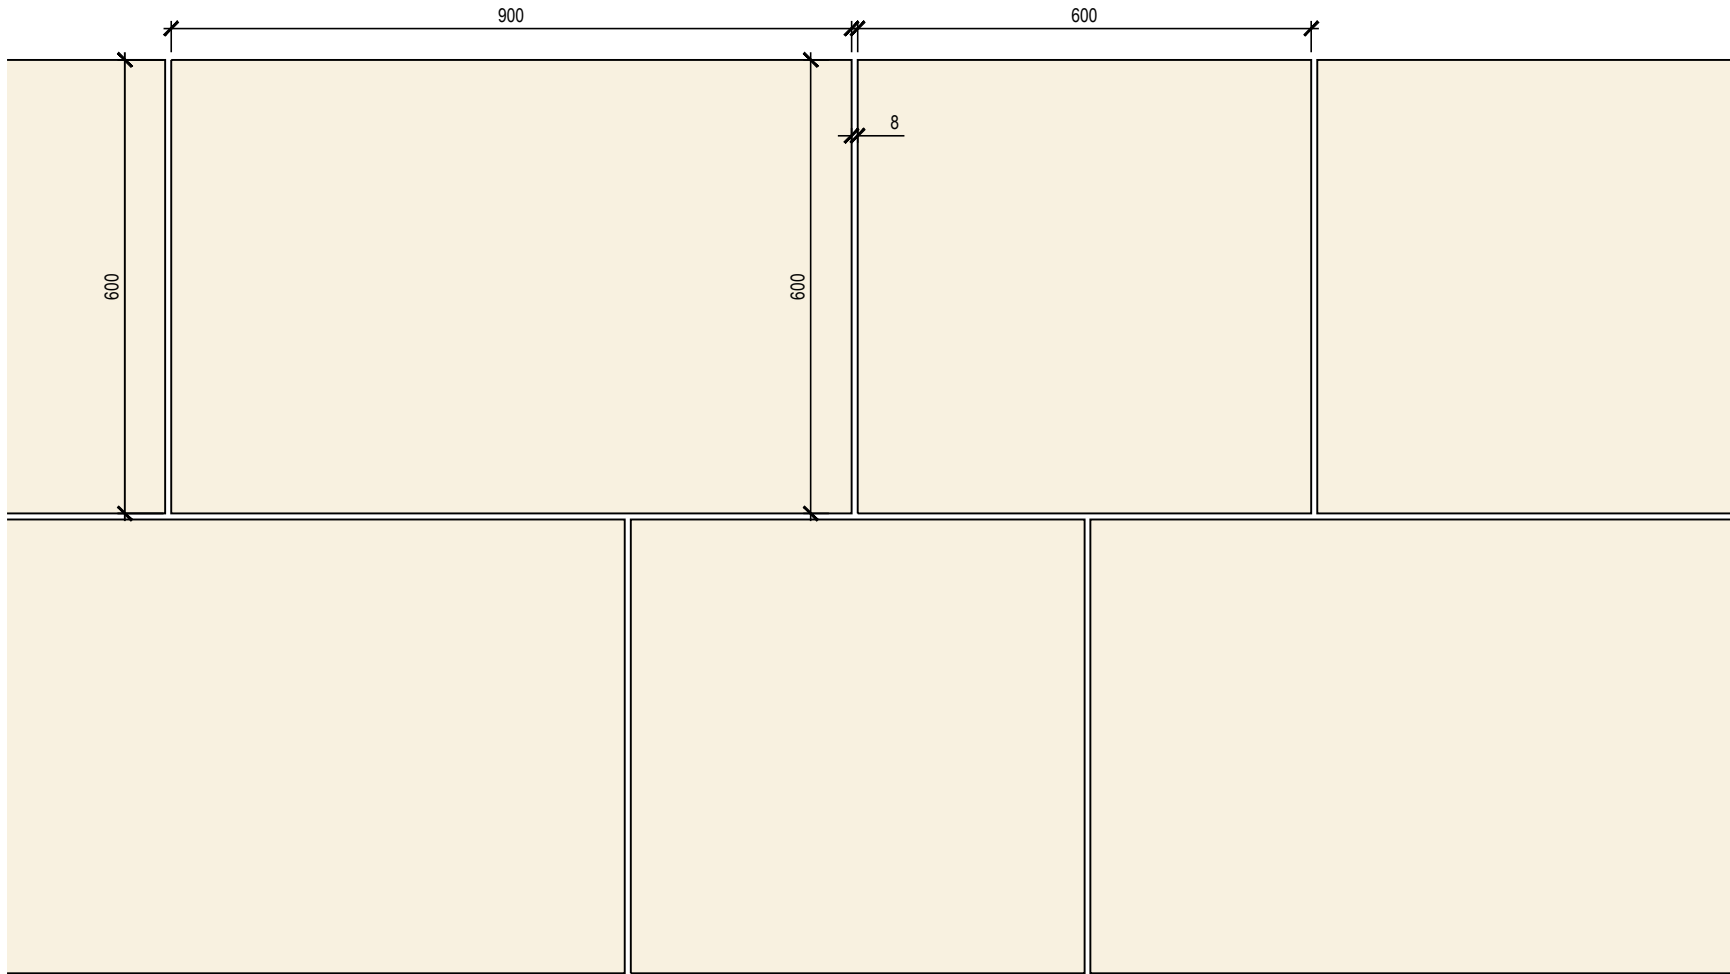
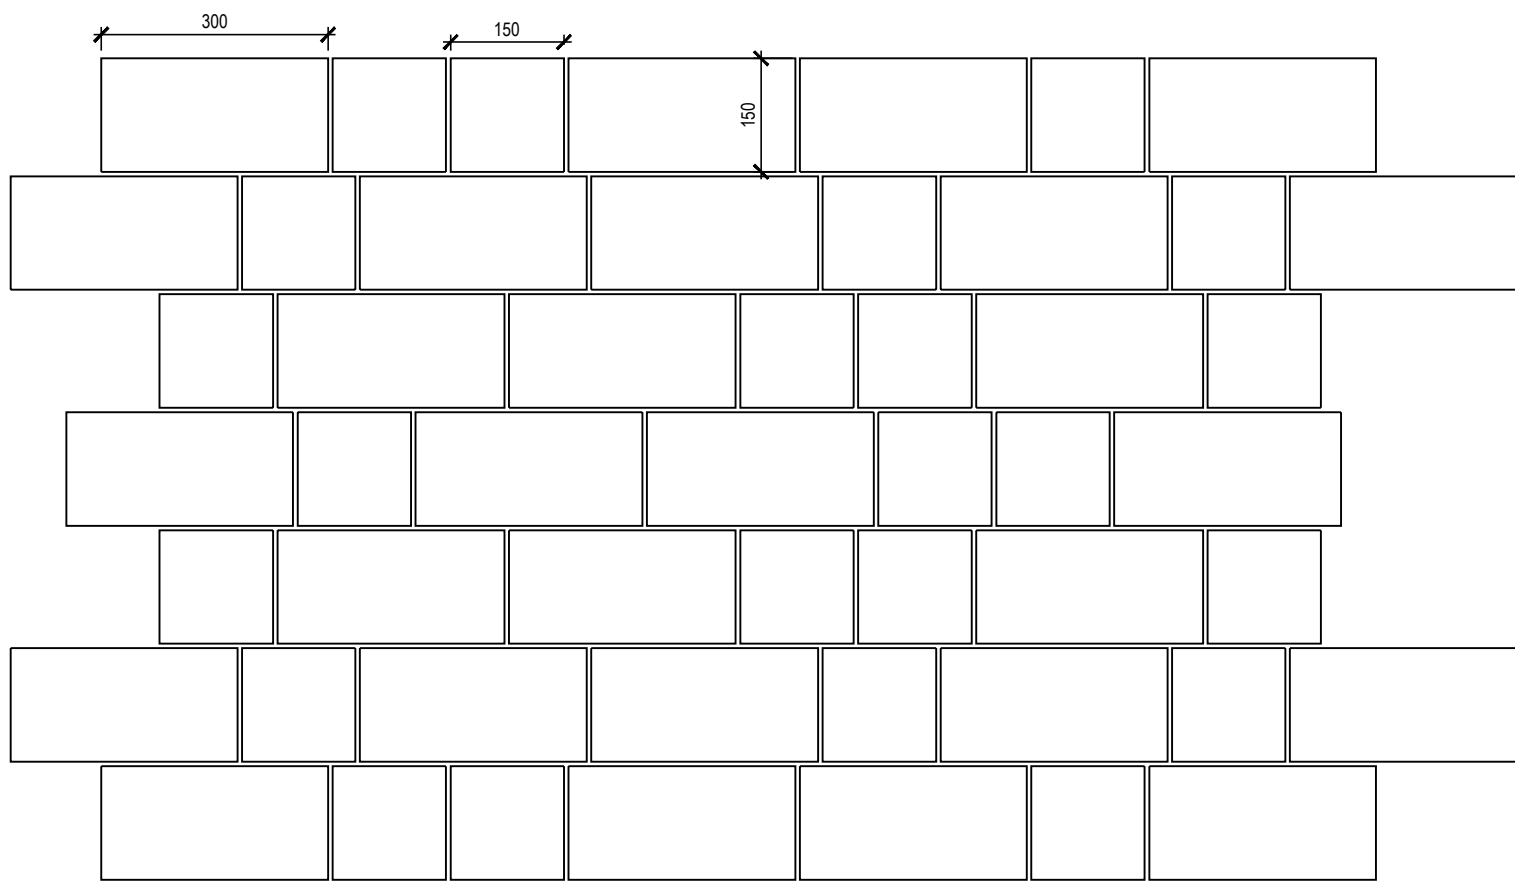
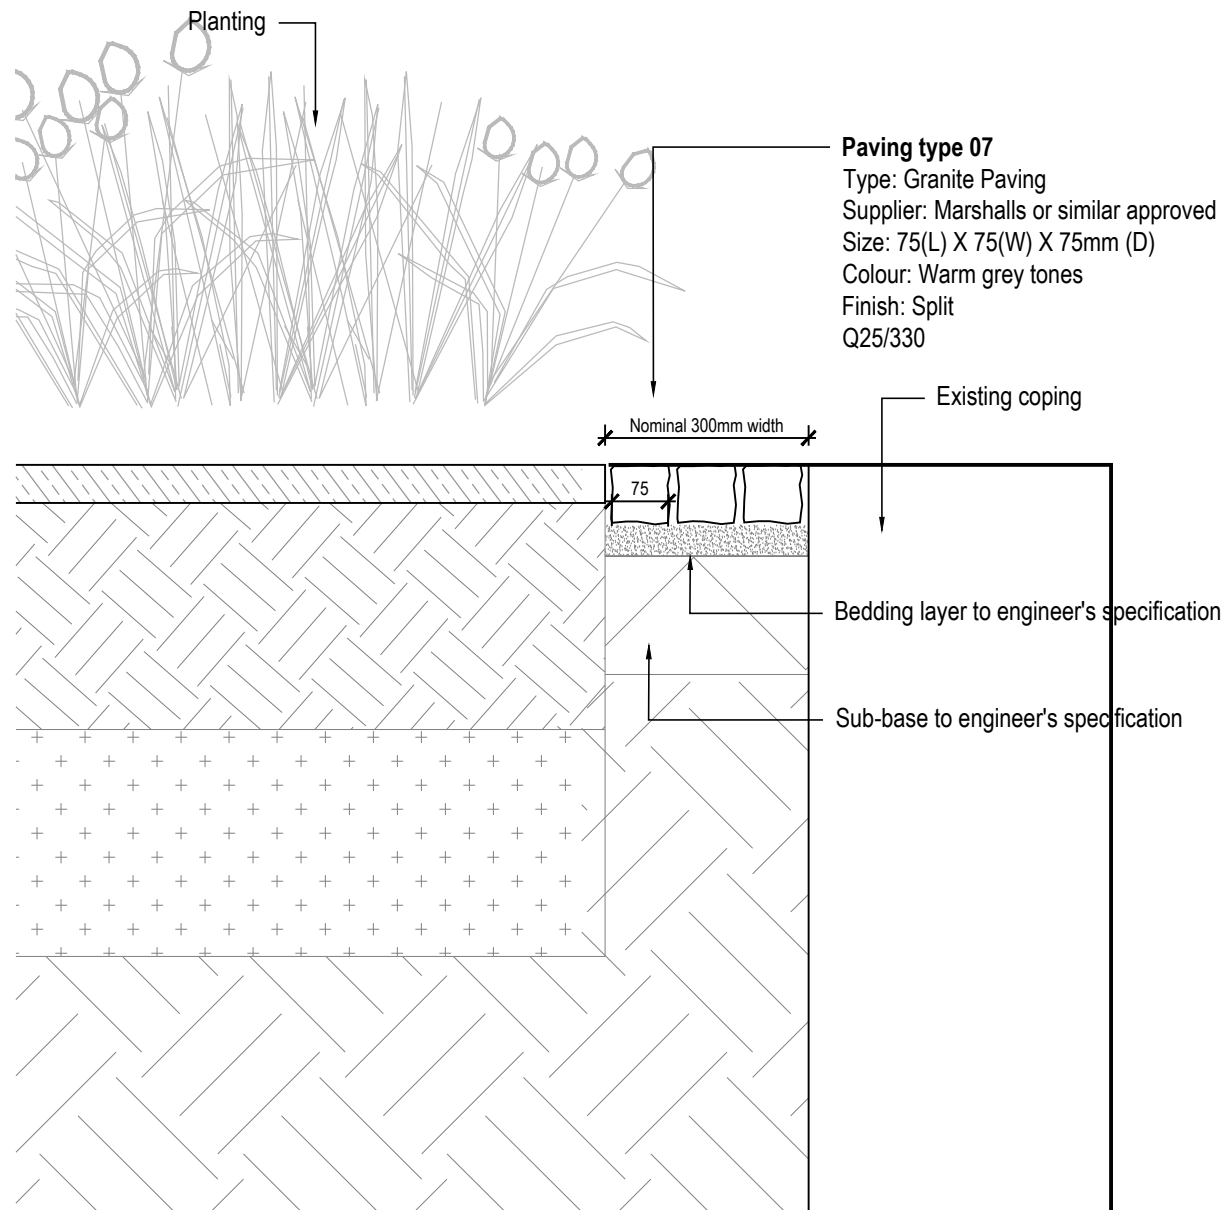
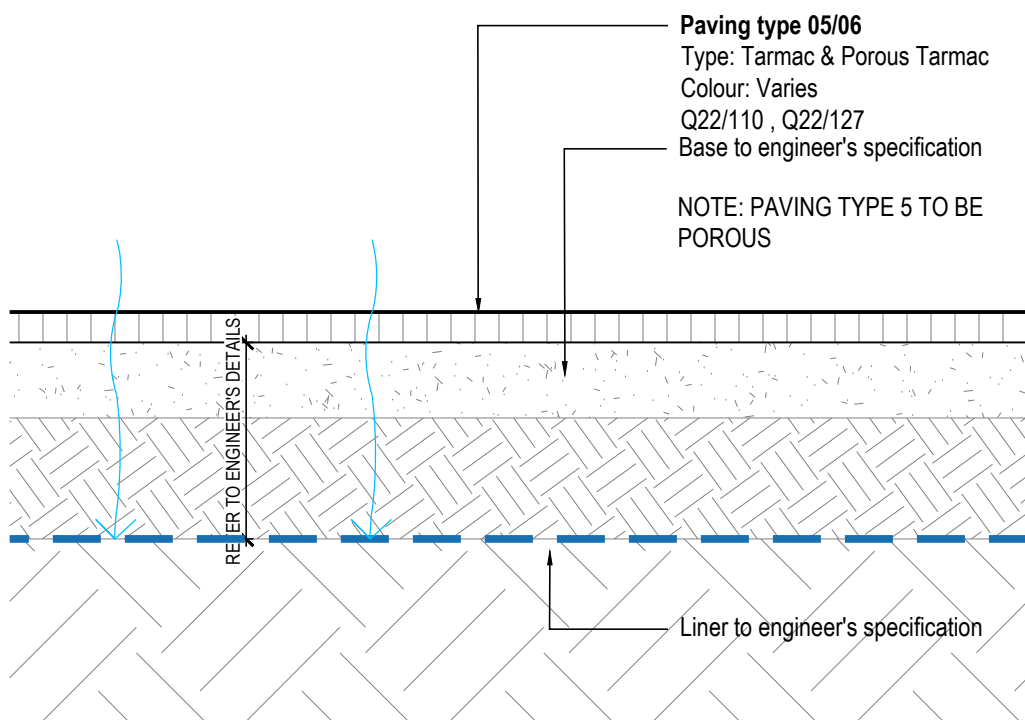


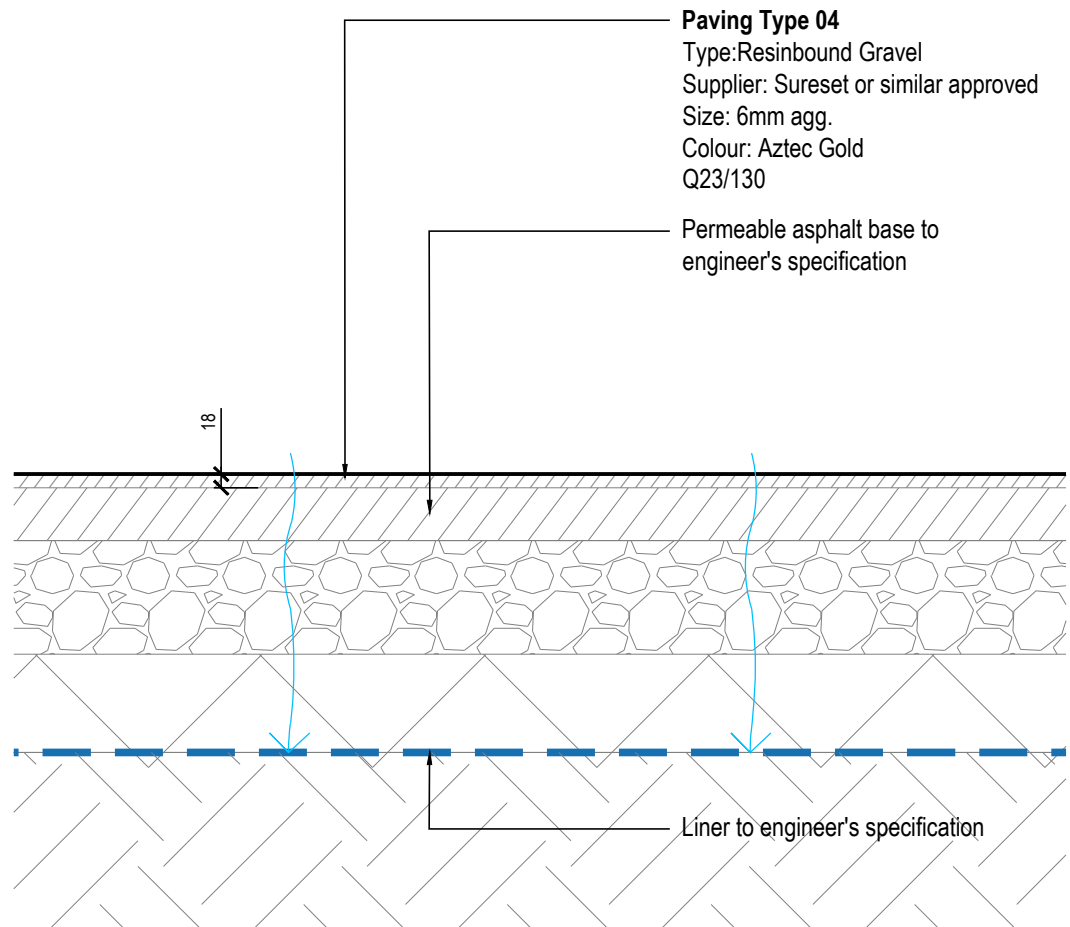

01
900301
P1 - Granite Mix 1
Scale 1: 10 @A1

02
900301
P2 - Yorkstone Paving
Scale 1: 10 @A1

03
900301
P8 - Concrete Tactile Paving Corduroy
Scale 1: 10 @A1

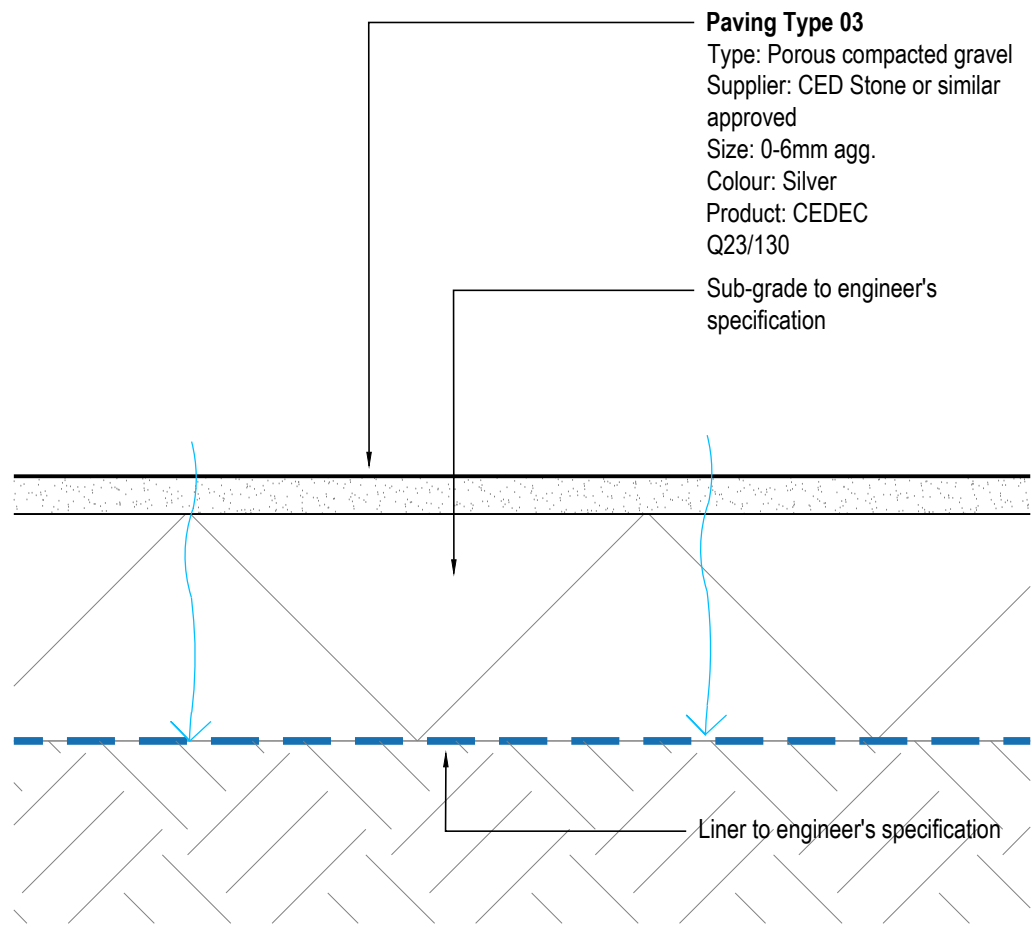

04
900301
P3 - Self Binding Gravel
Scale 1: 10 @A1

05
900301
P4 - Permeable Resin Bound Gravel
Scale 1: 10 @A1


06
900301
P5/6 - Tarmacadam
Scale 1: 10 @A1

07
900301
P7 - Granite Paving
Scale 1: 10 @A1

rev	details	by	date
P00	First issue for Planning	CB	26.01.2024
P01	Stage 4 Issue	TH	27.06.2024
P02	Titleblock Updated	TH	01.07.2024
P03	Update to annotations	SB	12.08.2024
P04	STAGE 5	ER	28.05.2025
P05	Planning NMA	ER	28.05.2025
P06	Planning NMA	ER	16.06.2025
P07	Stage 5	ER	16.06.2025
P08	Planning NMA	ER	01.10.2025
P09	Planning NMA	OC	03.10.2025

Notes

- 1.0 Do not scale from drawing, use figured dimensions only
- 1.1 All dimensions to be checked onsite
- 1.2 This drawing to be read in conjunction with all other Gillespies drawings and specifications

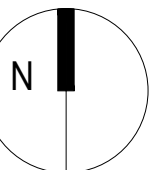

Ordinance Information shown is reproduced from Ordnance Survey material with the permission of Ordnance Survey on behalf of the Controller of Her Majesty's Stationary Office @ Crown Copyright. Unauthorised reproduction infringes Crown Copyright and may lead to prosecution or civil proceedings. License No. 1000 17362

Project title

JERSEY WHARF, ANCOATS
P21641-00-000

Drawing title

PAVING DETAILS 01

Purpose of Issue	Scale	Drawn
As shown @ A1	As shown @ A1	CB
26.01.2024	Date	Checked SB
Drawing number	Revision	

EYJW-GIL-EX-00-DR-L-900301 **P09**

Drawing Status

S4 - FOR REVIEW AND AUTHORISATION

Client

John Sisk & Son Limited



Gillespies