

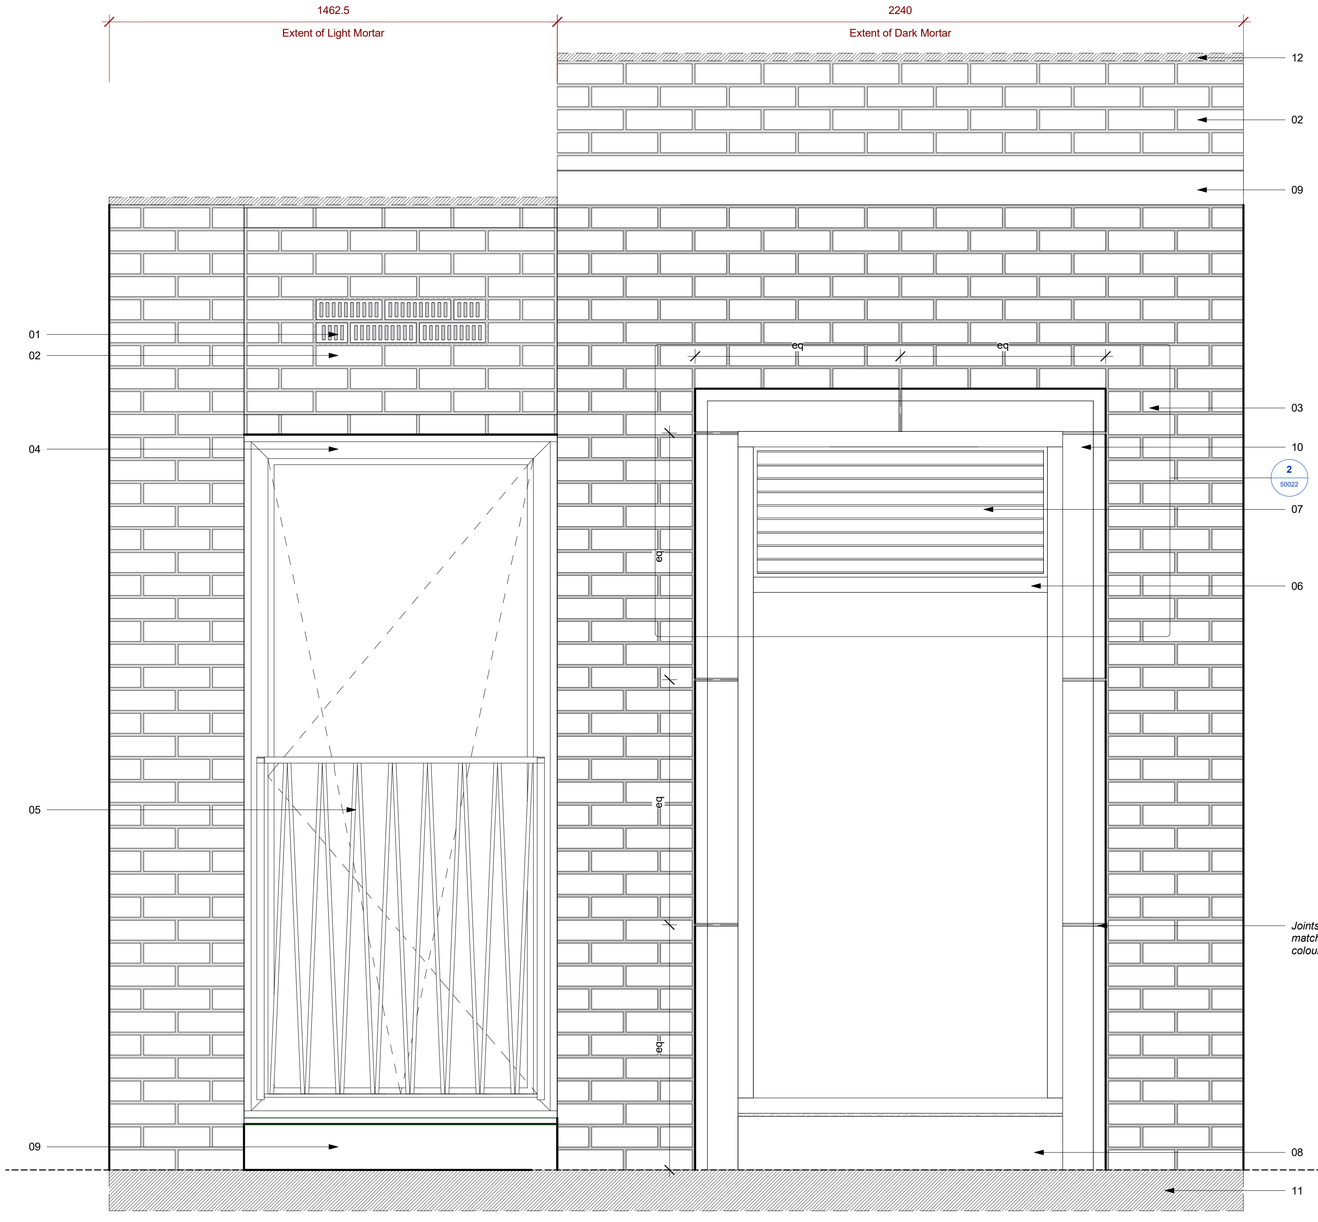



1 Mock Facade Panel - Elevation
Scale: 1 : 10

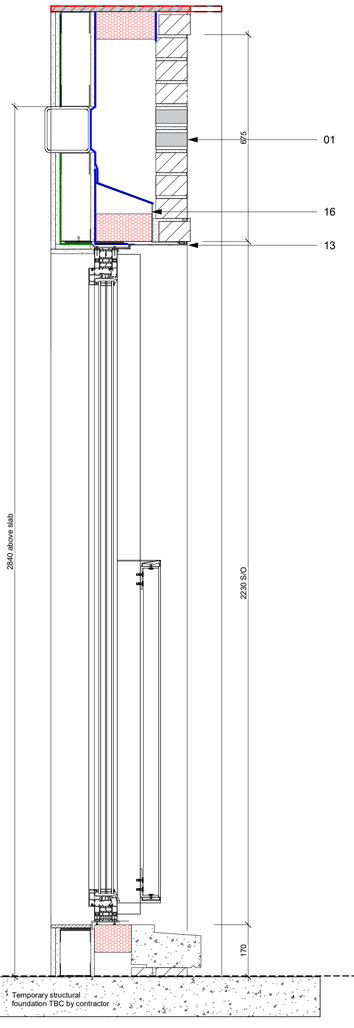

3 Mock Facade Panel - Section 01
Scale: 1 : 10

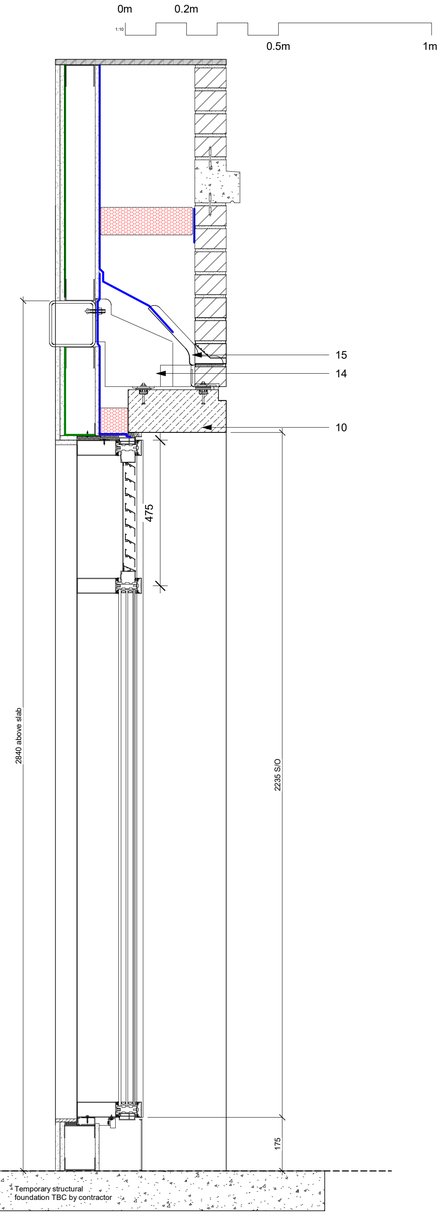

4 Mock Facade Panel - Section 02
Scale: 1 : 10

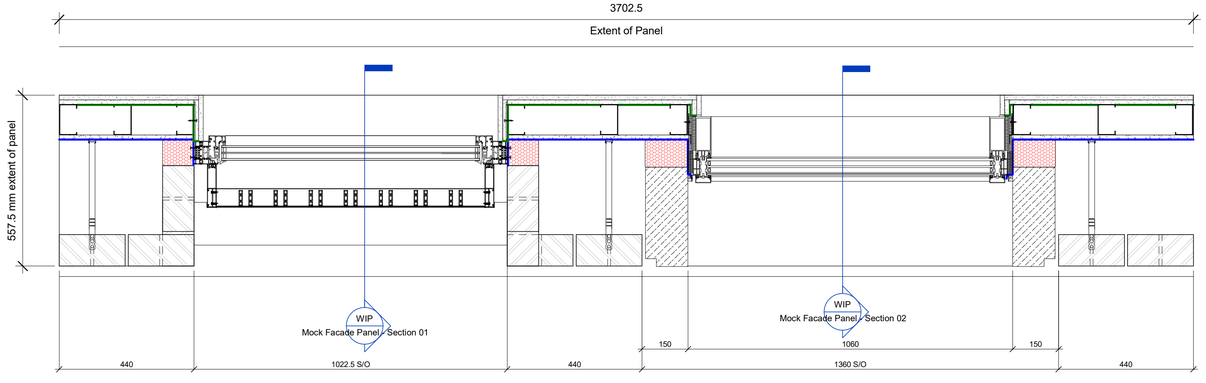

2 Mock Facade Panel - Plan
Scale: 1 : 10

Mock Facade Panel Key Notes	
Code	**Description**
01	Solid brick specials with holes cut through for ventilation
02	Facing Brickwork w/ Light Mortar
03	Facing Brickwork w/ Dark Mortar
04	LDG/Technal Window w/ RAL1019 'Grey Beige'
05	Juliet Balcony w/ RAL1019 'Grey Beige'
06	Curtain wall frame in RAL1019 'Grey Beige'
07	Louvre in RAL1019 'Grey Beige'
08	Upstand to curtain wall RAL1019 'Grey Beige'
09	Stone cill to selected sample colour and finish
10	Stone surround to selected sample colour and finish
11	Tempory works plinth, to contractor's design
12	Tempory works waterproof covering, to contractor's design
13	PPC aluminium soffit w/ RAL1019 'Grey Beige'
14	Masonry support angle by IG
15	Flexible sheet cavity tray
16	Preformed cavity tray lintel

General Notes

Do not scale from this drawing for purposes other than the relevant Project Agreement. This drawing must not be used for land transfer purposes. This drawing must be read in conjunction with all other relevant drawings, specifications and schedules.

Residential 'NIA', 'GIA' and 'GEA' are measured and calculated generally in accordance with the description of 'IPMS 3B - Residential', 'IPMS 2 - Residential' and 'IPMS 1' respectively within RICS 'Property Measurement', 2nd Edition (January 2018). Non-residential 'GIA' and 'GEA' are measured and calculated generally in accordance with the description of 'IPMS 2 - Offices' and 'IPMS 1' respectively within RICS 'Property Measurement', 2nd Edition (January 2018). All areas have been calculated in metric units. All setting out must be checked on site. Levels refer to Ordnance Datum Newlyn, unless stated otherwise. This drawing must not be used on site unless issued for construction. Refer to Information Plan for status definitions.

Refer to DN0107-GCL-XX-XX-MS-MC-00001_Post-contract BIM Execution Plan for drawing status and revision codes

© Assael group of companies 2024

This drawing is issued by the relevant Assael group company which is party to the relevant Project Appointment Letter or Project Agreement to which this drawing relates. Nothing in this document shall be construed as being issued by or on behalf of, or constituting any advice or commitment from, any other Assael group company. A full list of Assael group of companies can be found at www.assael.co.uk/terms-of-use/. We have prepared this drawing in accordance with the instructions of the Client under the agreed Terms of Appointment. This document is for the sole use and benefit of the Client and the relevant appointed Assael company shall not be responsible for any use of the document or its contents for any purpose other than that for which it was prepared and provided. Should the Client require to pass copies of the document to other parties this should be for coordination purposes only and the whole of the file should be so copied, but no professional liability or warranty shall be extended to other parties in this connection without the explicit written agreement thereto by the company under the agreed Terms of Appointment.

When this drawing is issued in DWG format it is an uncontrolled version issued to enable the recipient to prepare their own documents/models/drawings for which they are solely responsible. It is based on background information current at the time of issue. The relevant Assael group company accepts no liability for any such alterations or additions to or discrepancies arising out of changes to such background information which occur to that information after it has been issued. The relevant Assael group company prepared this drawing using Revit 2023 and does not accept liability for any loss or degradation of that information held in the drawing resulting from the translation from the original file format to any other file format or from the recipients reading of it in any other programme or another version of the programme referred to above.

Electronic file reference

DN0107-ASL-BB-ZZ-M3-A-00001

Rev	Revision note	Date	Drawn	Check
P01	For Information	16/05/24	JB	AS
P02	For information	07/06/24	JB	
P03	For Information	13/06/23	MP	JB
P04	For Information	03/09/24	AH	JB
P05	For Information	07/10/24	MP	JB
P06	For Information	15/10/24	MP	
P07	For Information	27/11/24	MP	
P08	Updating following site meeting with MCC	09/04/25	MP	

Client

Graham Construction Ltd.

Project title

A3564-N Former Boddingtons Brewery Site

Drawing title

Mock Facade Panel

Scale @ A1: **1:10**

First Issue date: **16/05/2024**

Drawing number

DN0107-ASL-ZZ-ZZ-DR-A-50020

Proposed status: **S5**

Revision: **P08**

Discipline

Architecture

Assael

Assael Architecture
123 Upper Richmond Road
London SW15 2TL

+44 (0)207 736 7744
info@assael.co.uk
www.assael.co.uk