




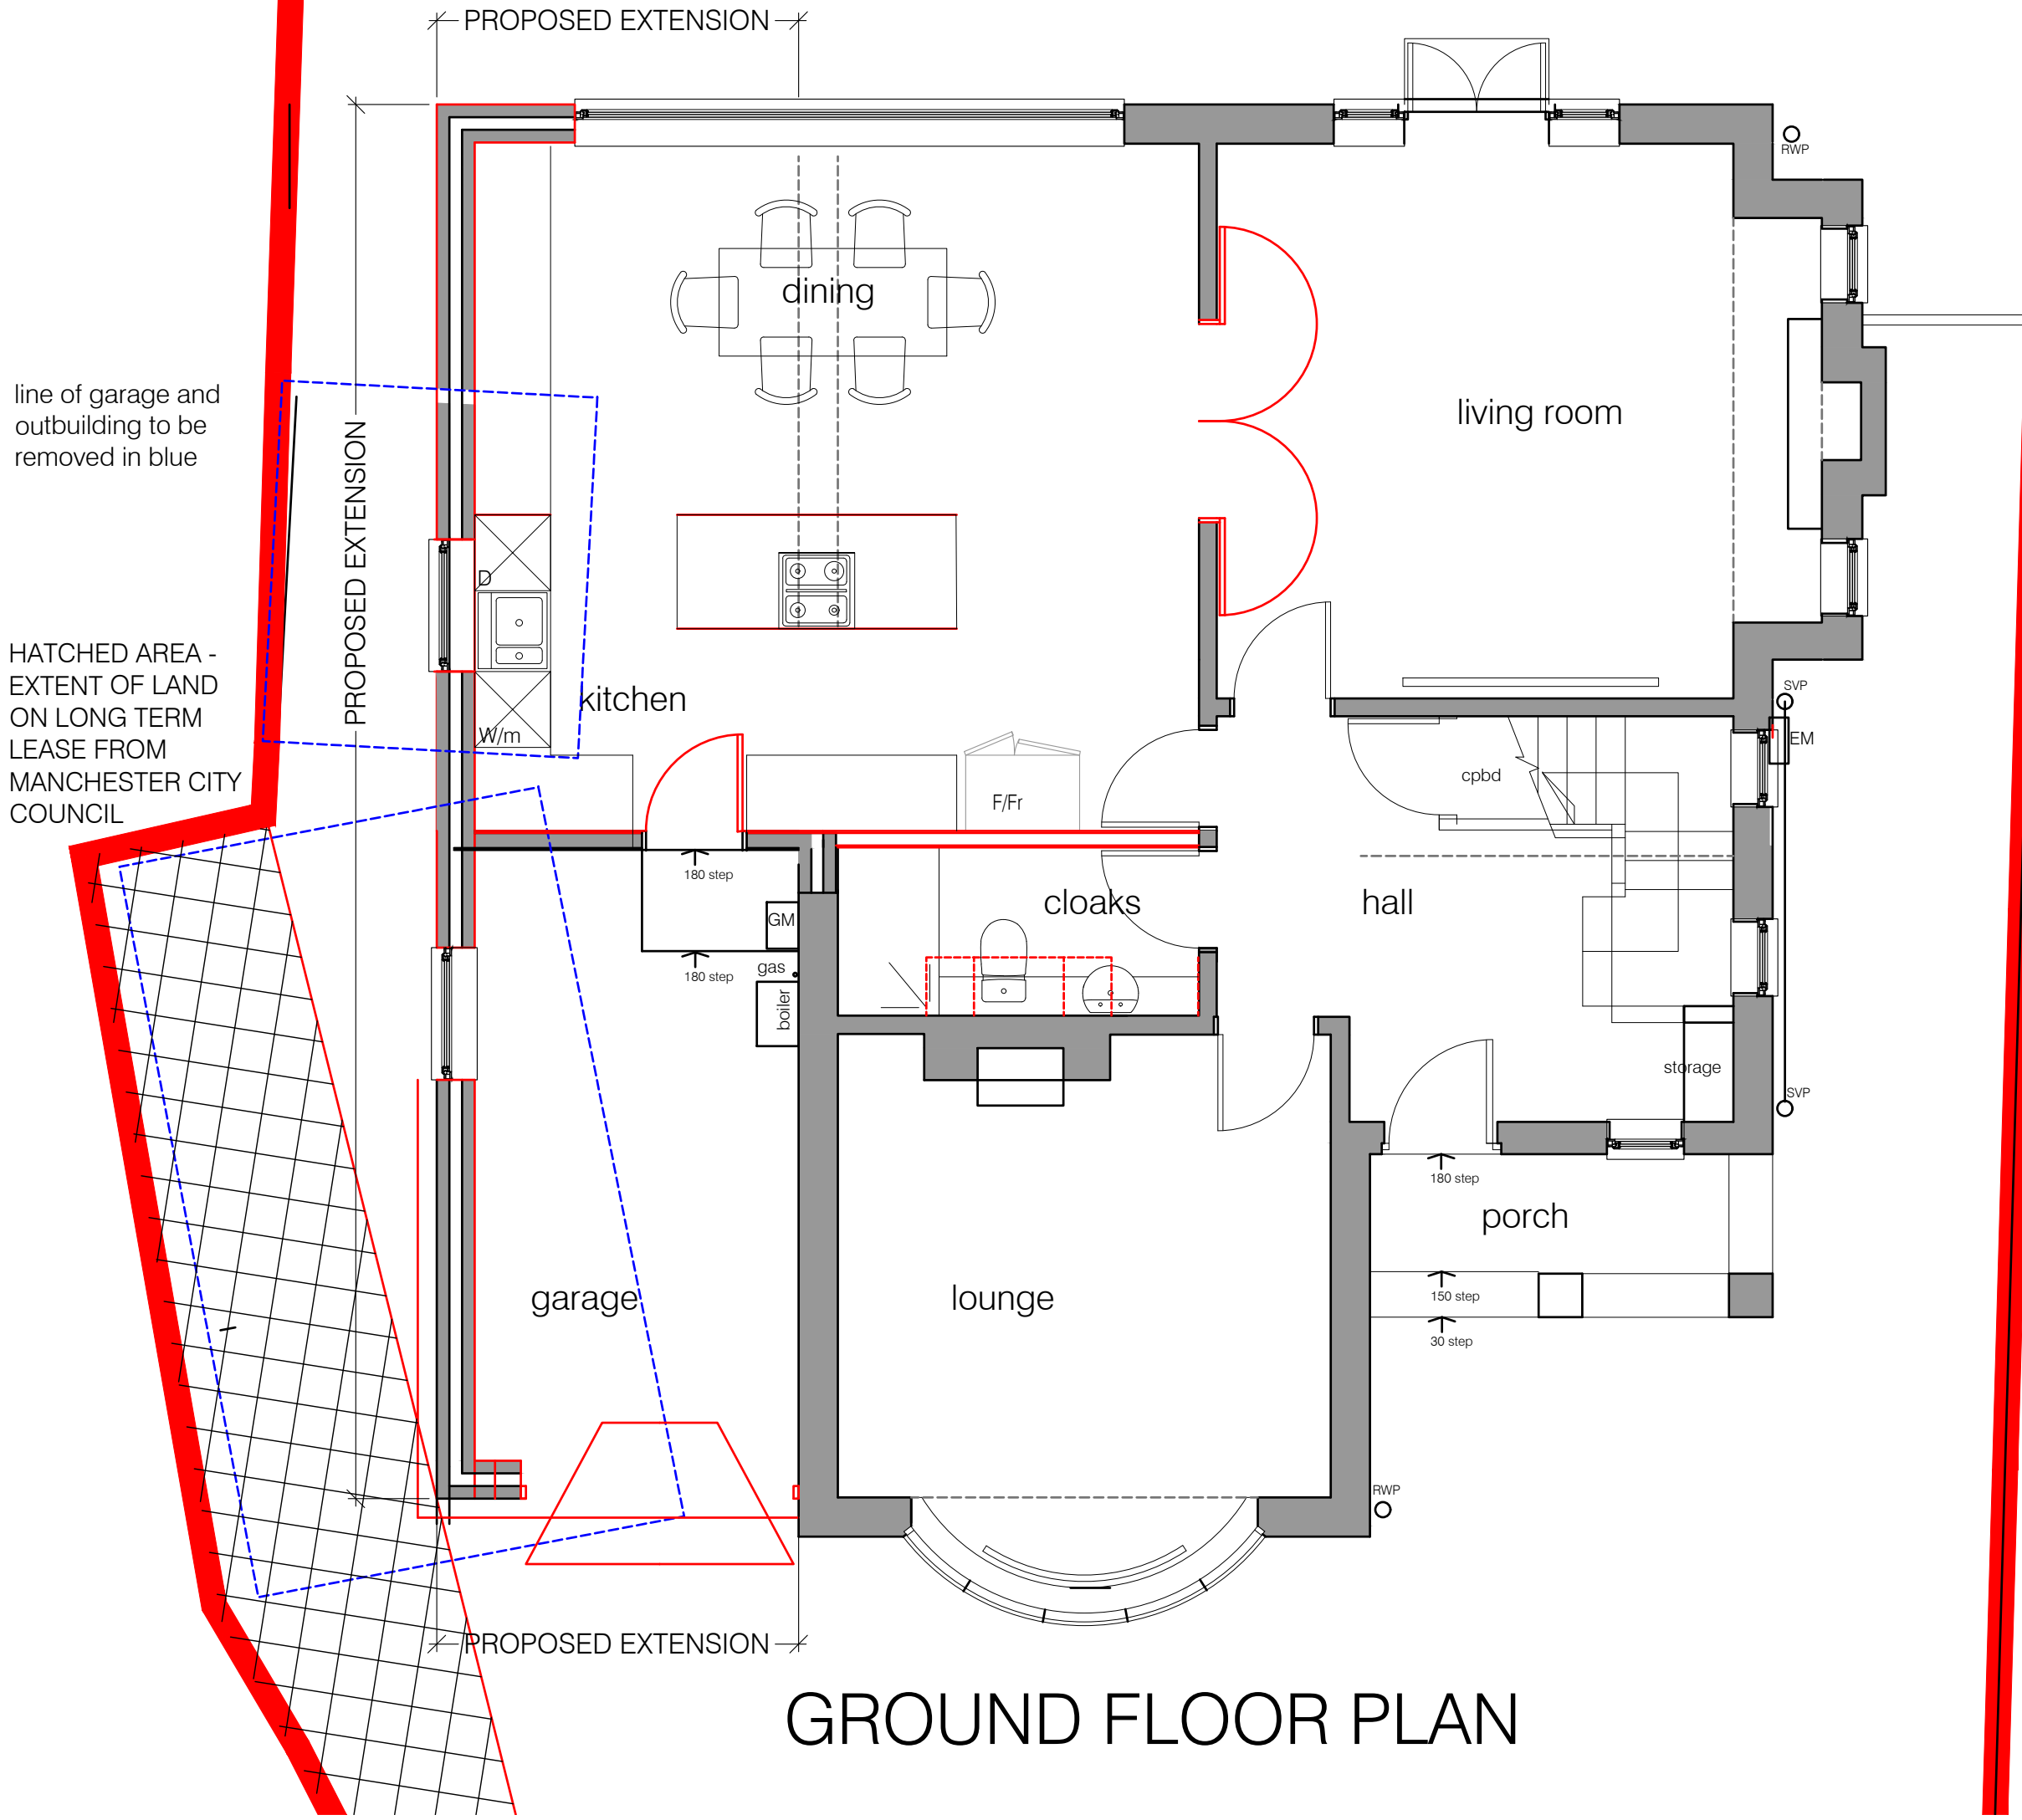

GROUND FLOOR PLAN



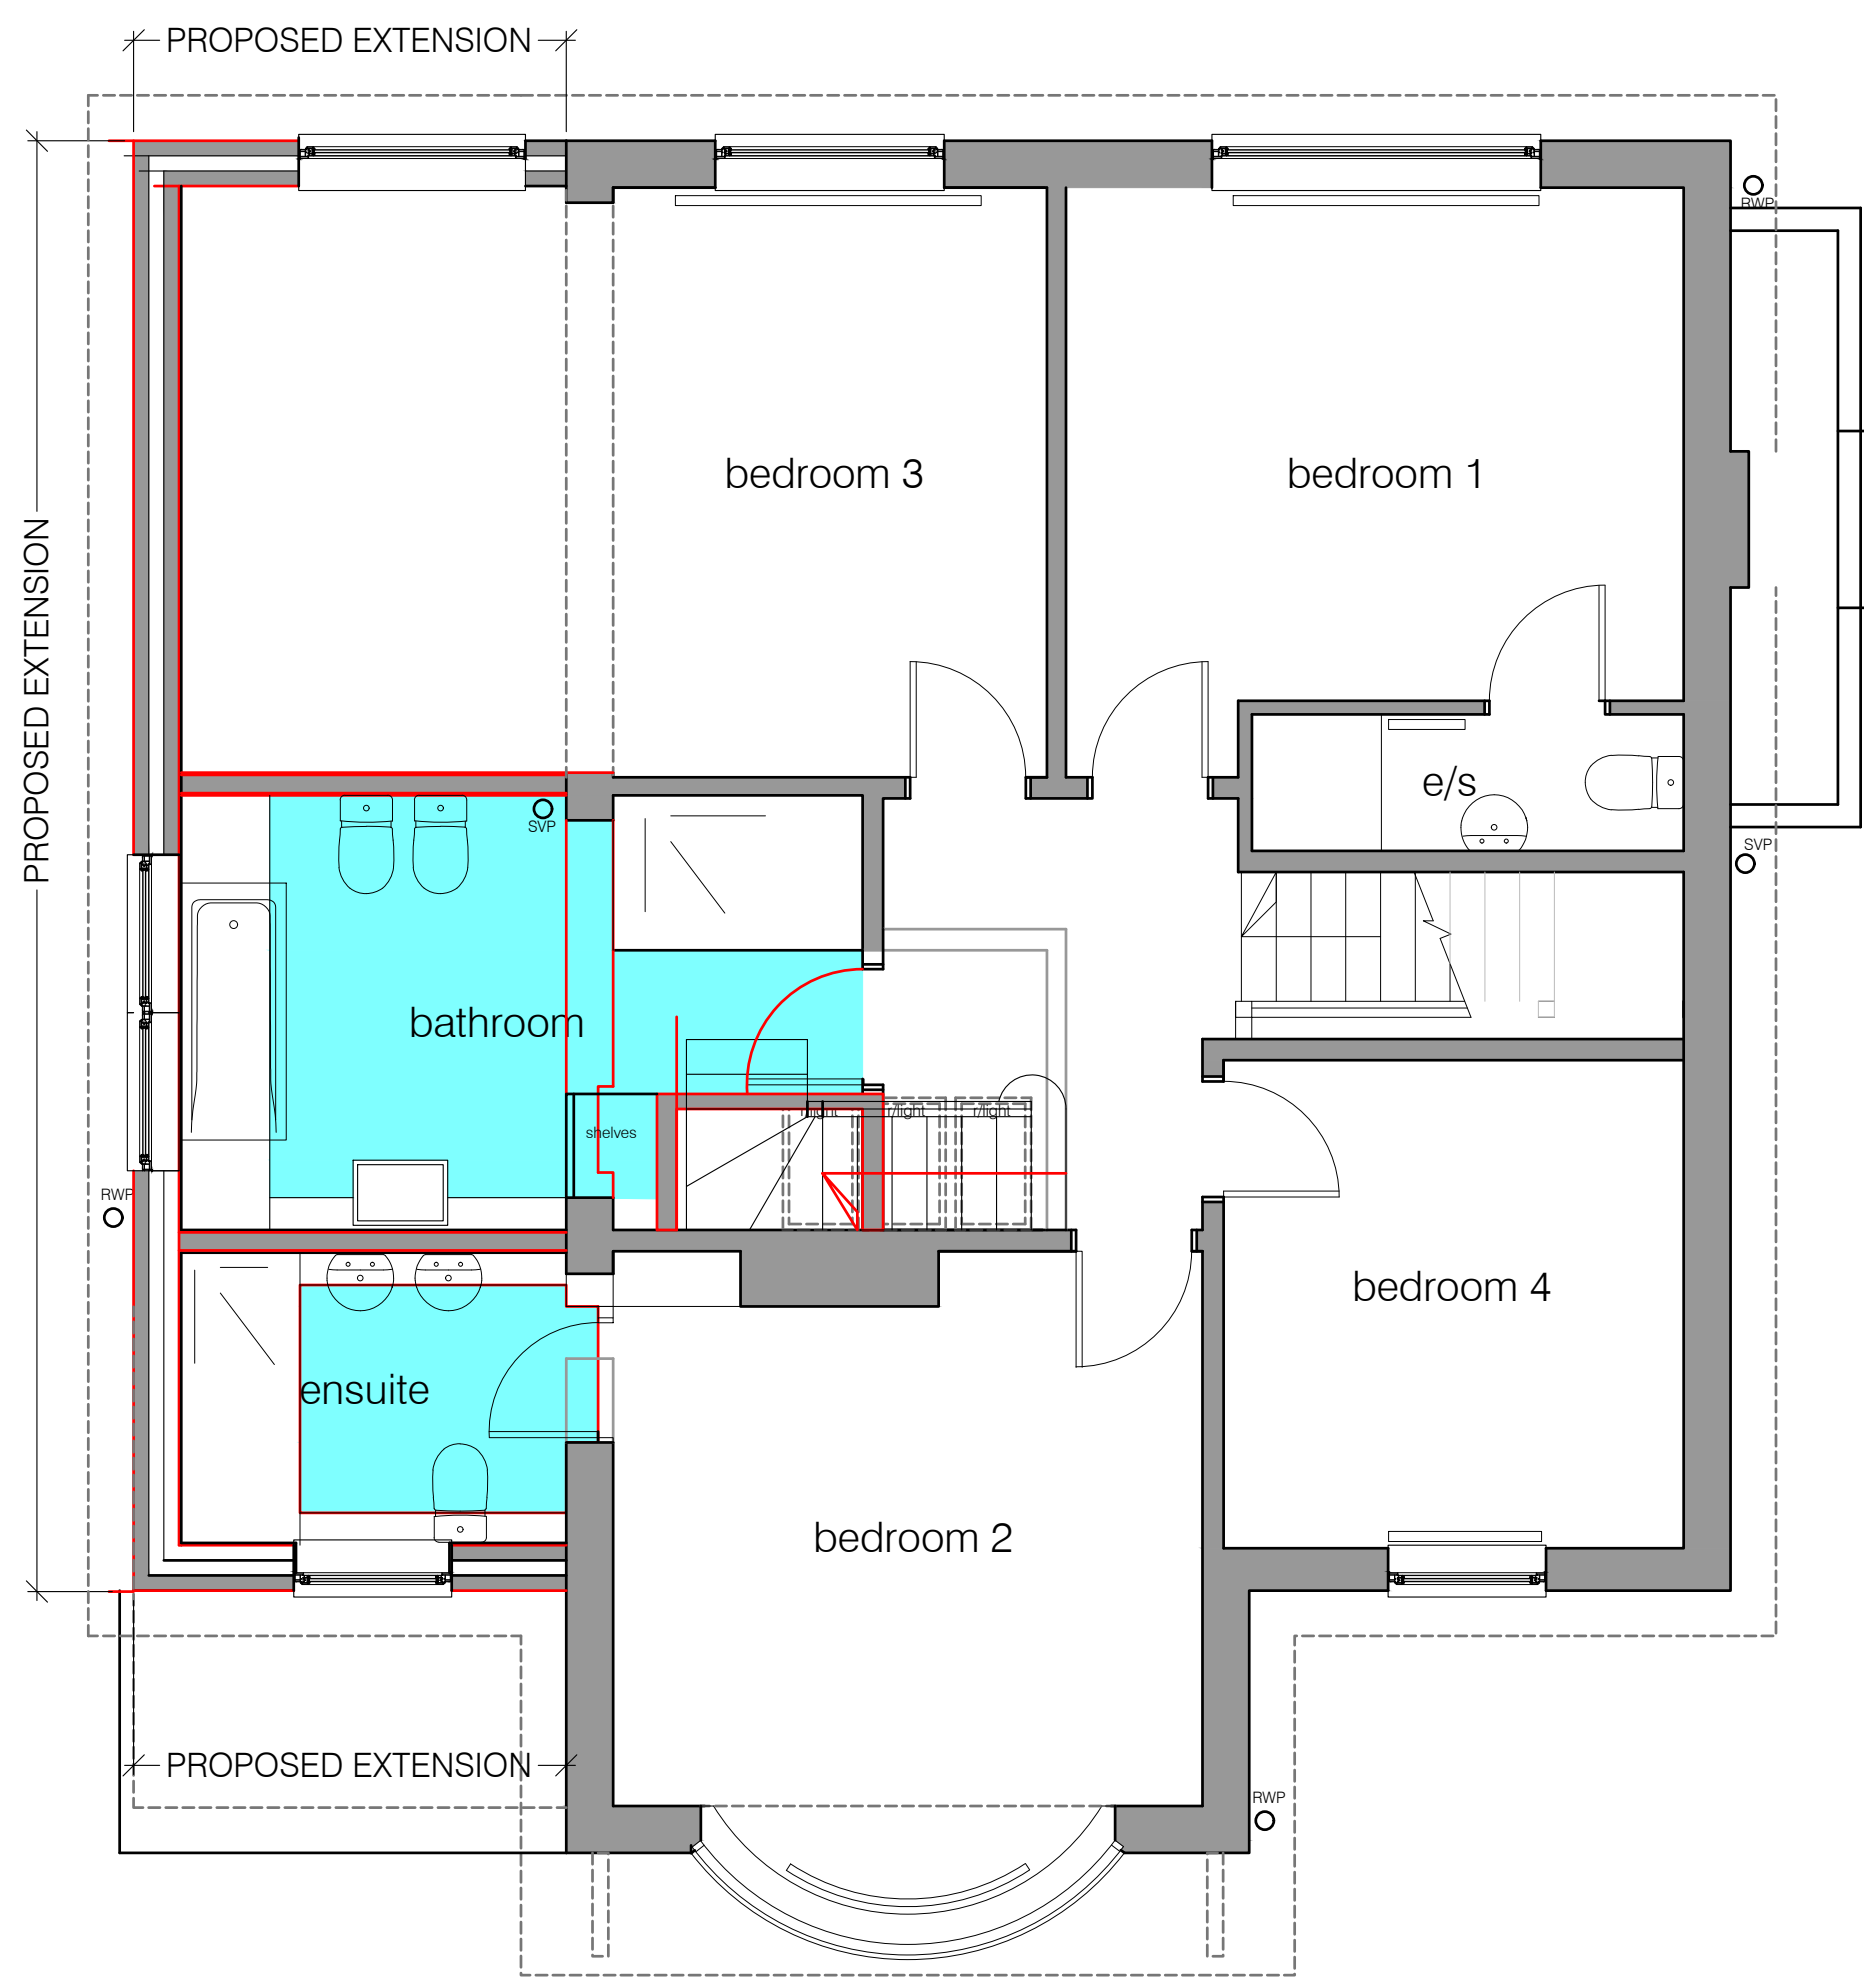


FIRST FLOOR PLAN

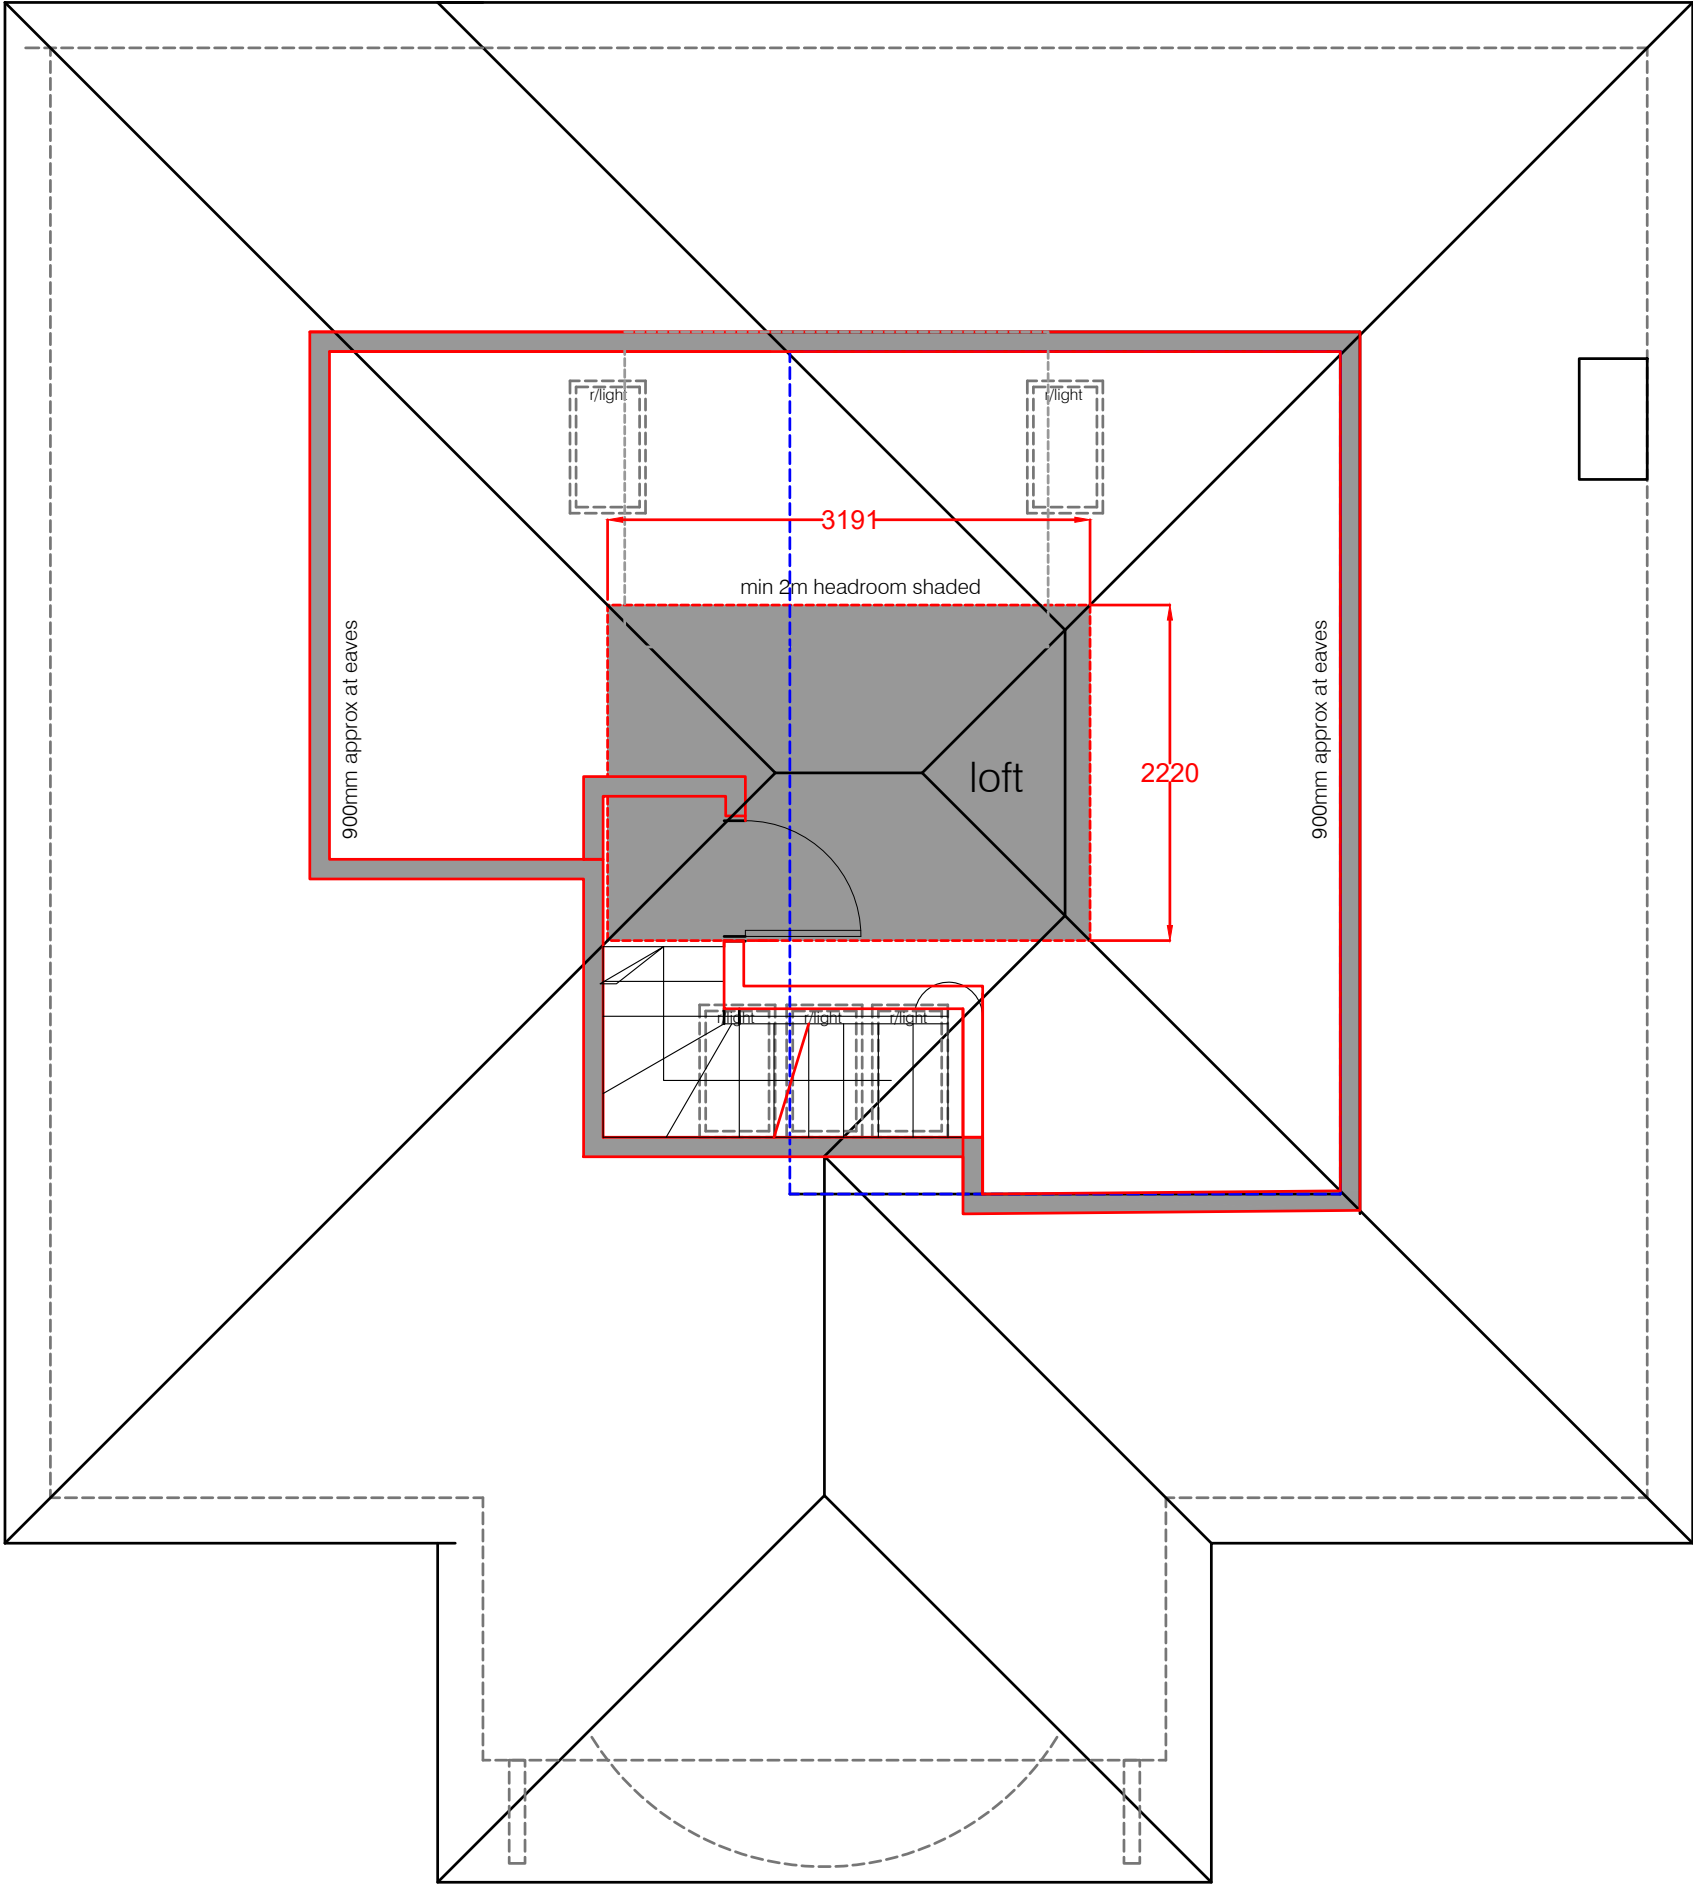

LOFT FLOOR PLAN

Proposed external materials: to match existing
Red brown multi brickwork at ground floor to all new elevations
White rendered upper wall to all new elevations
White upvc / aluminium framed double glazed windows/doors
Red clay tiles to pitched roofs
Black timber/upvc fascias and soffits
Black upvc rainwater goods

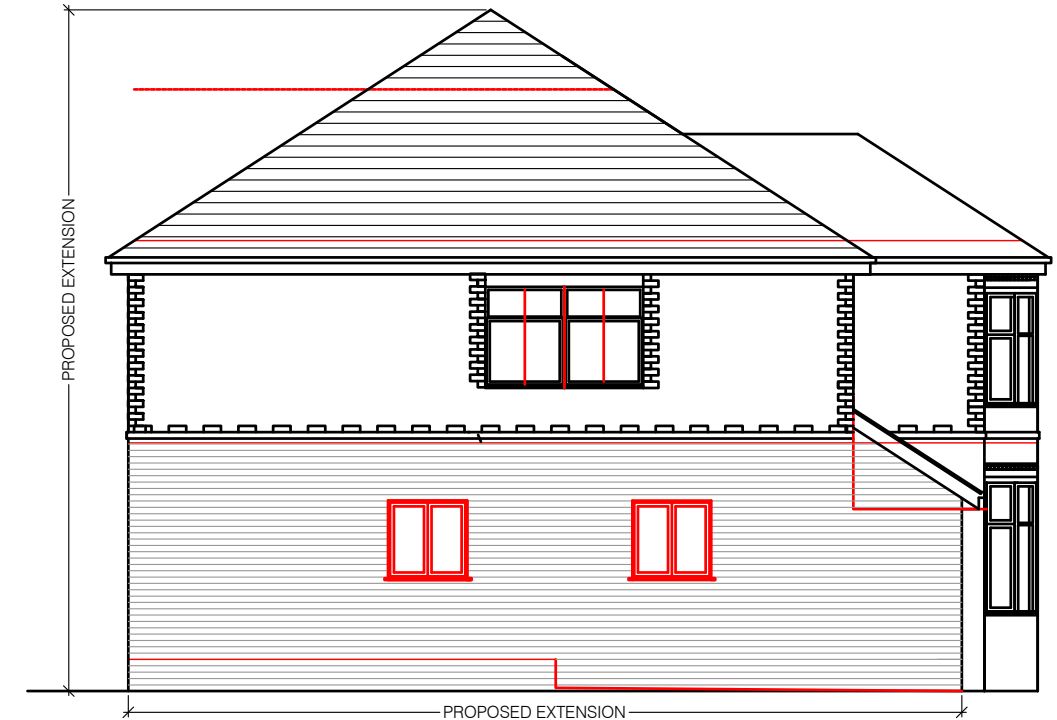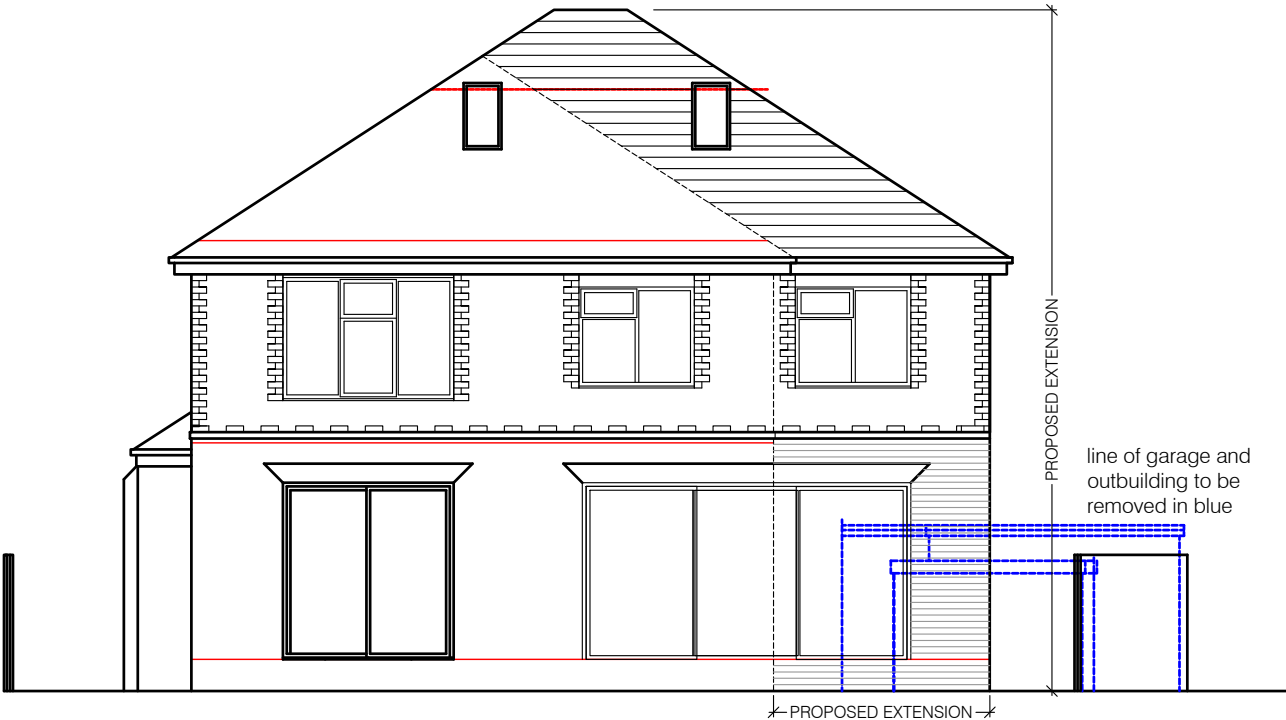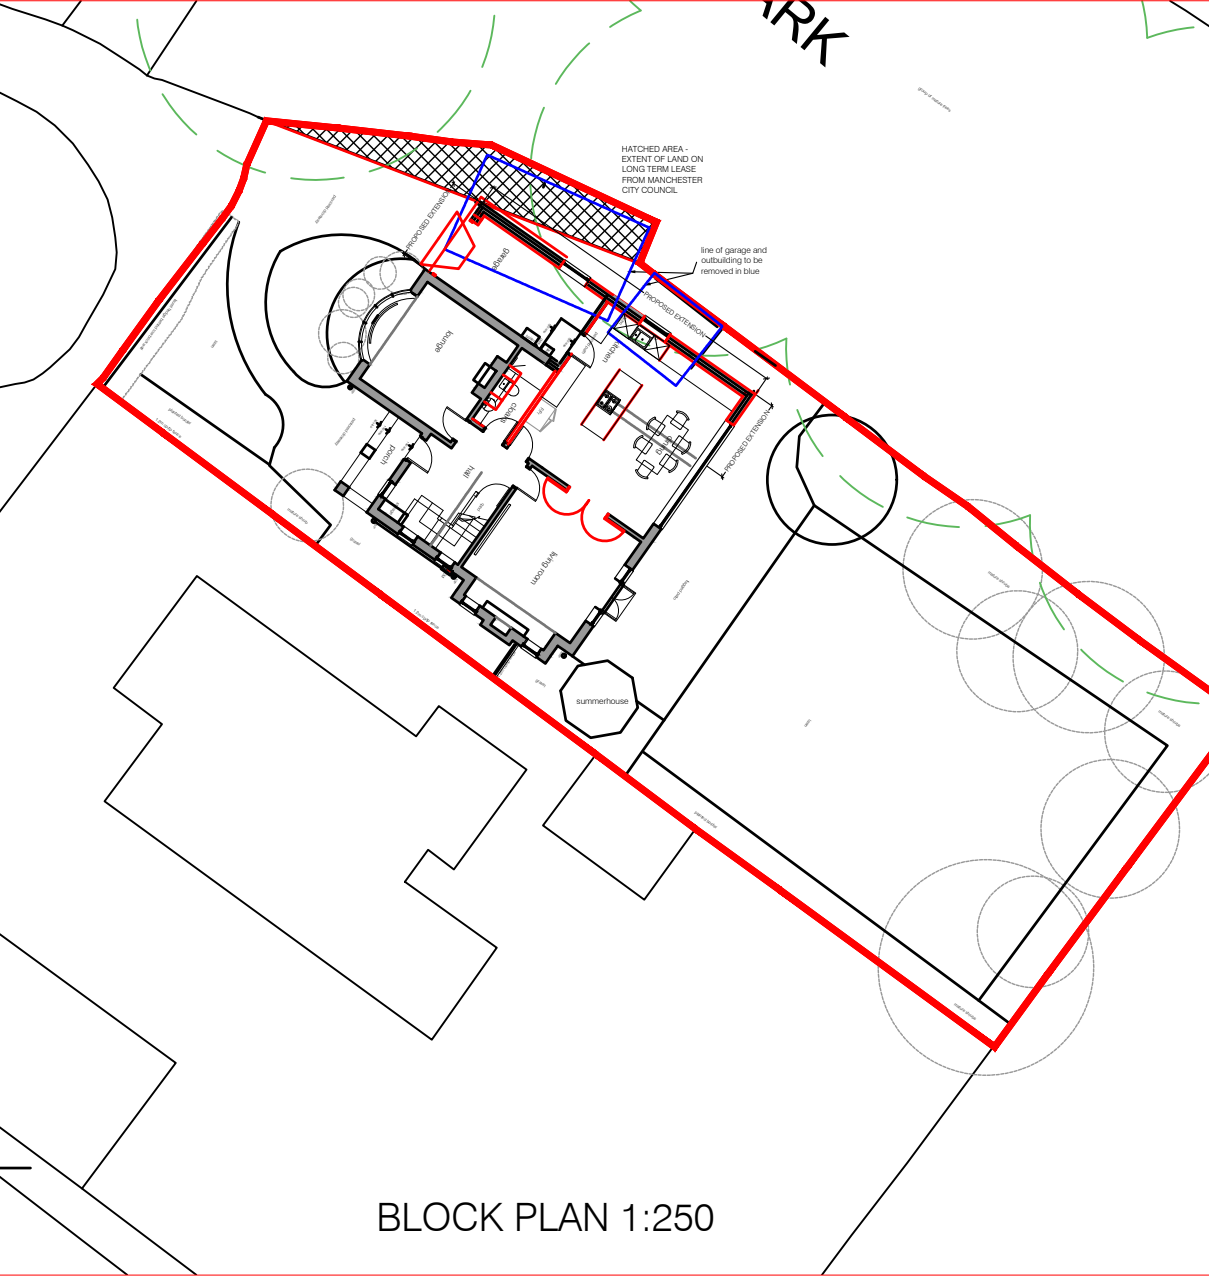

BLOCK PLAN 1:250

