
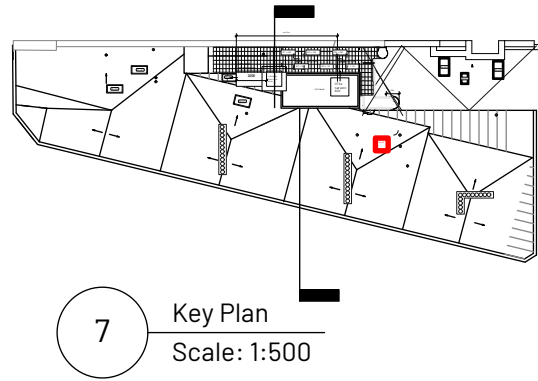


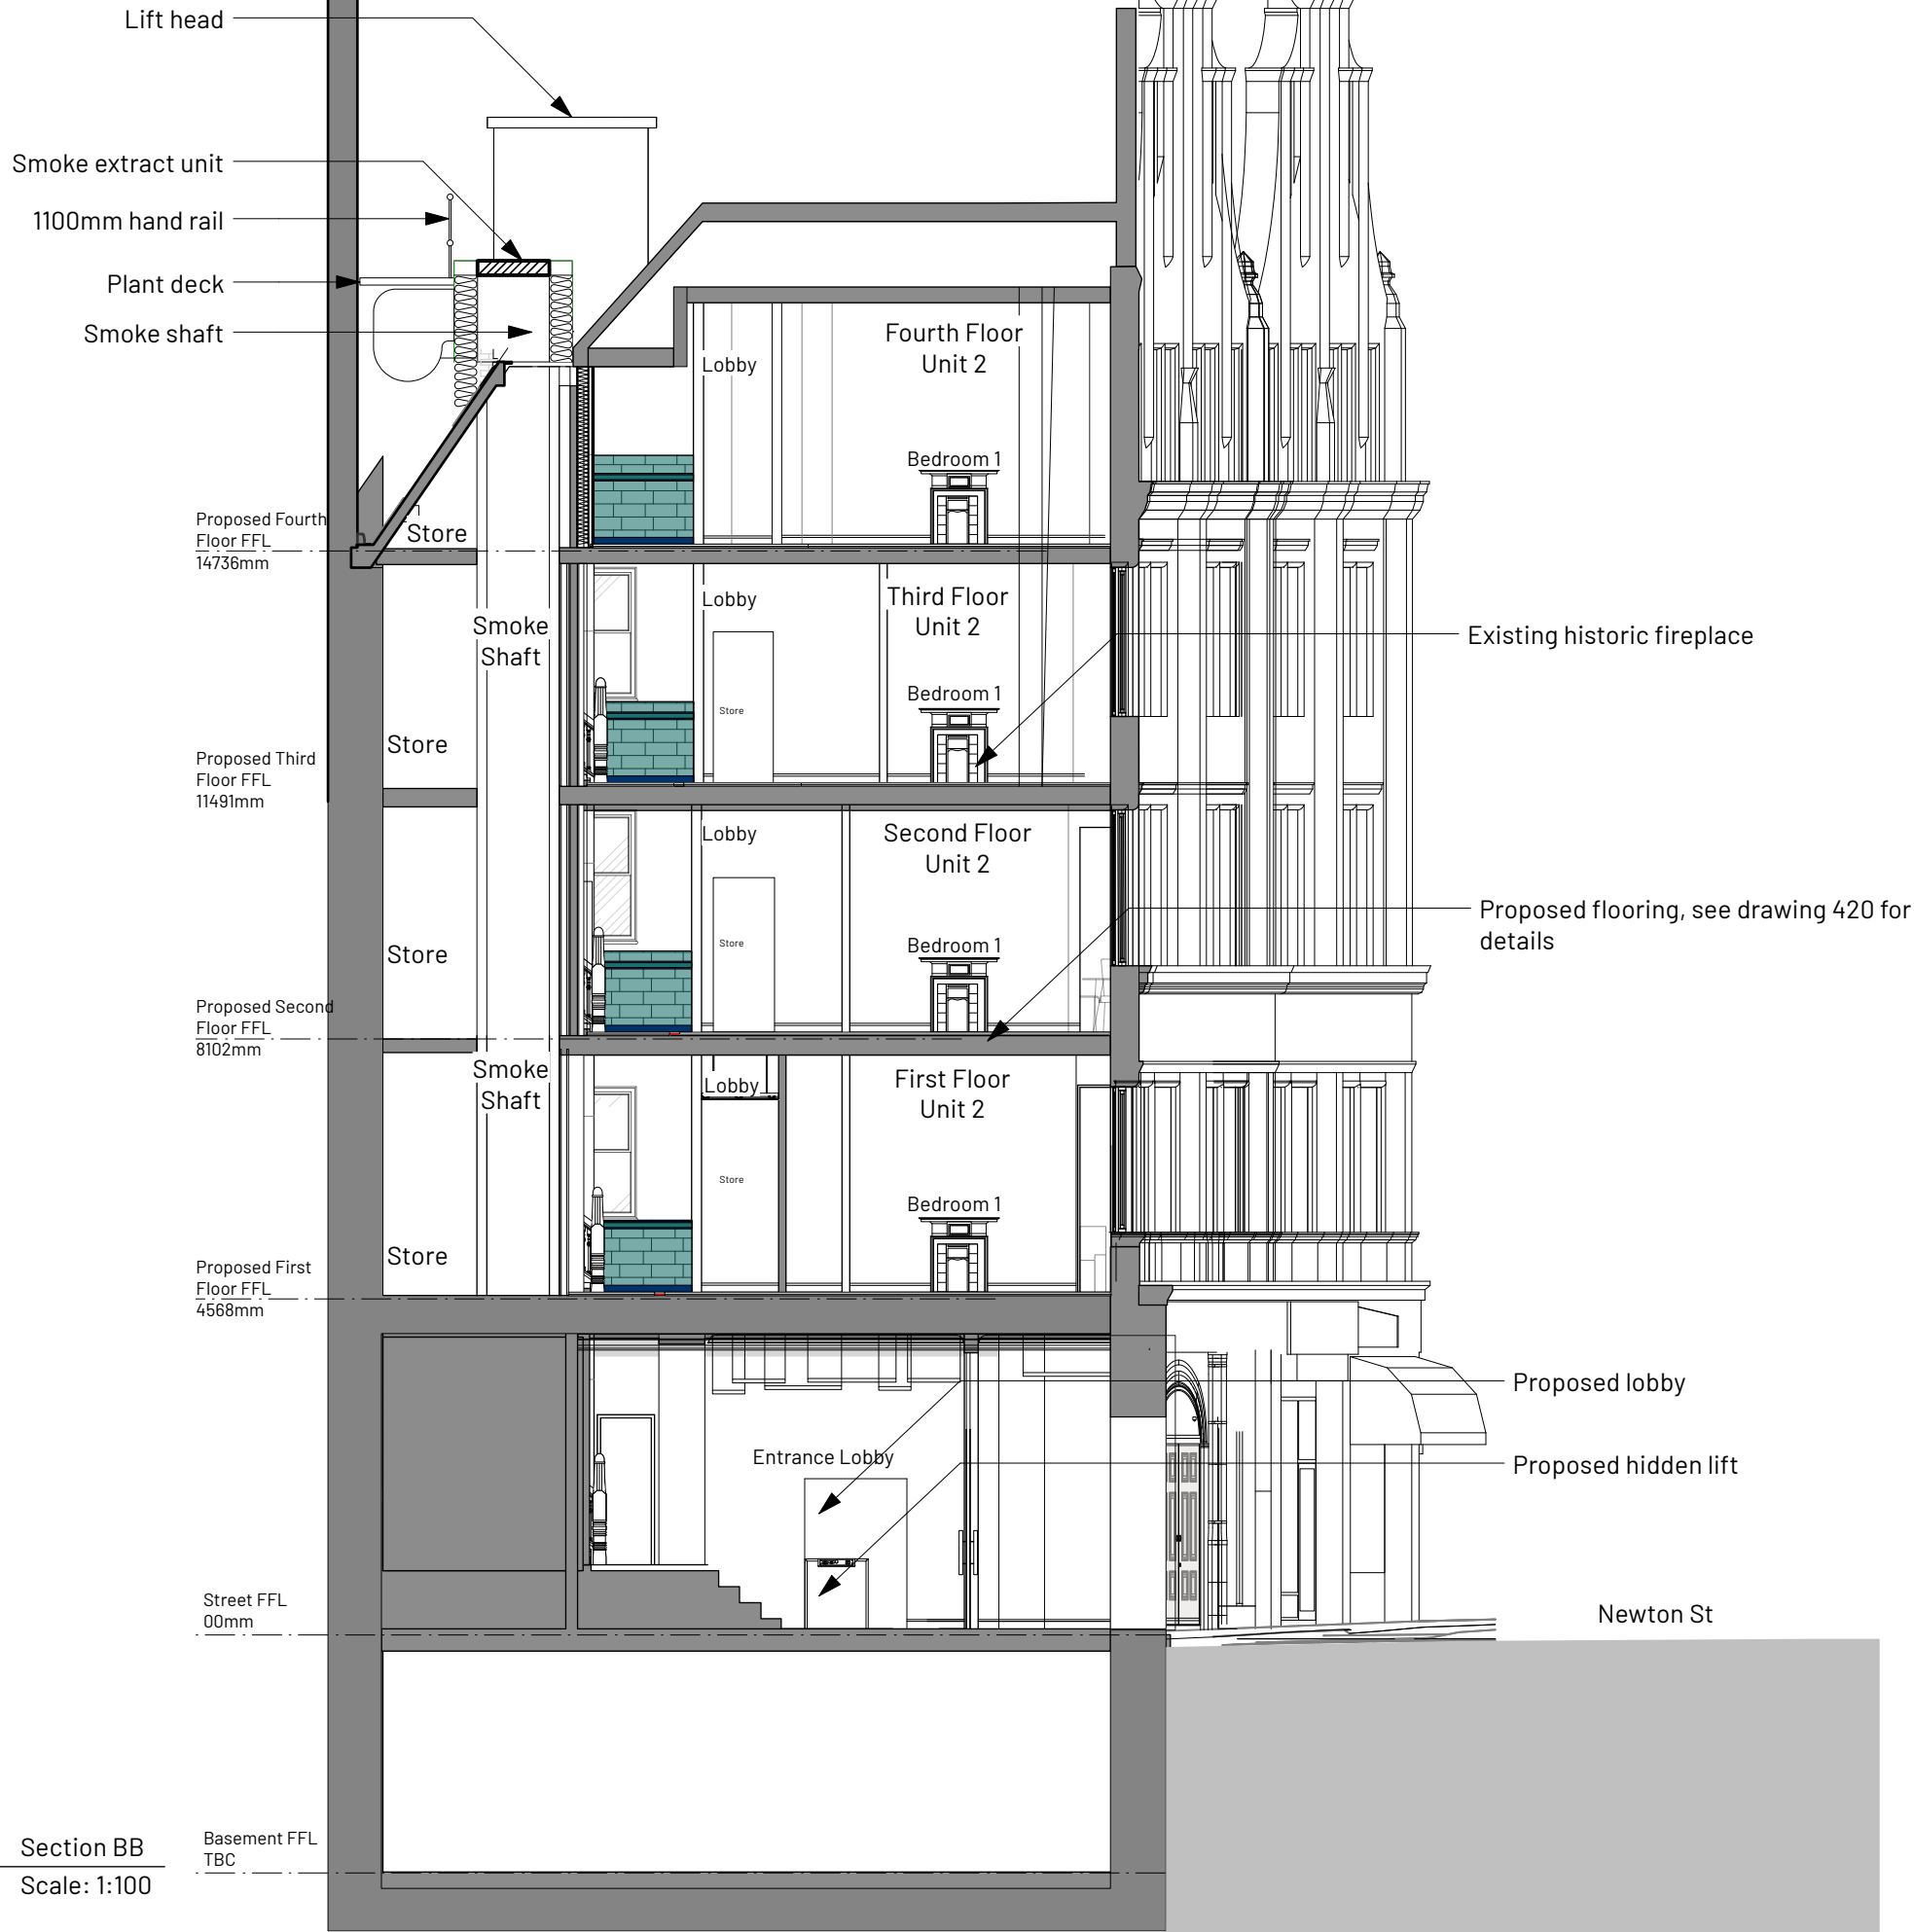

2

Section BB
Scale: 1:100

Basement FFL
TBC

REV	NOTE	DRN/CHK
-----	------	---------

St Margarets (App. 2),
Manchester
For Charlotte Street Estates

Section BB Proposed

PROJECT REF.	2093
DRWG NO.	P(310)
REVISION	
SCALE	1:100 @ A3
DATE 1st	Aug 25
DRAWN	GS

SK sketch E existing P proposed T tender C construction FI final issue

+44 161 236 0051
ARCHITECT@ATELIERMB.CO.UK

ATELIER.MB