


Note: These elevations are indicative and not based on a full measured survey

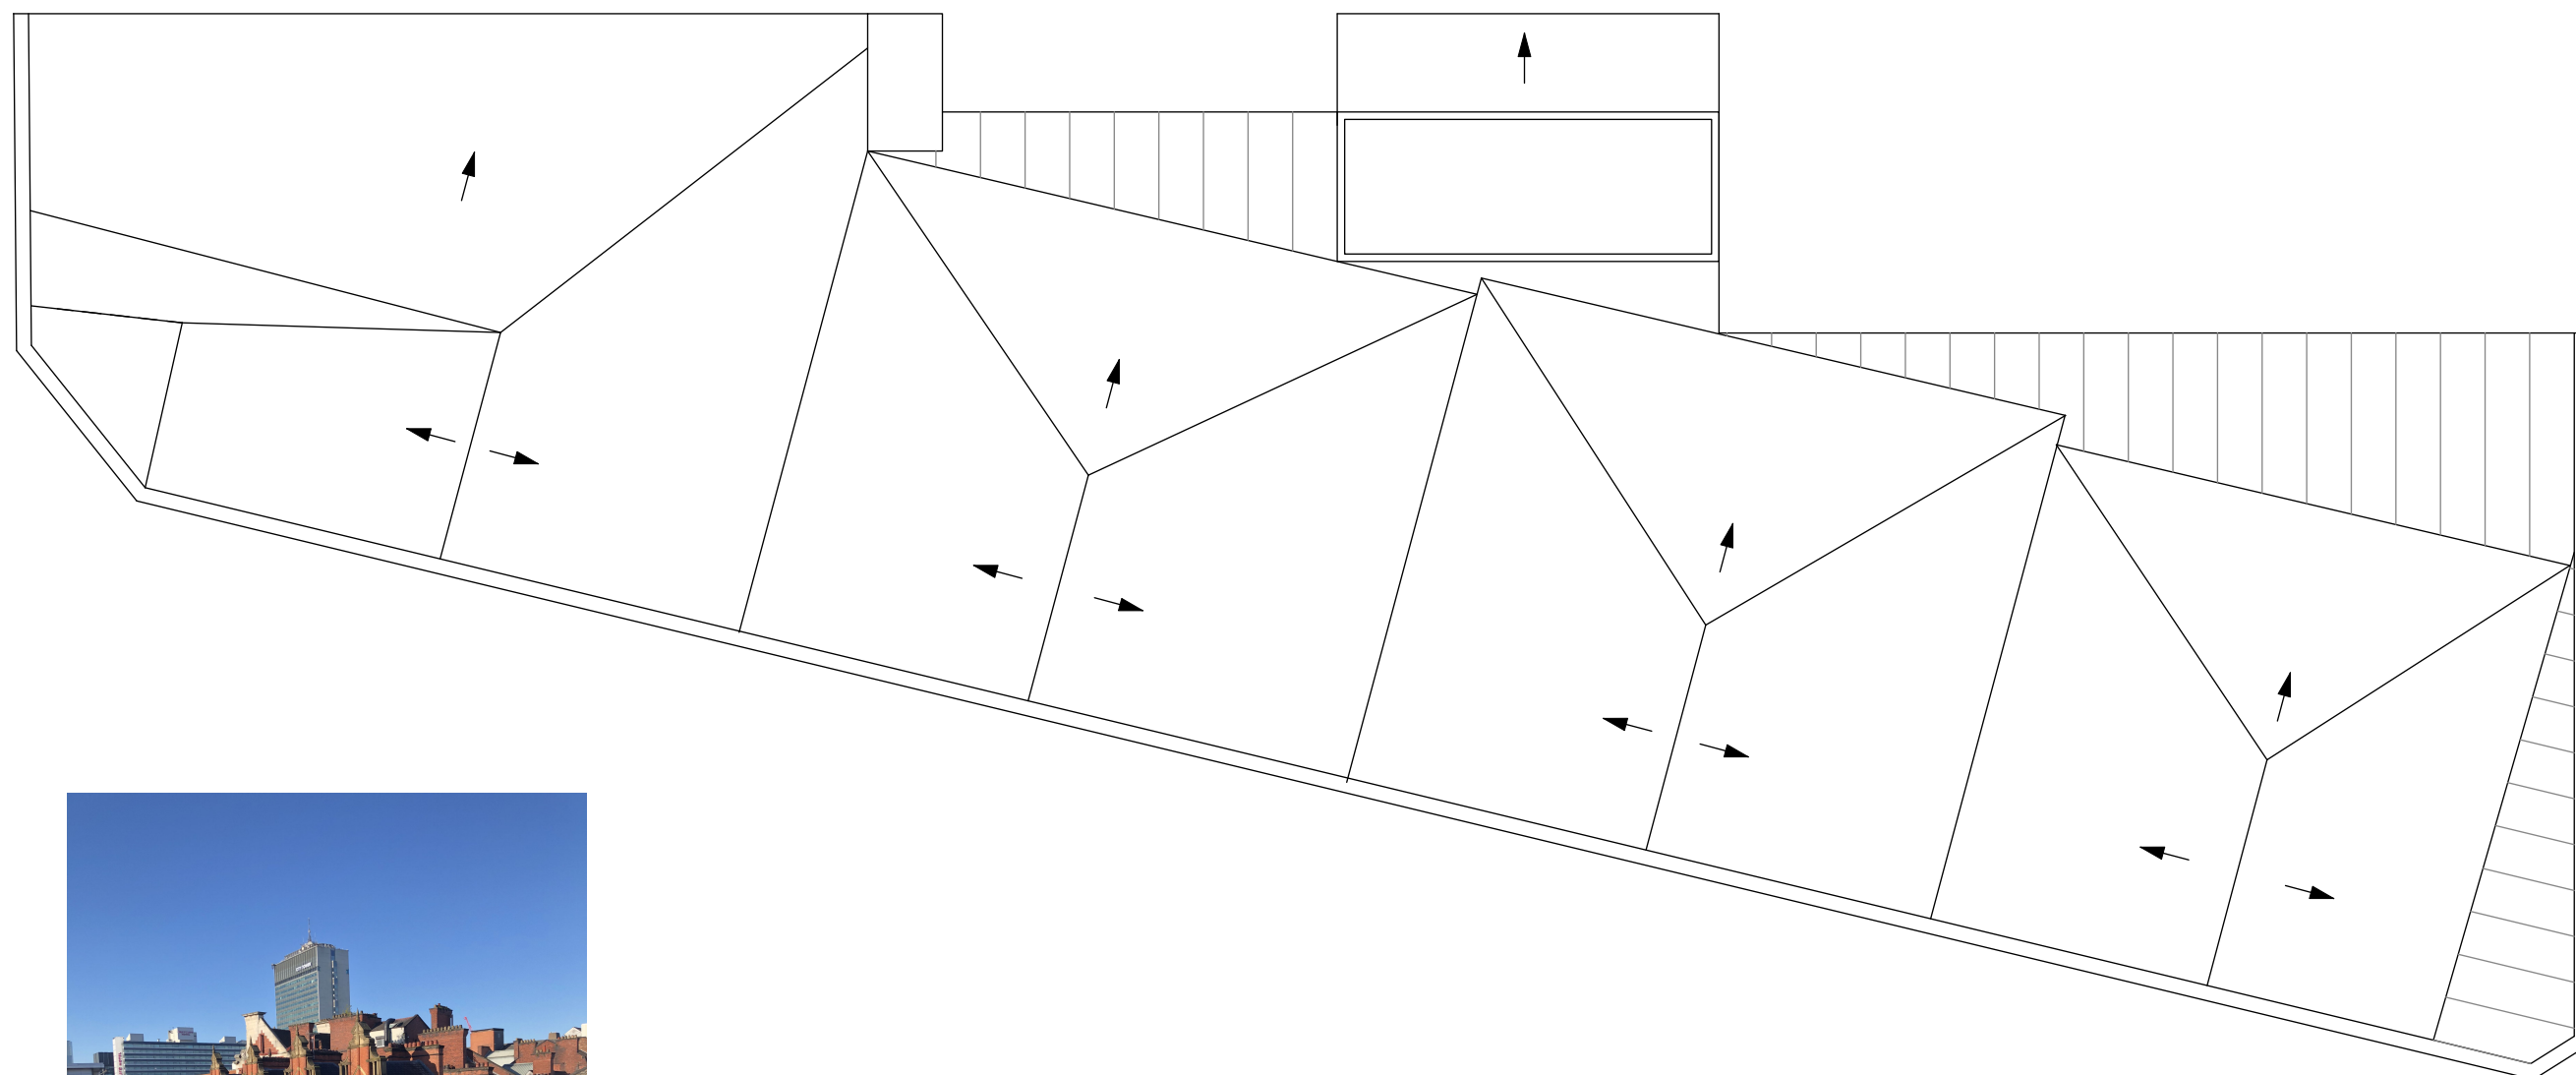

Show escape stair indicatively.

- | | |
|---|--|
|  | Existing |
|  | Proposed |
|  | Existing to be Removed (contemporary) |
|  | Existing to be Removed (circa 1930s) |
|  | Existing to be Removed (pre 1930s) |
|  | Historic panelled wall - circa C19th |
|  | Historic panelled wall - circa 1930s |
|  | Historic coving shown indicatively |
|  | NB additional features not picked up by survey - positions not measured. |
|  | Direction of ceiling fall |

NB: All cornice positions shown
indicatively only
All windows - replacement steel
frame, some louvered

Rev	Note	DRN	CHK
-----	------	-----	-----

St Margarets, Manchester

For Eastern Green Ltd

Roof Plan

scheme	1907
drwg no.	E(160)
revision	

scale	1:100 @ A3
date first drawn	Sept 2020
drawn	HKW

SK sketch **E** existing **P** proposed **T** tender **C** construction **FI** final issue

www.ateliermb.co.uk
t 0161 236 0051
e architect@ateliermb.co.uk

