PABLA & PABLA

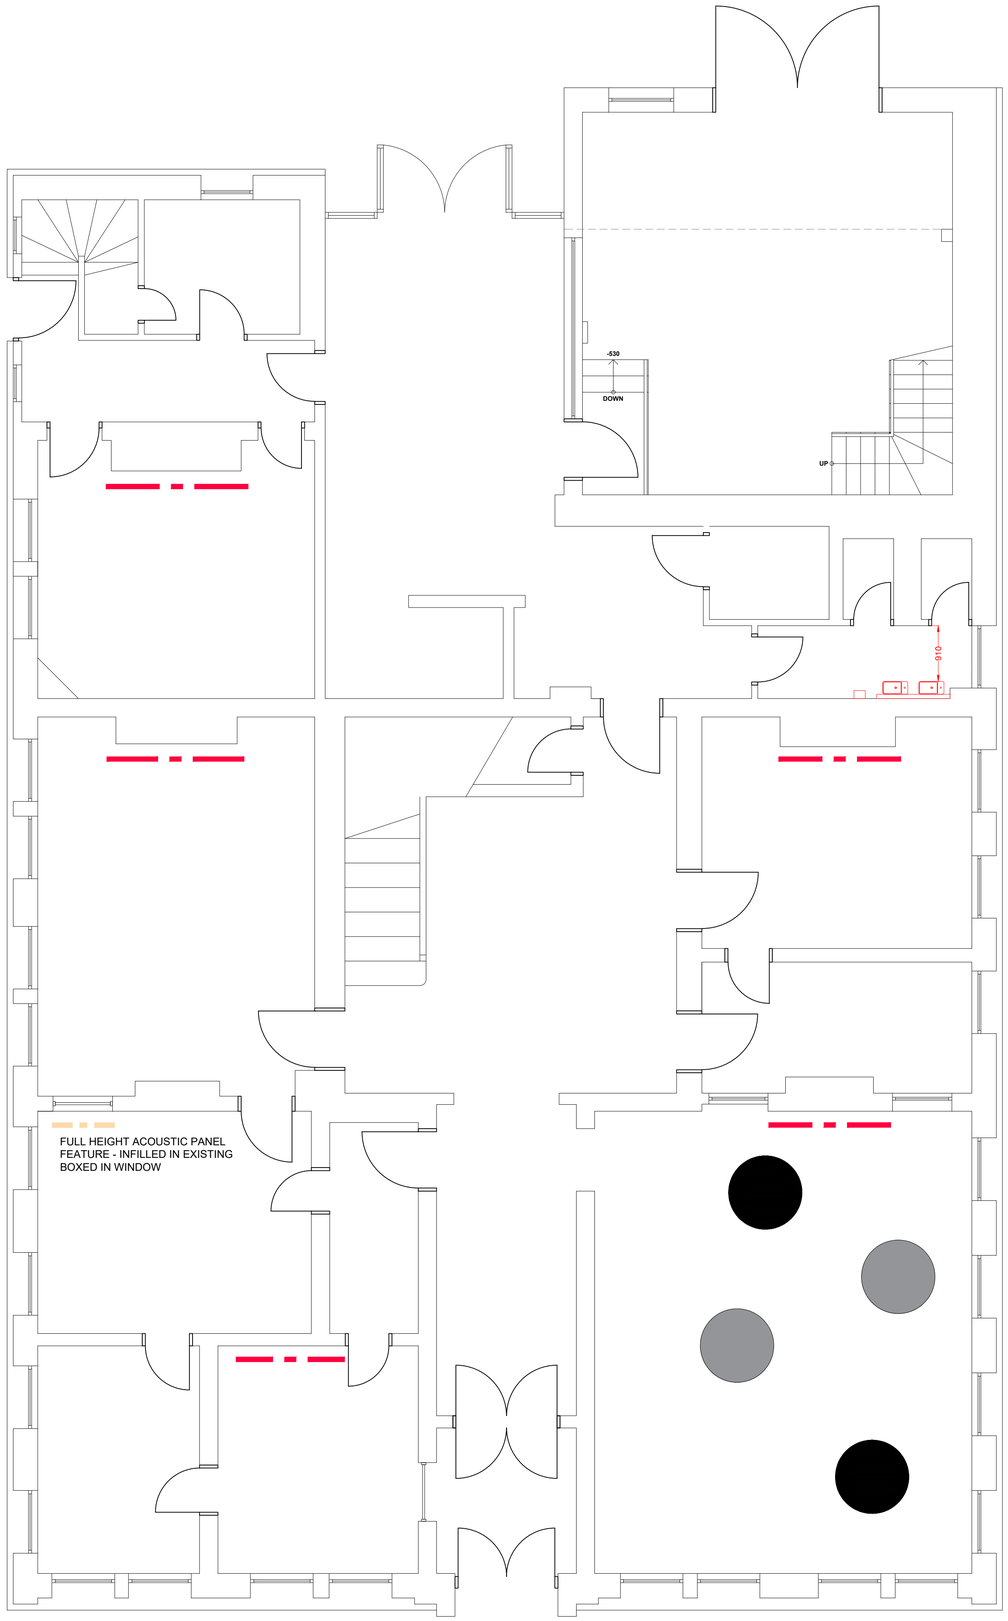

GROUND FLOOR PLAN
FEATURE LIGHTING

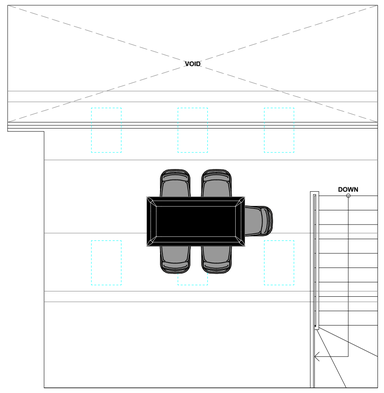

MEZZ FLOOR PLAN
PROPOSED DECORATION

ACOUSTICS

1200Ø SUSPENDED CIRCULAR RAFT
FINISH: ALTO SLATE

1200Ø SUSPENDED CIRCULAR RAFT
FINISH: ALTO DUNE

D12: FULL HEIGHT ACOUSTIC WALL

D13: HALF HEIGHT ACOUSTIC WALL

0m	1m	2m	3m	4m

1:50

PROPOSED GROUND FLR FEATURE ACOUSTICS

CHECKED

Date:	By:
-	-

NOTE:
OMITTED ACOUSTIC WALL IN GROUND FLR MEZ AREA AND NOTE TO FULL HEIGHT ACOUSTIC FEATURE ADDED.

Revision	Date	By
A	11.09.25	LB

THIS DRAWING IS THE COPYRIGHT OF CLAREMONT GROUP INTERIORS LTD, AND MAY NOT BE REPRODUCED IN ANY FORM WITHOUT PRIOR WRITTEN CONSENT.

DO NOT SCALE FROM THIS DRAWING.
ALL DIMENSIONS ARE TO BE CHECKED ON SITE
ALL DIMENSIONS ARE SHOWN IN MILLIMETERS
[SCALING BY LOCAL AUTHORITIES IS PERMITTED]

Claremont

CLIENT
PABLA & PABLA

PROJECT TITLE & SITE ADDRESS
LAPWING LANE
WEST DIDSBURY
MANCHESTER
M20 2NR

DRAWING TITLE
PROPOSED
GROUND FLOOR
FEATURE ACOUSTICS

DRAWING NO
A-PAB-GF-107

PROJECT NO	REVISION
E015380	A

LEAD DESIGNER	LEAD TECHNICIAN
LB	SW

DATE	SCALE	PAPER SIZE
29.08.25	1:50	A1

DRAWING STATUS
STAGE 3

CONTROL OFFICE
WARRINGTON THE BREEZE, 2 KELVIN CLOSE, BIRCHWOOD, WARRINGTON, WA3 7PB T: 01925 294 000
BRISTOL ORIGIN WORKSPACE, 40 BERKELEY SQUARE, BRISTOL, BS8 1HP T: 01275 372 342
WWW.Claremontgi.com