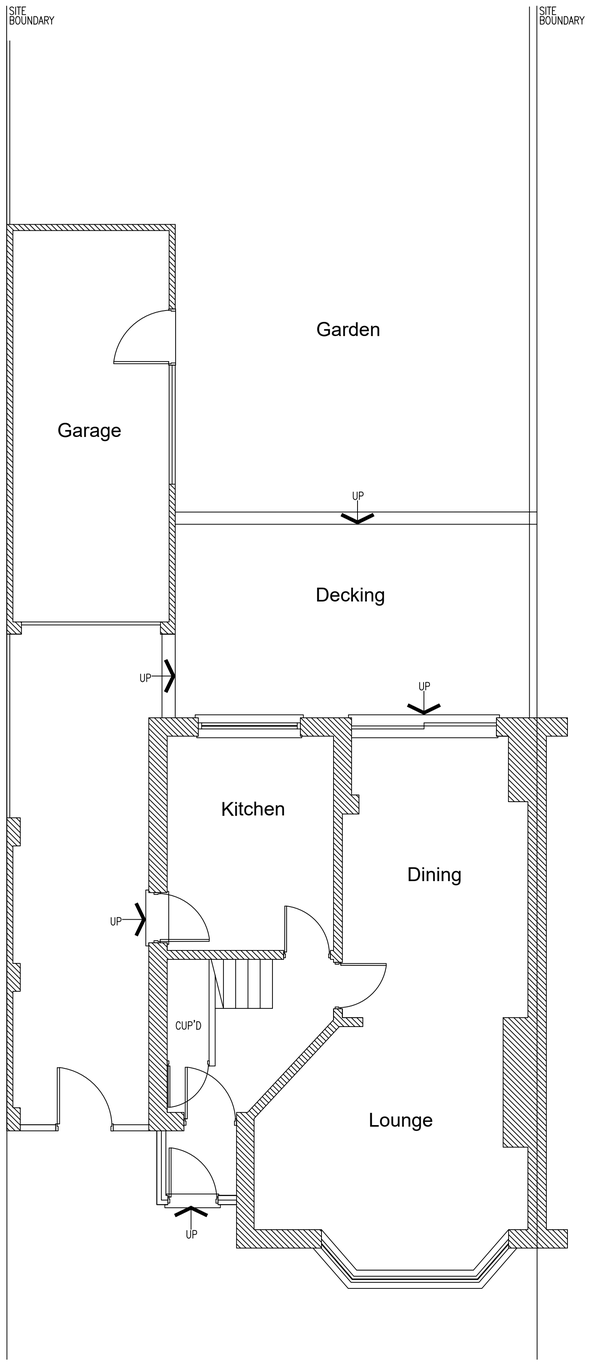

Existing Ground Floor Plan

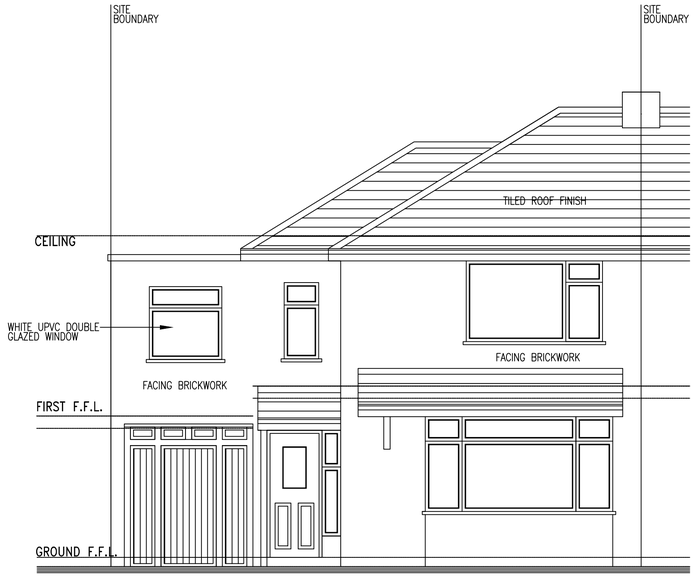

Existing Front Elevation

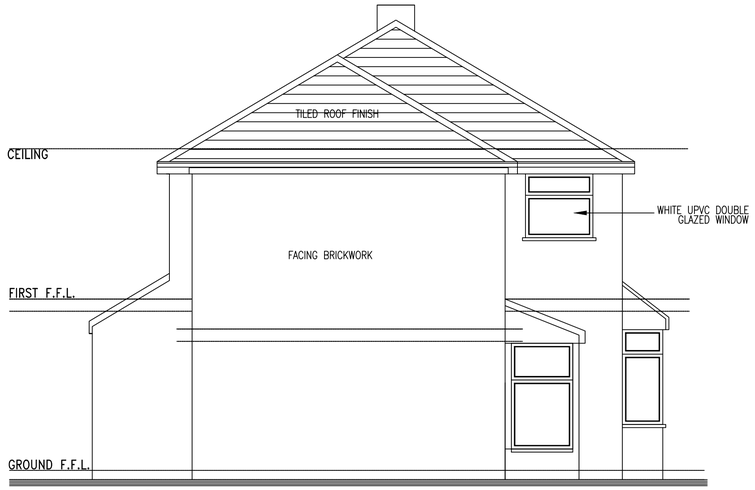

Existing Side Elevation

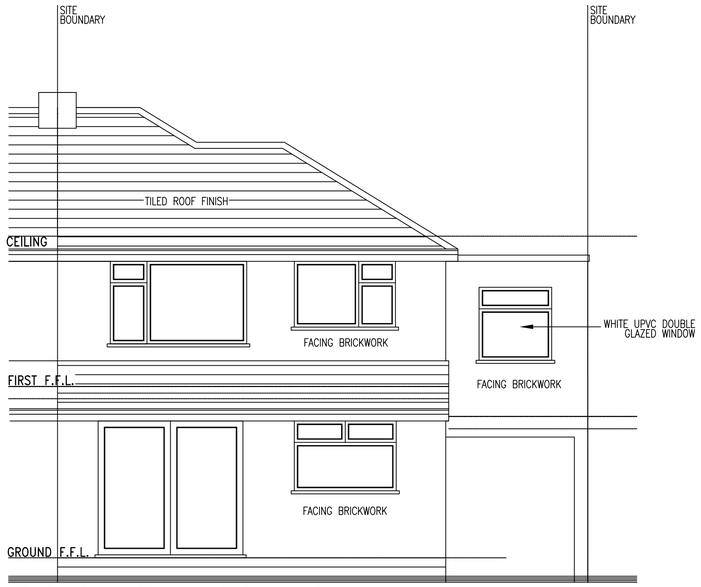

Existing Rear Elevation

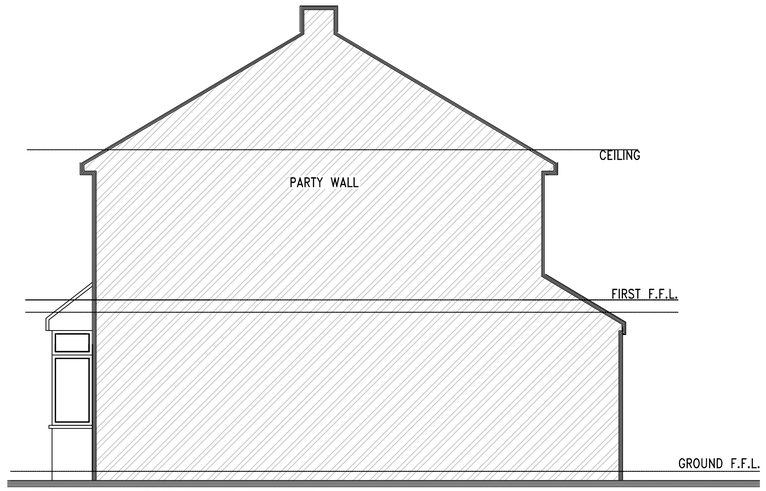

Existing Side Elevation

0m 1m 2m 3m 4m 5m

AJ ARCHITECTURAL LTD

Rev.	Description	By	Date

Project Miss L Williams, 10 Calder Avenue, Northenden, M22 4AX	Drawing Title Existing Layouts		
	Drawing No. Williams/01		Rev. A
1. Figured dimensions to be followed in preference to scale. 2. All dimensions to be checked on site prior to the commencement of any work and any discrepancies to be reported immediatly & resolved prior to work commencing. 3. This drawing is the copyright of AJ Architectural LTD. and may not be copied or used without prior consent.	Drawn by J.TD.	Scale 1:50@A1	Date Nov' 25