


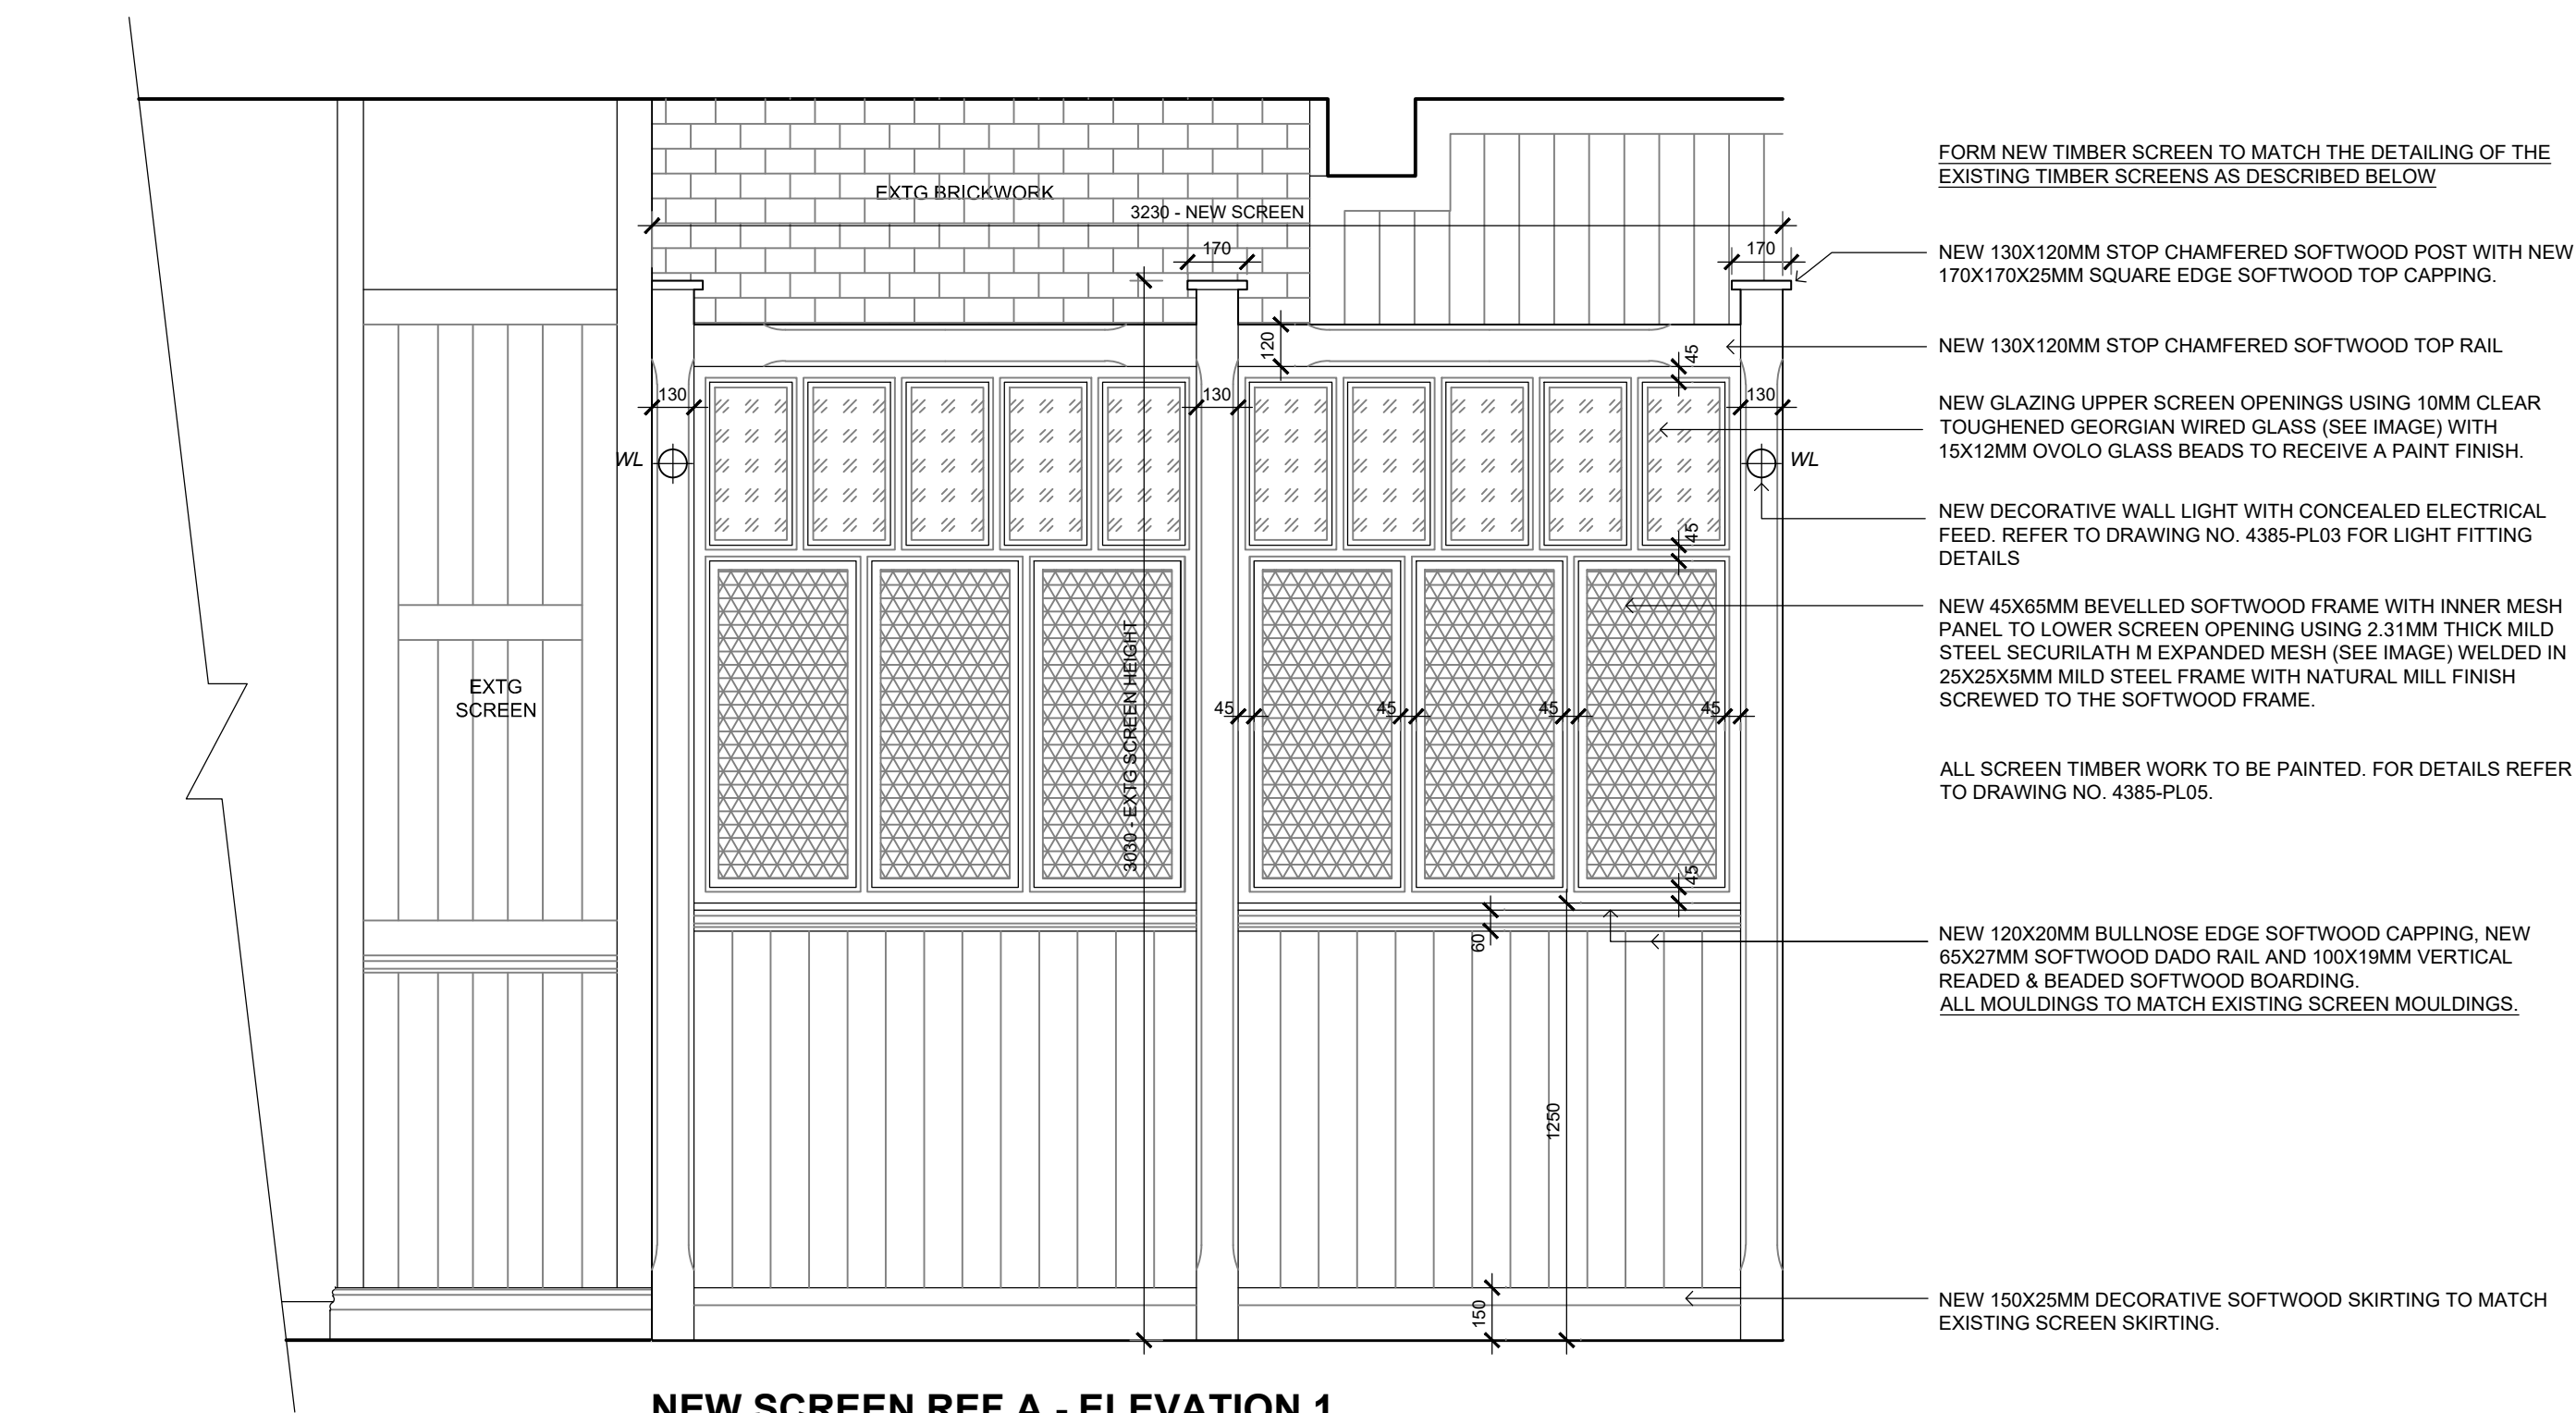


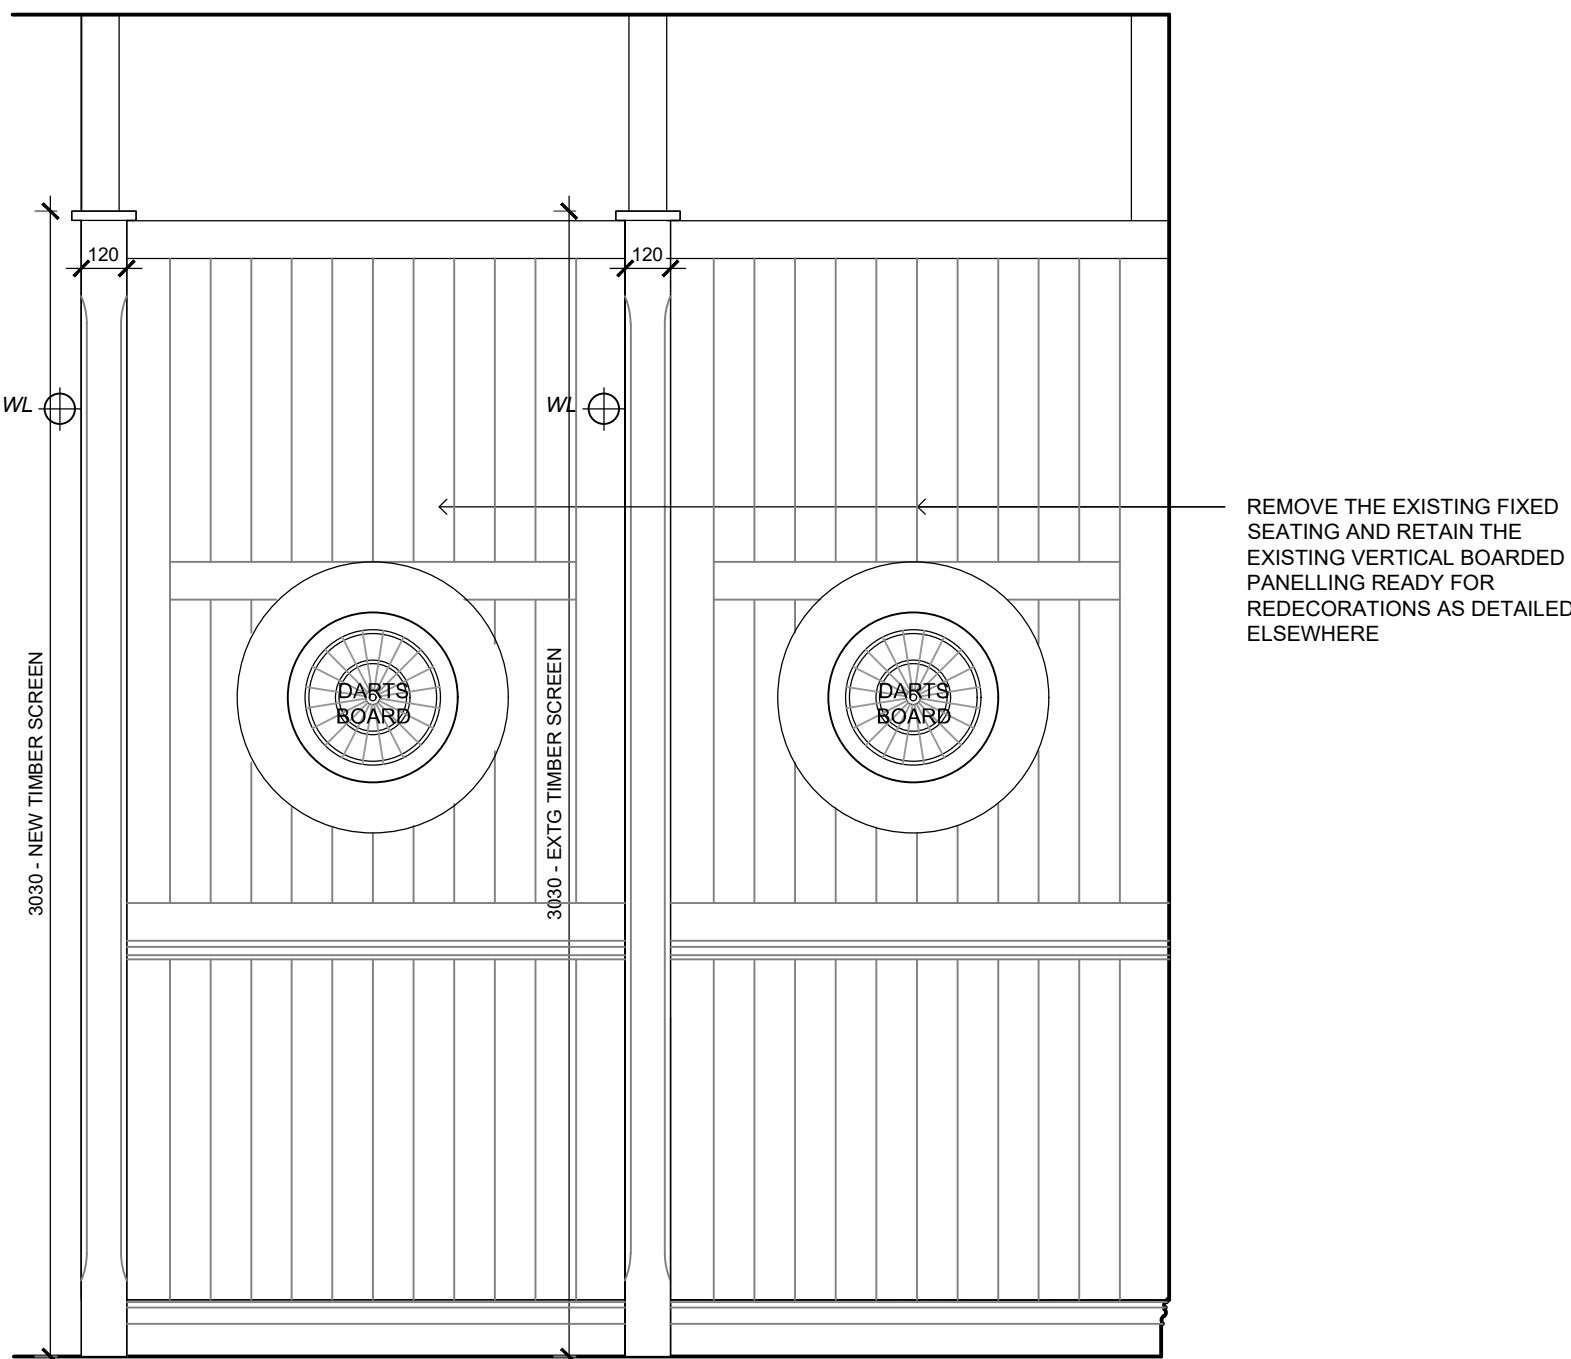

NEW SCREEN REF A - ELEVATION 1
SCALE 1:20

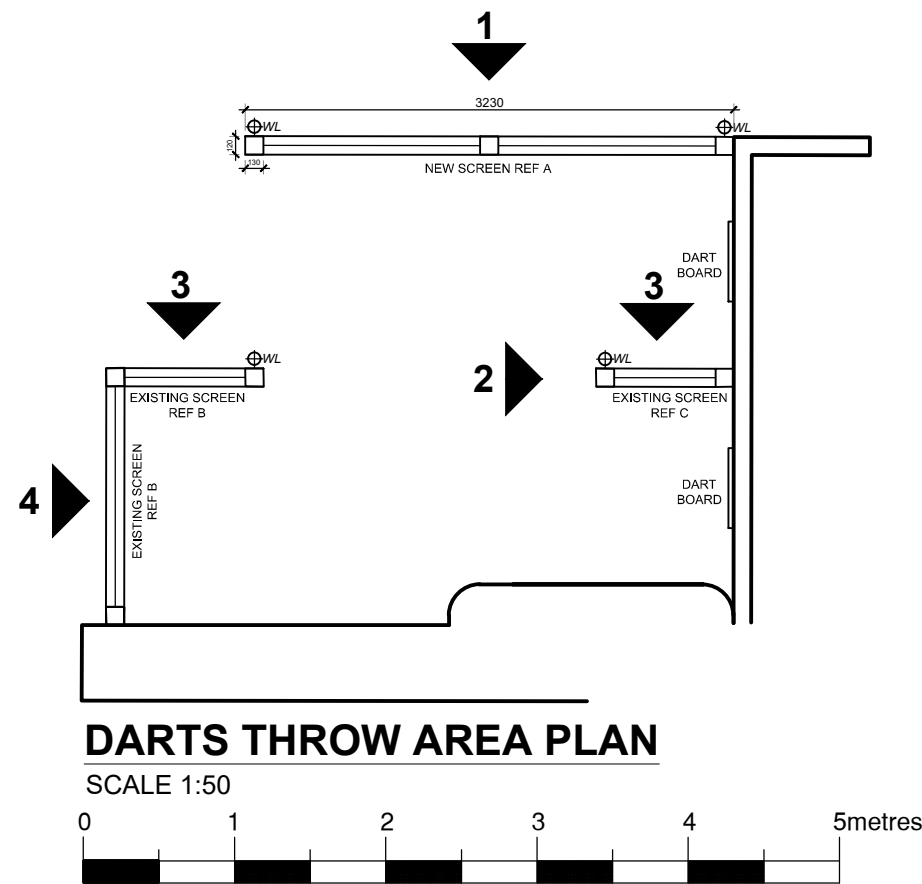


EXISTING WALL TREATMENT DETAIL 2
SCALE 1:20

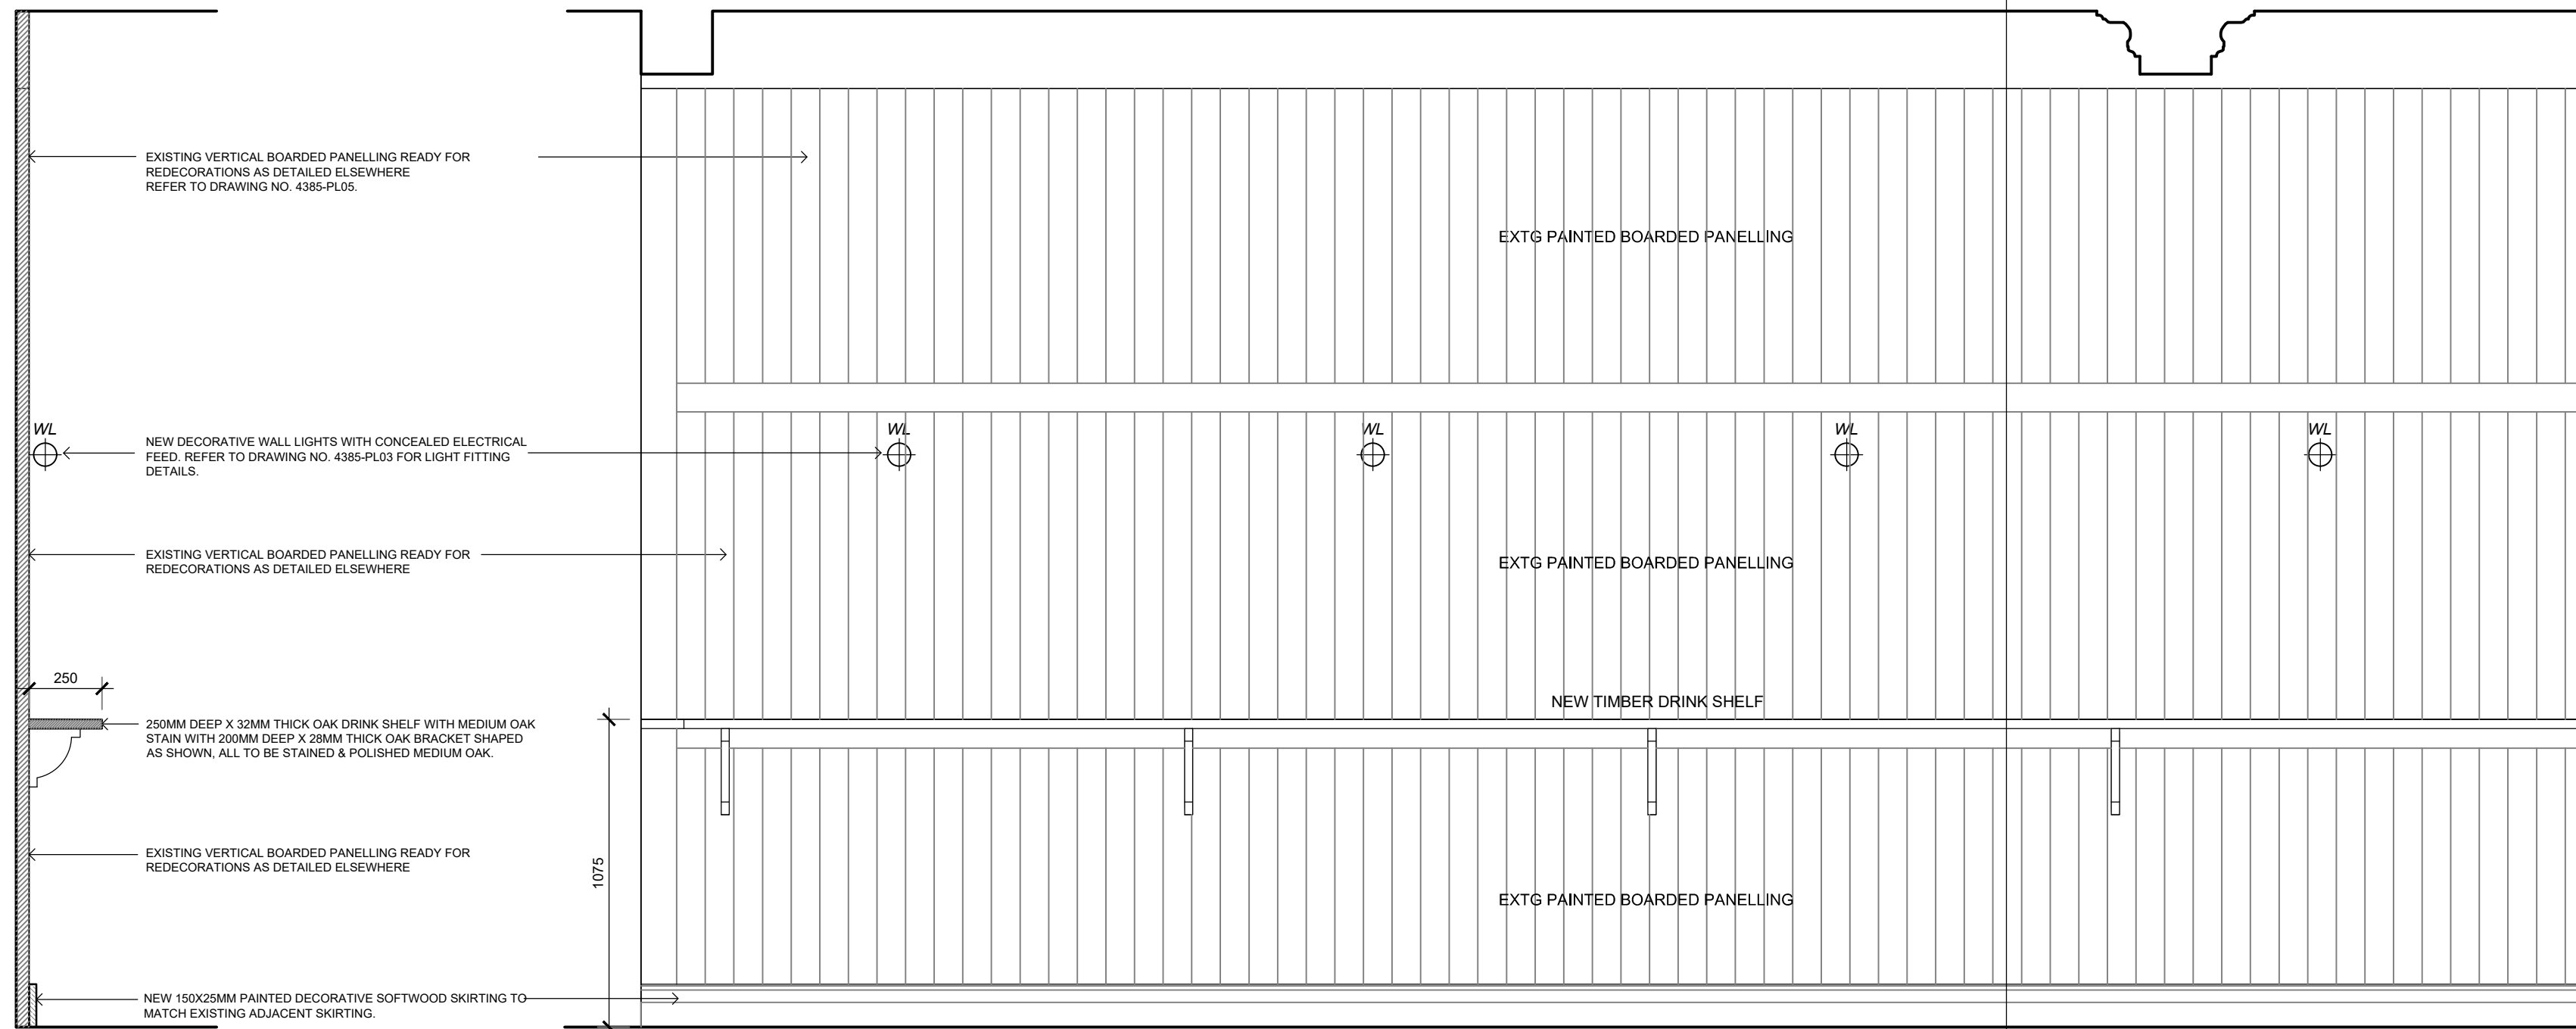


SECTION X-X DETAIL 3
SCALE 1:20

PROPOSED DRINKS SHELF DETAIL 3
SCALE 1:20

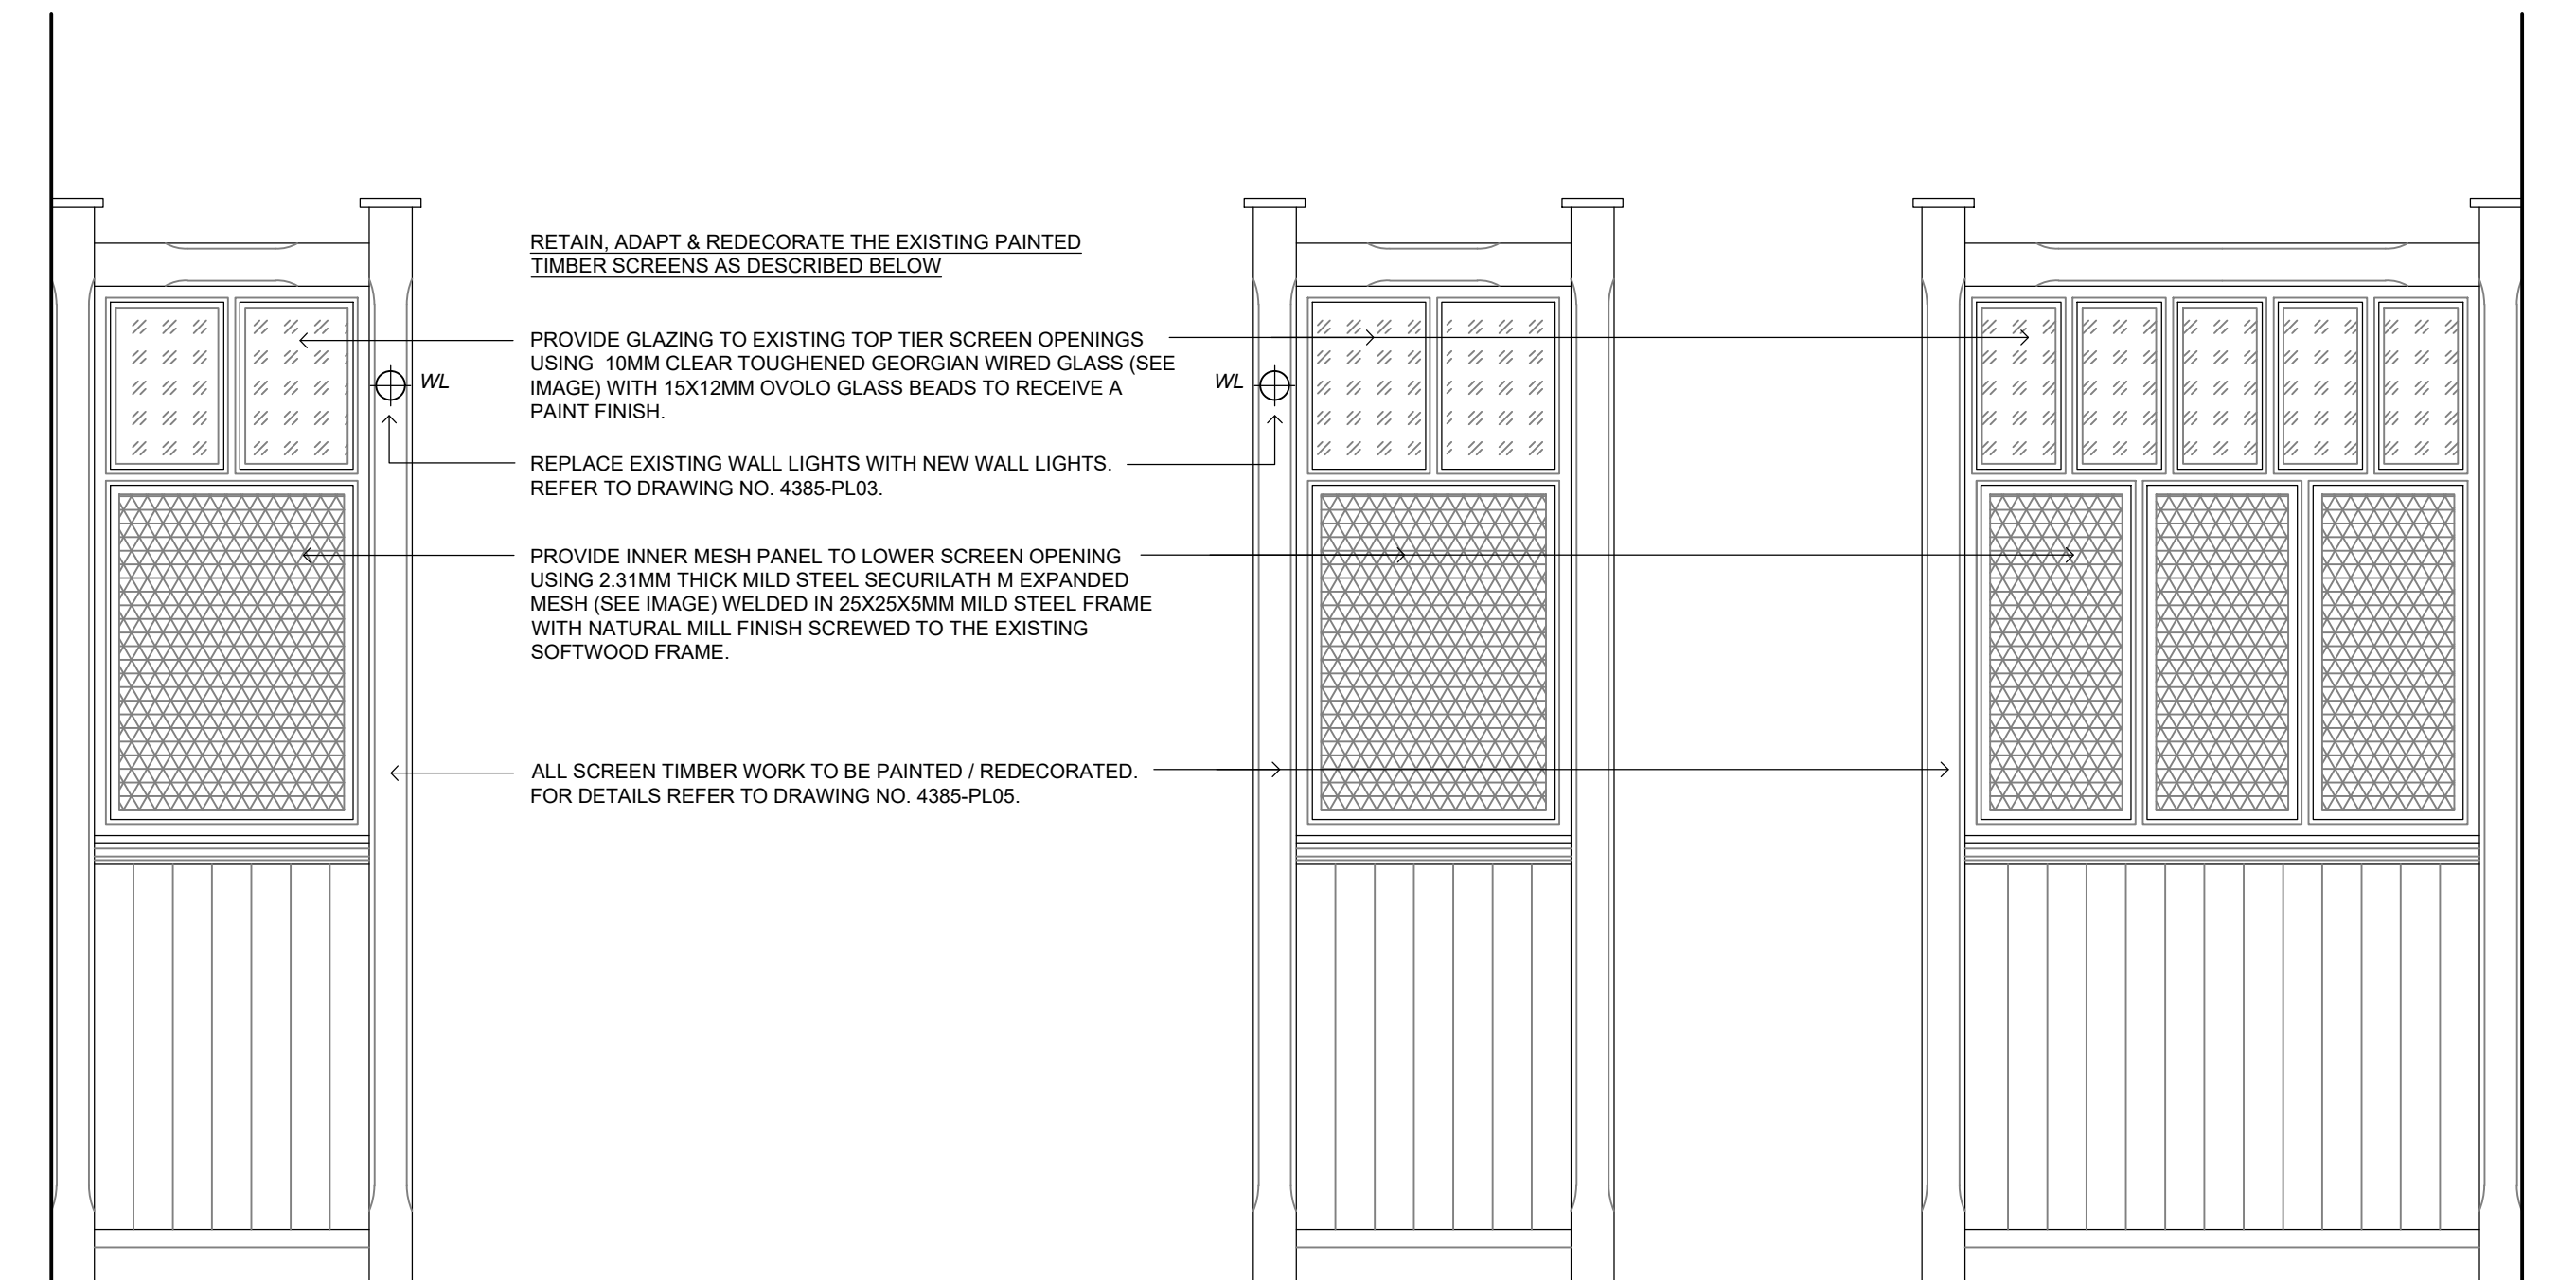


EXISTING SCREENS REF B & C - ELEVATION 3
SCALE 1:20

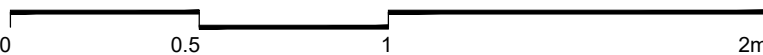


EXTG SCREEN REF B - ELEVATION 4
SCALE 1:20

REFERENCE IMAGES

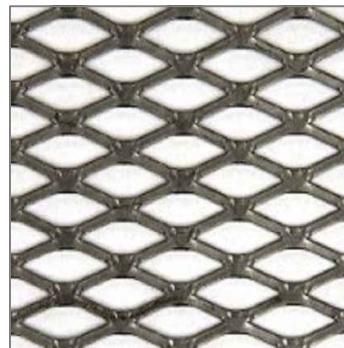

MESH PANEL TO SCREENS
A, B & C

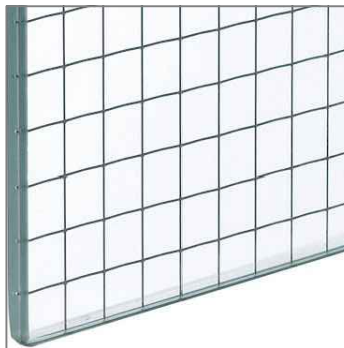

GEORGIAN WIRED GLASS TO
SCREENS A, B & C



DRINK SHELF TO DETAIL 3

FUSION BY DESIGN

All design work and information provided on this drawing must under NO circumstances be reproduced in any form without the prior written approval by Fusion by design.

NOTE TO ALL CONTRACTORS:-

This drawing is to be read in conjunction with the bill of quantities / specification and any related drawing. The contractor must ensure that all items detailed on this drawing are included when tendering even if not covered by the specification. The Designer must be advised in writing of all such items. Any discrepancies between drawings and specification must be resolved with the Designer prior to commencing works.

All structural work must be carried out in strict accordance with the drawing and calculations provided by the appointed Structural Engineer. All structural work must be inspected at all relevant stages by both the Structural Engineer and Building Inspector, any changes or alterations must have their express written approval. Any costs incurred due to either claims for damages, loss of trade, etc by failing to do so will be the sole liability of the contractor.

All works must be carried out in strict accordance with all Local Authority, British & European Standards. If in doubt, it is the responsibility of the contractor to contact all relevant parties.

Under the guidance of CDM 2015, the designer will not commence work in relation to a project unless satisfied that the client is aware of their duties duty owned and obligated to them under these regulations. This drawing precludes Fusion by Design Ltd., from the role of Principal Designer unless otherwise contractually engaged.

A DL DETAILS UPDATED. 21.08.25

Revision

BY DESIGN

FUSION BY DESIGN THE PATTERN ROOM
SANDSGATE, SUNNYBANK MILLS, FARSLEY, LEEDS, LS28 5JJ
Telephone 0113 2047785
E-Mail info@fusionbydesign.co.uk Web www.fusionbydesign.co.uk

Client

CAMERONS BREWERY

Job Title

**HEAD OF STEAM
16 NEWTON STREET,
MANCHESTER, M1 2AE**

Drawing Title

**PROPOSED SCREEN & DRINK
SHELF DETAILS**

Scale
1:20, 1:50 @ A1

Date
MAY 2025

Drawn By
DL

Drawing No

4385-PL10

Revision

A