



Do not scale off this drawing. All dimensions to be checked on site prior to manufacture and construction. This drawing is the property of The Friday Project and should not be reproduced without permission. All discrepancies to be brought to the attention of the architect immediately. This drawing to be read in conjunction with the specification / bill of quantities and related drawings.			
REVISION			
-	FIRST ISSUE	14.07.25	LA
A	ANNOTATION UPDATED & DIMENSIONS ADDED	15.07.25	LA
B	LAMINATE & FABRIC FINISHES UPDATED.	16.08.25	LA

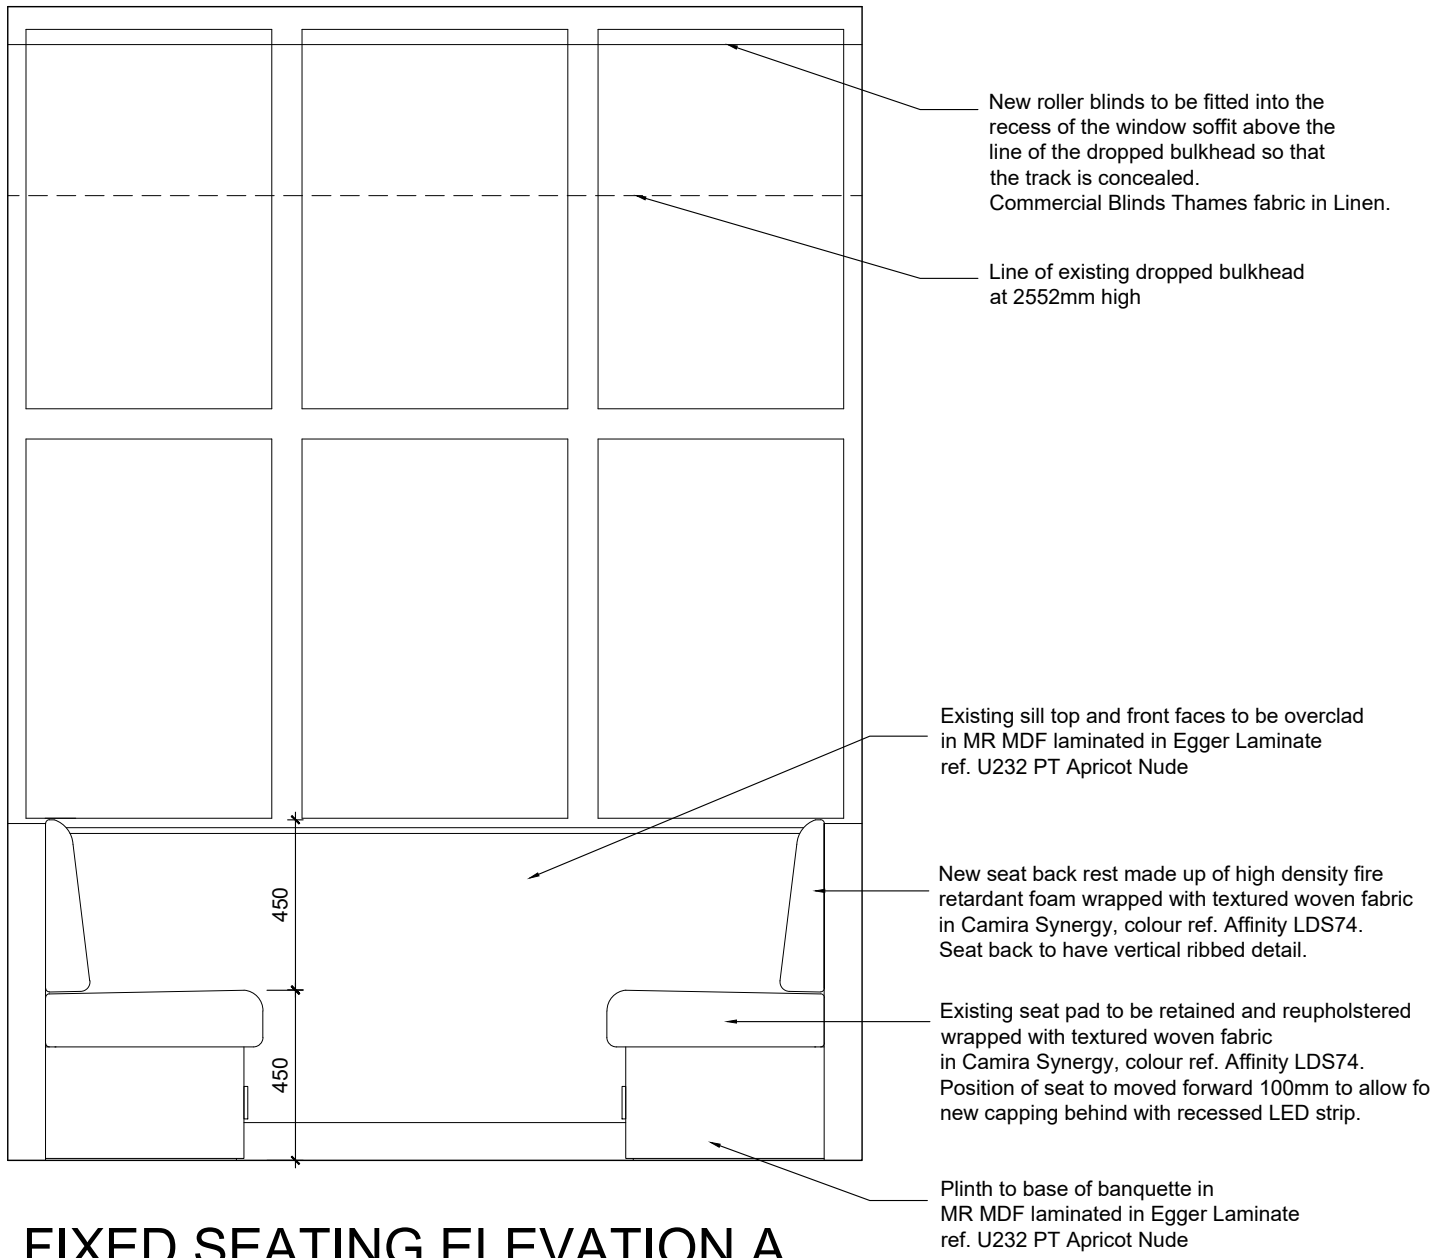


FIXED SEATING ELEVATION A
SCALE 1:20

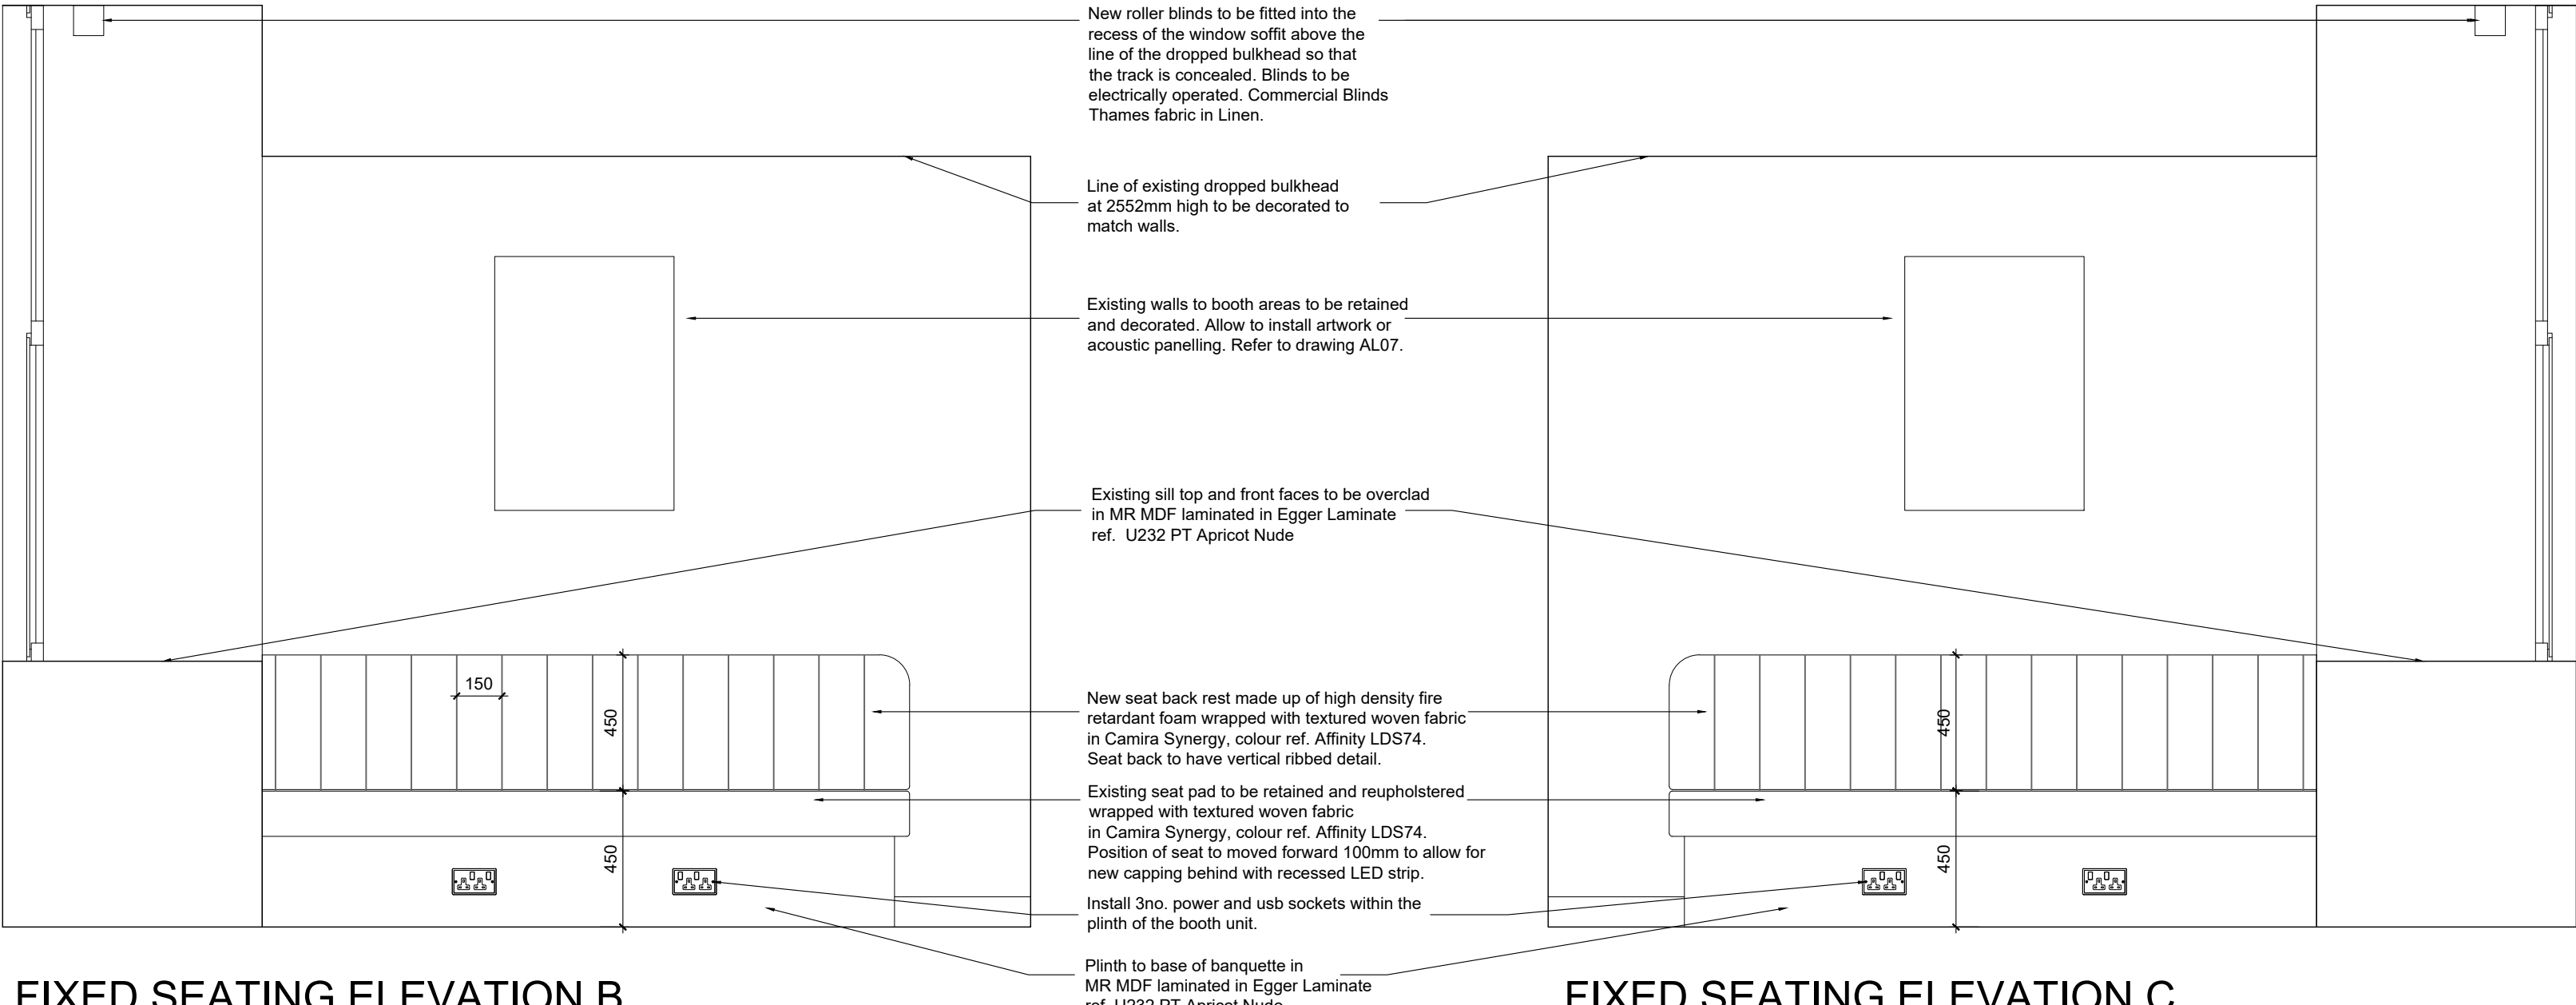

FIXED SEATING ELEVATION B
SCALE 1:20


FIXED SEATING ELEVATION C
SCALE 1:20

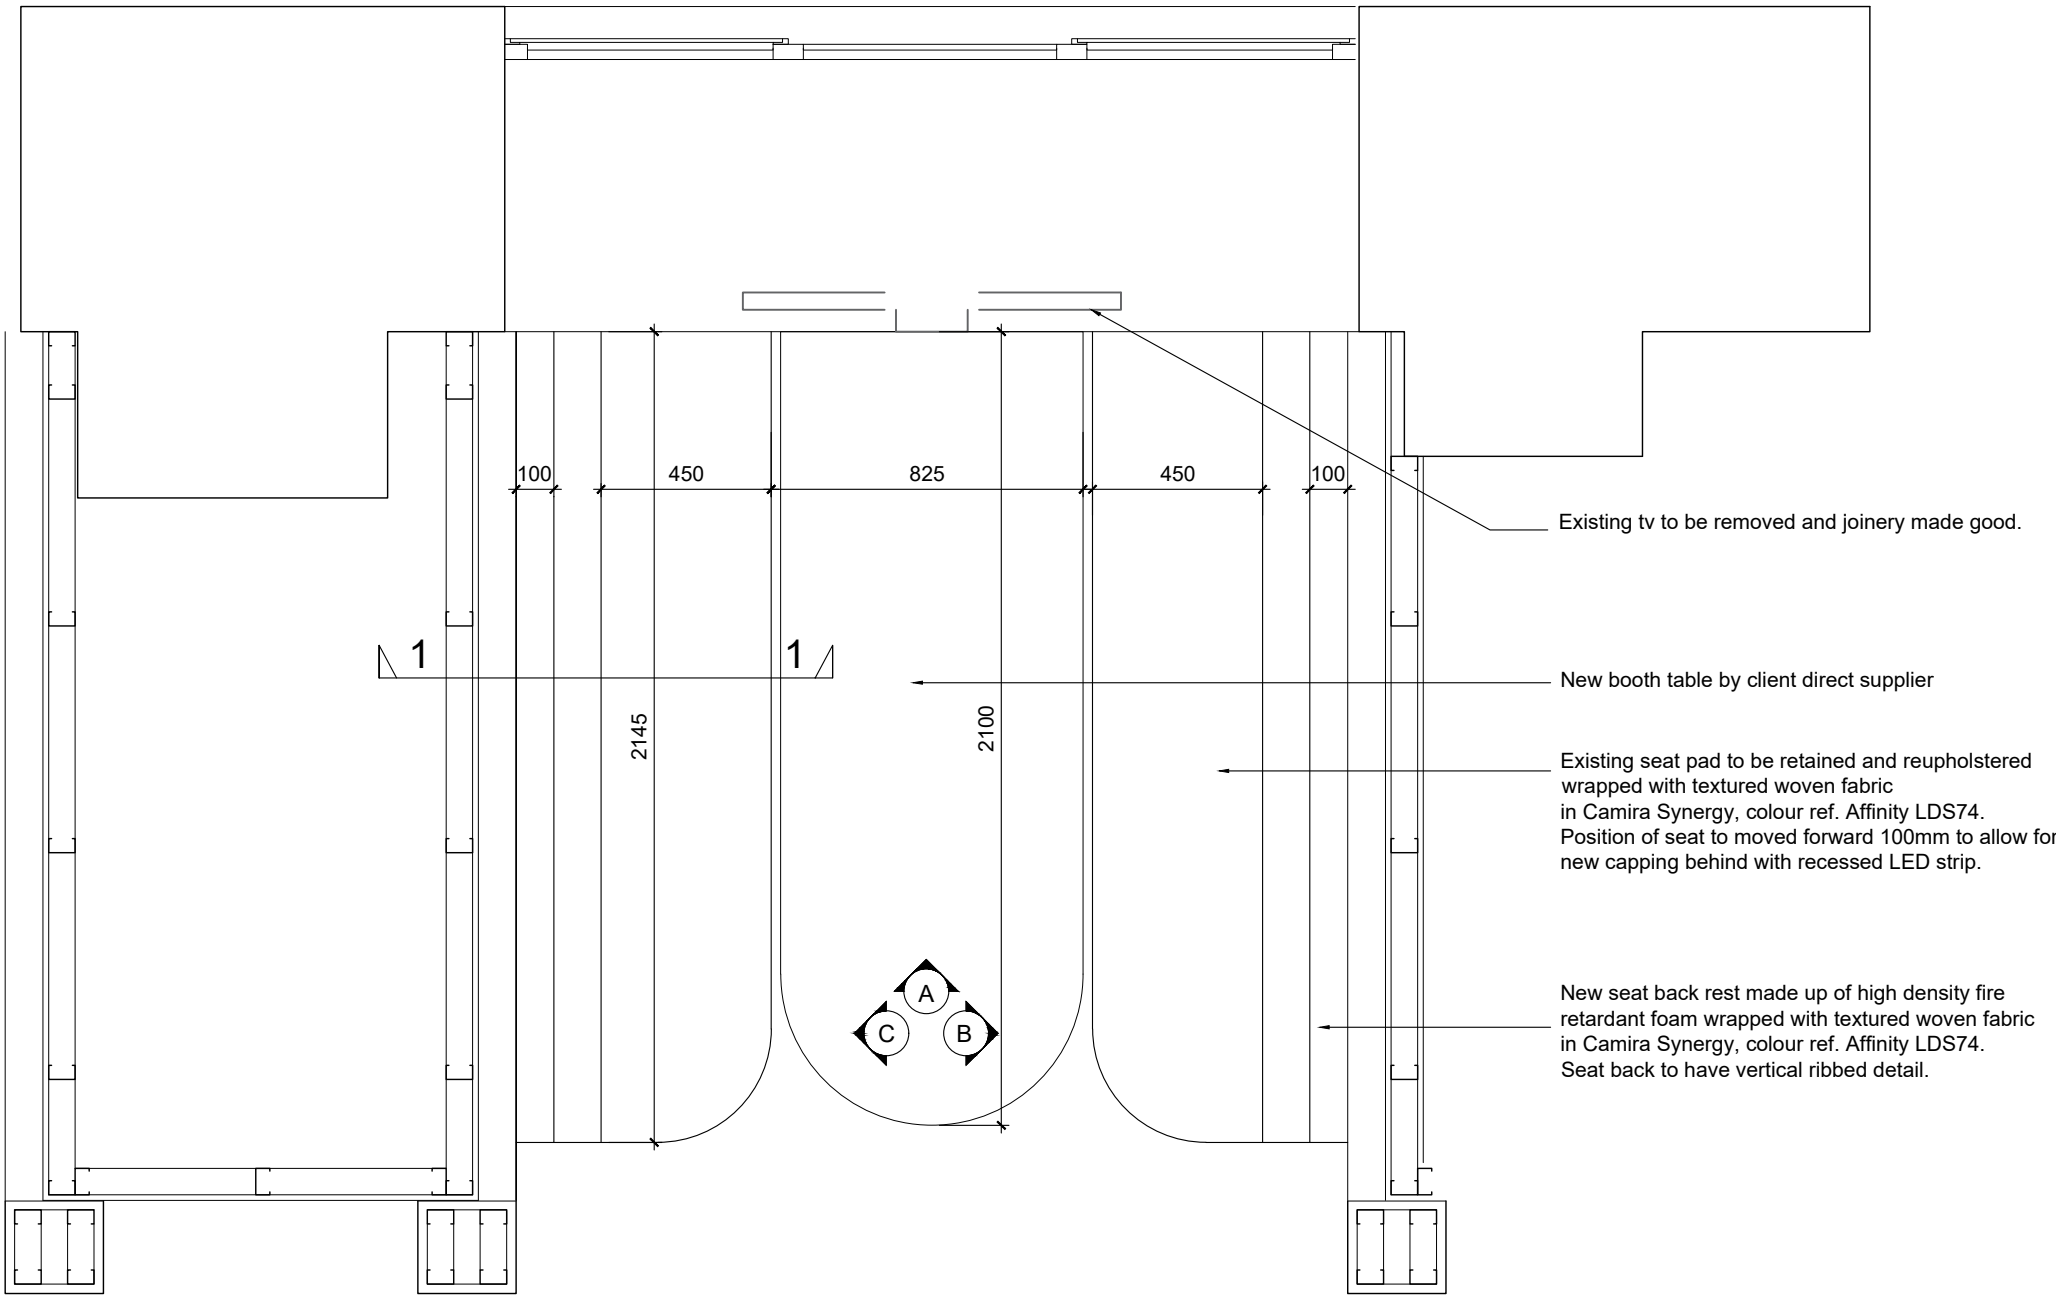

STRAIGHT BOOTH SEAT PLAN
SCALE 1:20

NOTES:

- All dimensions to be checked on site prior to any manufacture of joinery.
- Existing seat pad and framework to be retained and reupholstered.
- Unit to be moved to accommodate the low wall with LED strip light.
- Site survey required prior to manufacture of any joinery.
- All finishes to be approved by the client.
- 2no. straight booths required.

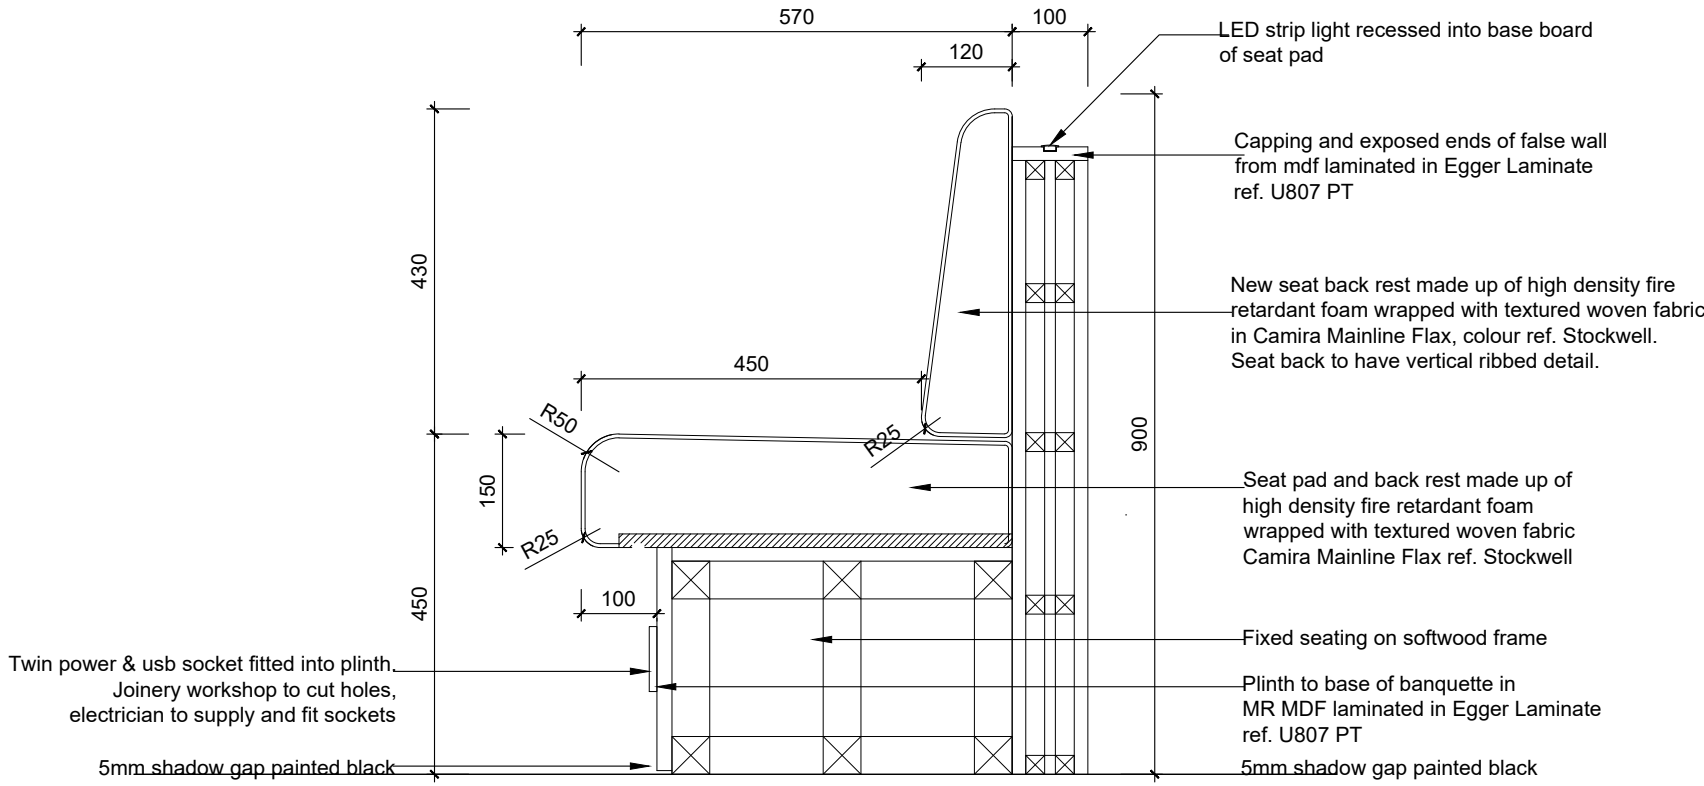

FIXED SEATING SECTION 1-1
SCALE 1:10

APAM	client
BRIDGEWATER HOUSE 58-60 WHITWORTH STREET, M1 6LT	project
PROPOSED STRAIGHT BOOTH SEATING DETAILS	title
VBC03	job No.
AD03 / B	dwg No.
1:20 & 1:10 @ A1	scale
LA	drawn