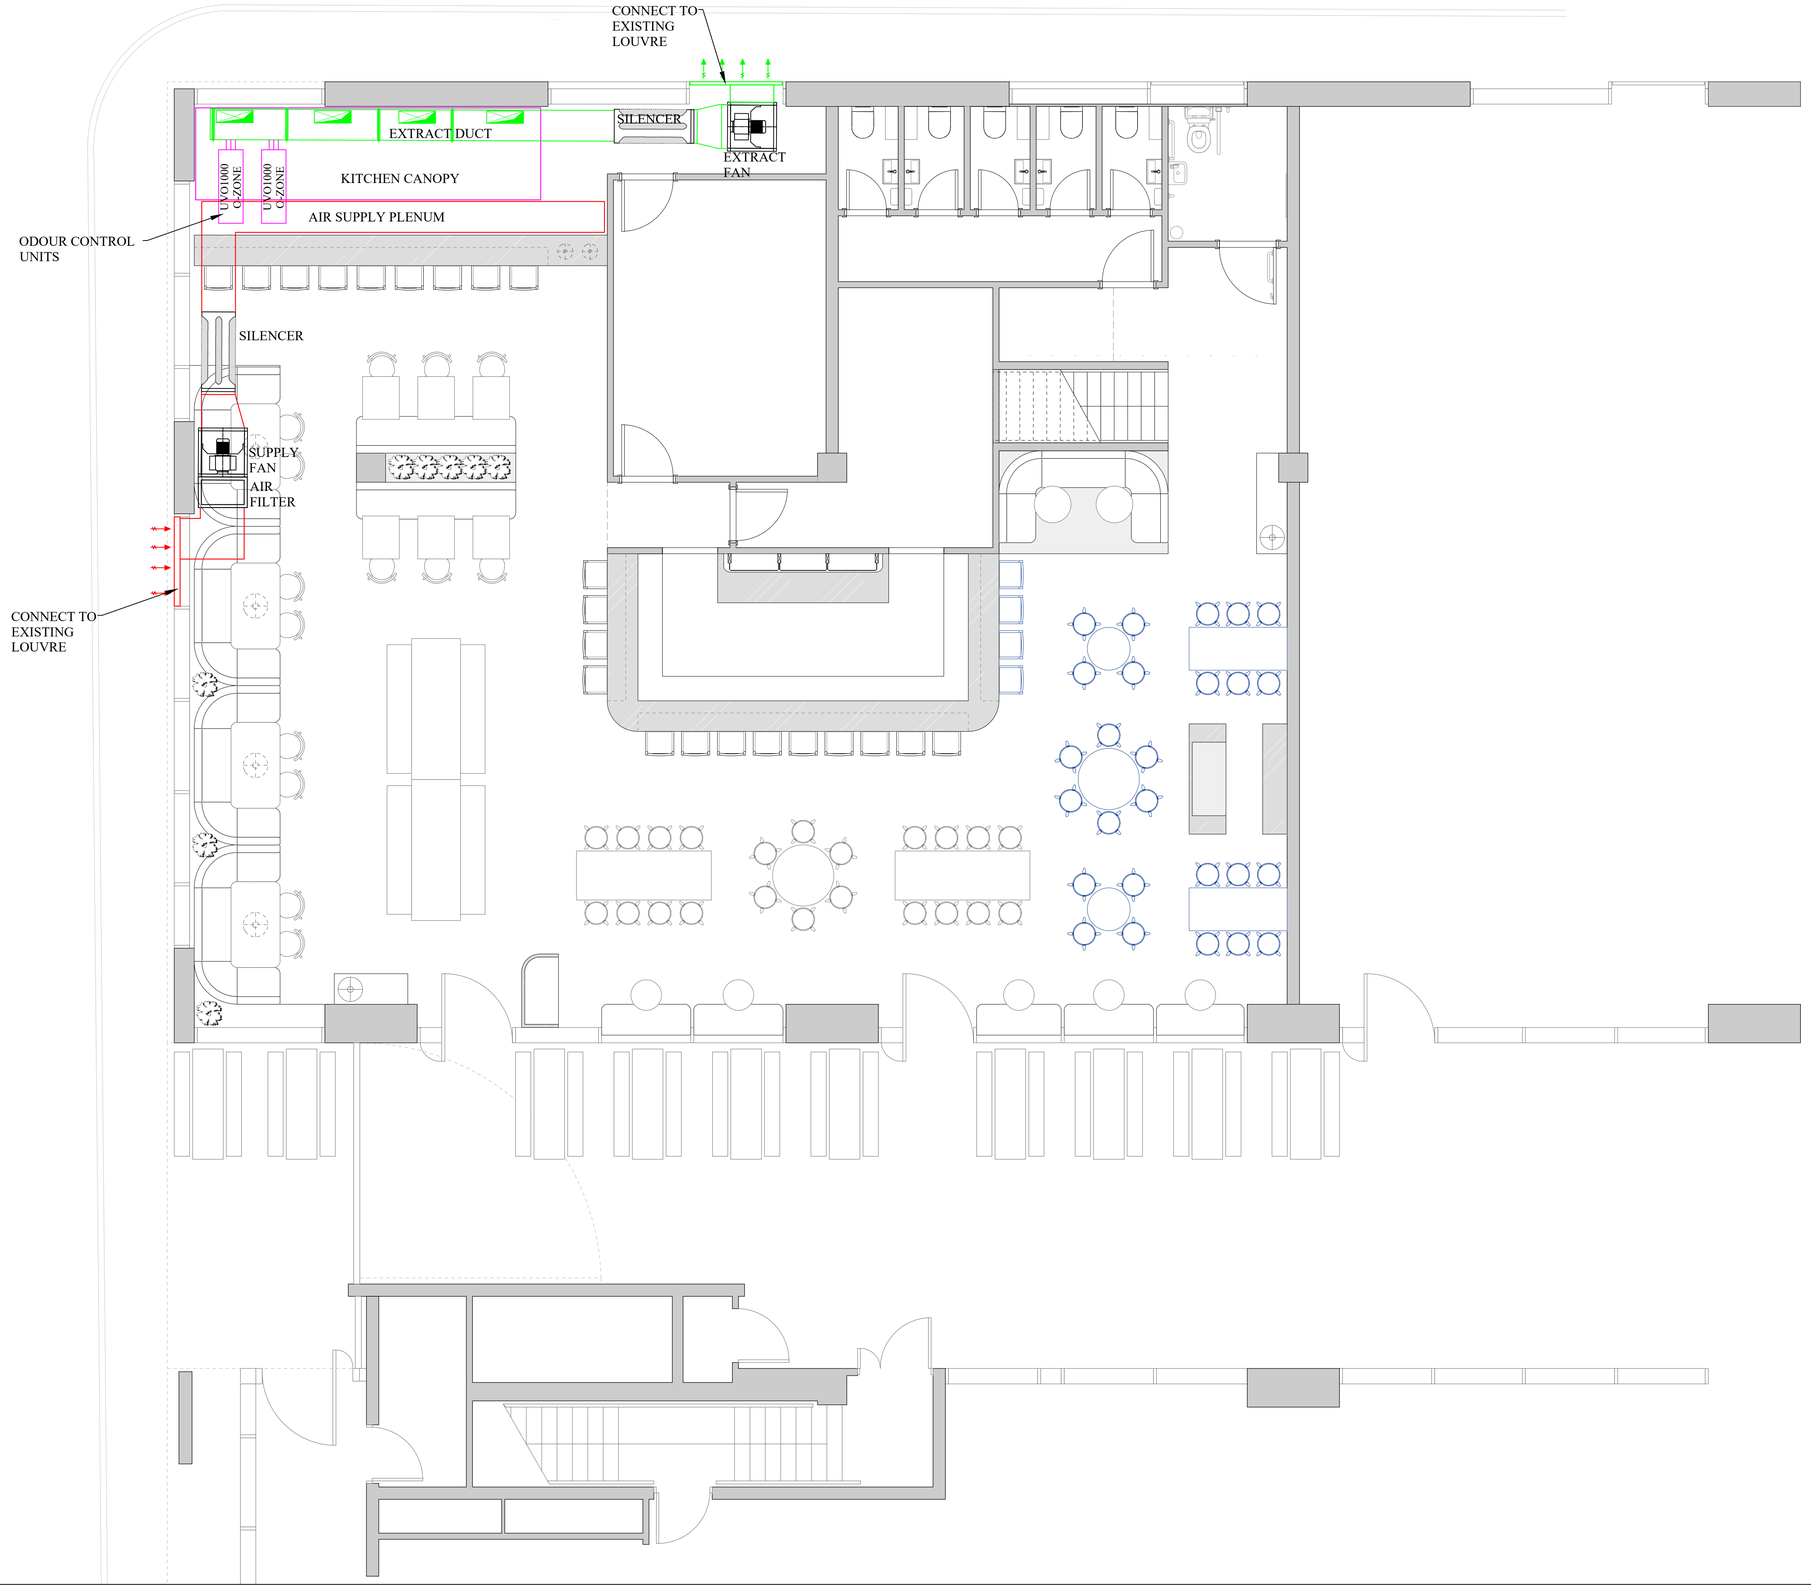

Rev	Date	Description

Client: WANT STUDIOS

Job Title:
THE HIVE
51 LEVER STREET
MANCHESTER,M1 1FN

Dwg Title:
KITCHEN VENTILATION SYSTEMS

Date:	Drawn By:
15/09/2025	CJA
Scale: 1:50 @ A1	Checked By:

Dwg No:	Rev:
0176-00	-

APL mechanical services
Abbey Plumbing Ltd
3 Whitehills Drive
Whitehills Business Park
Blackpool. FY4 5LW
Tel: 01253 698 159
Email: admin@aplmechanical.co.uk