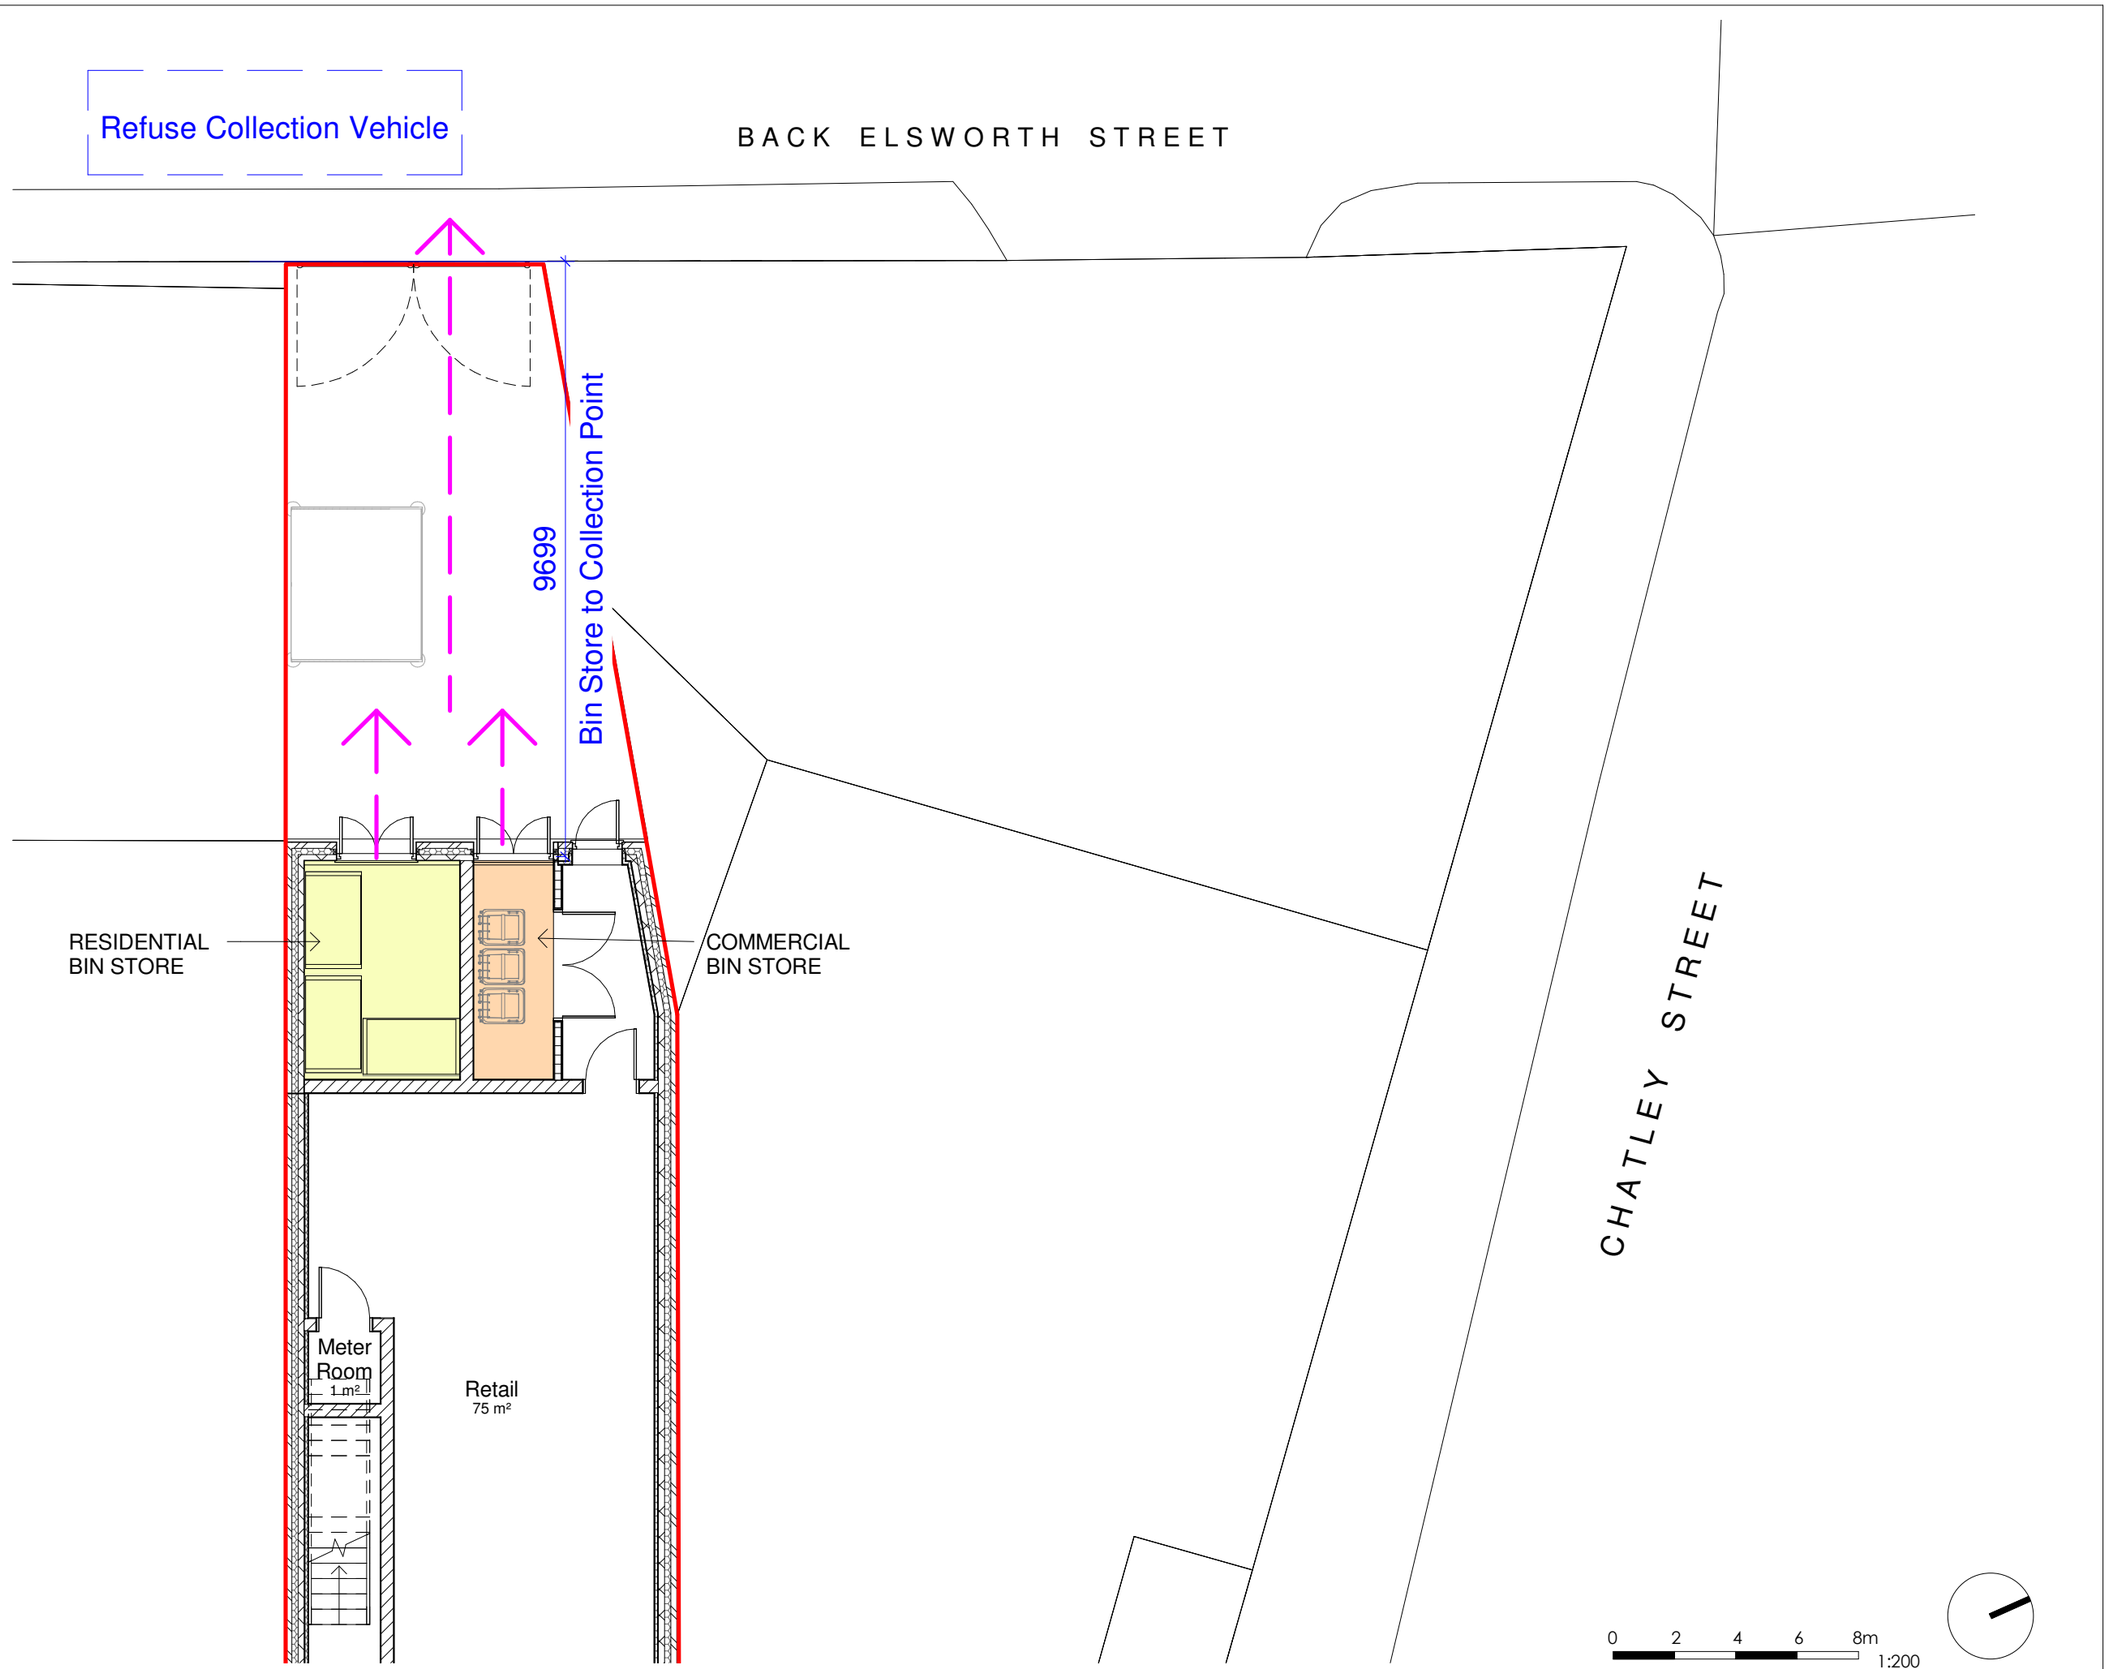


General Notes

The Architect shall have no responsibility for any use made of this document other than for that which it was prepared and issued.

All dimensions should be checked on site. Do not scale from this drawing

To be read in conjunction with all other Consultant's drawings.

The Architect to be immediately notified of any discrepancies.

Copyright on this drawing retained by the Architect.

LEGEND

Site Boundary

No.	Date	Dwn	Chk	App	Revision or reason for issue
C2	04/09/25	SA	SH		Amended Bin Store Details
C1	14/04/25	SA	SH		Initial Issue

Client

Brightwise Constructions Ltd

createitstudios ... leave an impression

Create It Studios (NW) Ltd
Universal Square
Devonshire Street North
Manchester
M12 6JH

info@createitstudios.co.uk

Project Title

67 Cheetham Hill Rd

Scale / North Point

1 : 100

Drawing Title

Waste Managment

Drawing Number

A1488(02)AP006

Revision

C2

Drawing Status

Preliminary