

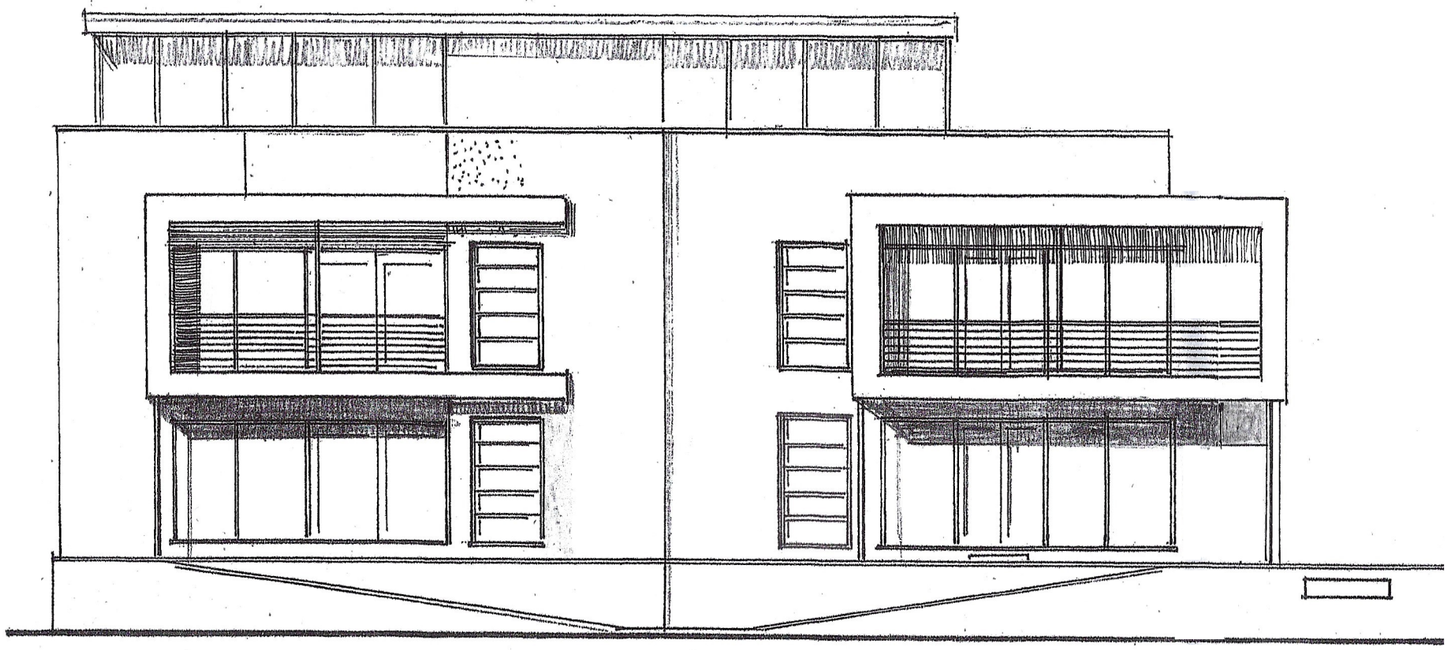


REAR (WEST) ELEVATION

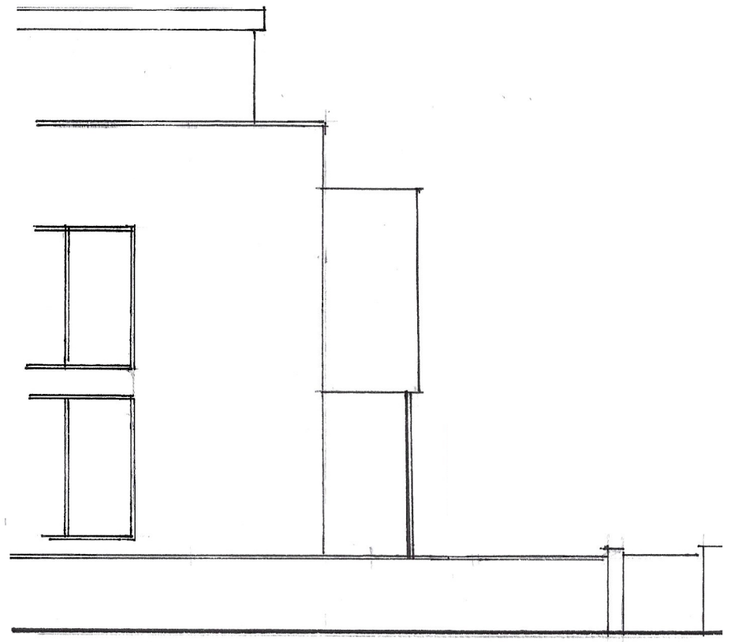

SIDE (NORTH) ELEVATION

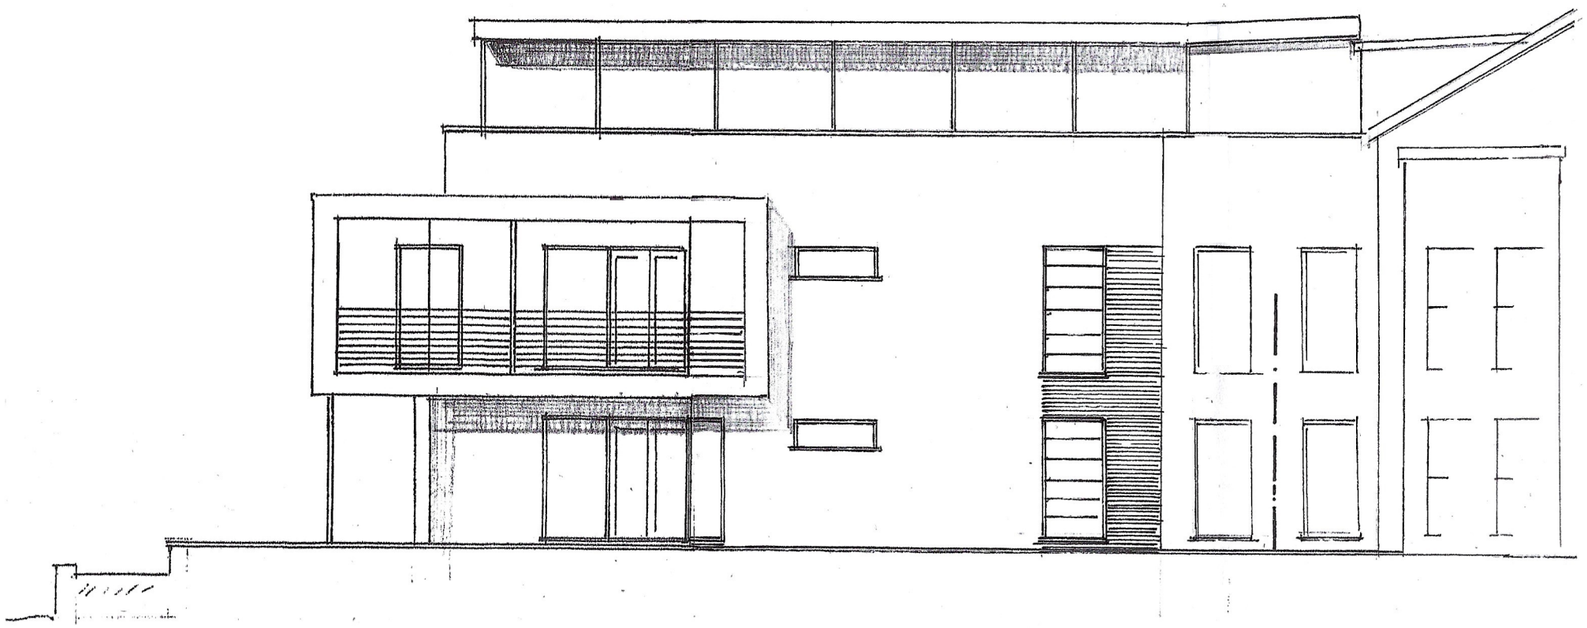

SIDE (SOUTH) ELEVATION

0 1 2 3 4 5 6m

FLAT 4, LINDEN COURT, THE BEECHES, M20 2FR

EXISTING ELEVATIONS ~ 1:100@A3

(2)