



HIGH STREET RETAIL UNIT B SOAP STREET

2 SITE ELEVATION
Scale: 1:100

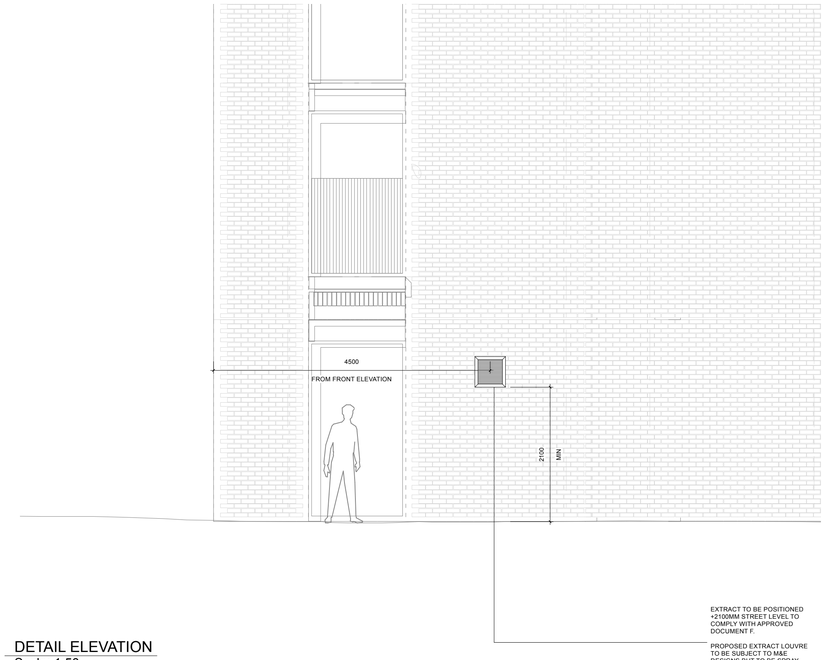

1 DETAIL ELEVATION
Scale: 1:50

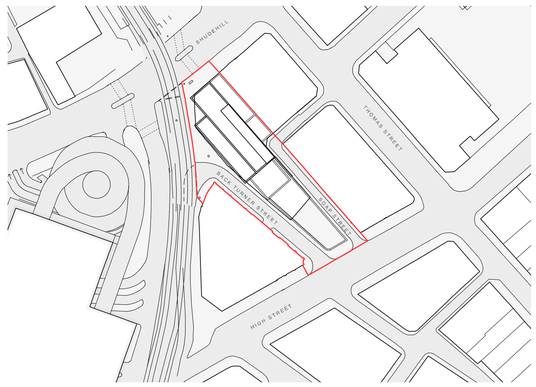

SITE LOCATION

GENERAL NOTES:
THIS WORK IS THE INTELLECTUAL PROPERTY OF YOUTH AND MAY NOT BE REPRODUCED, COPIED OR REPLICATED, IN ANY FORM, WITHOUT THE WRITTEN PERMISSION, OR CONSENT.
ALL DIMENSIONS ARE INDICATIVE AND TO BE VERIFIED ON SITE BY THE SELECTED CONTRACTOR. YOUTH CANNOT BE HELD LIABLE FOR ANY INACCURACIES.
ALL MATERIALS AND EQUIPMENT, ARE TO BE INSTALLED TO MANUFACTURERS REQUIREMENTS. PRIOR TO ANY INSTALLATION, THE CONTRACTOR IS REQUIRED TO LIAISE WITH THE MANUFACTURER, ON RECOMMENDED CONSTRUCTION METHODS.
CONTRACTORS TO PROVIDE DRAWINGS FOR SIGN OFF.
DRAWINGS TO BE READ IN CONJUNCTION WITH YOUTH ASSOCIATED SCHEDULES OR REFERENCES.

WWW.YOUTH.STUDIO
+44 (0) 161 7060 467
51 HILTON STREET, MANCHESTER, M1 2EF

NO.	DATE	ISSUE NOTES
P01	03/06/2025	TENDER ISSUE
P02	05/09/2025	ISSUED FOR PLANNING

YOUTH

PROJECT ID: 310	CLIENT: KAAWA	DRAWN BY: AH	DRAWING TITLE: EXTERNAL ELEVATION
PROJECT TITLE: KAAWA	ARCHITECT / PROJECT MANAGER:	APPROVED BY: OC	ISSUE: P02
NORTHERN QUARTER	DATE DRAWN:	SCALE: VARIES@A1	DRAWING NO: 310-YOU-XX-00-DR-I-0002