


5 White Moss Avenue, M21 0XU

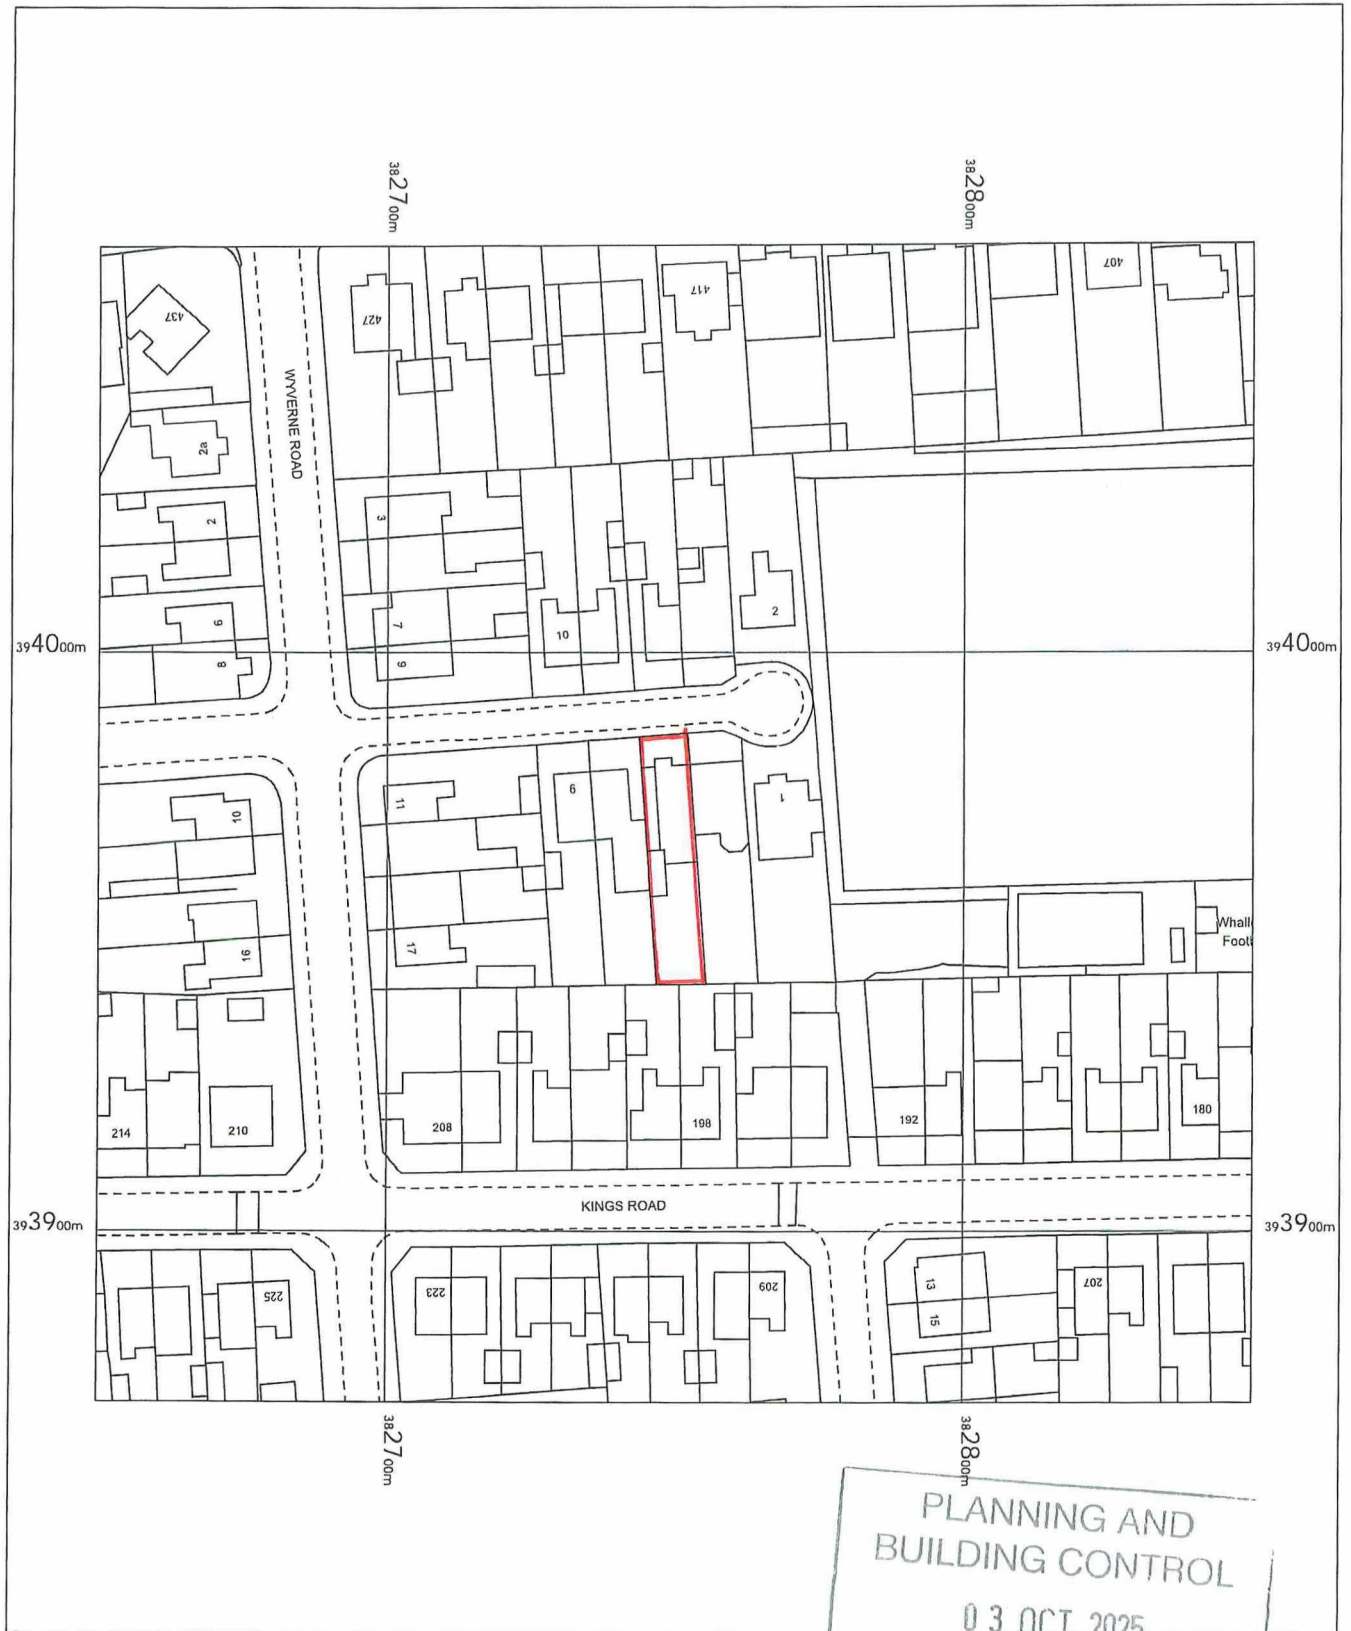


5 White Moss Avenue,
Chorlton,
Manchester,
M21 0XU

OS MasterMap 1250/2500/10000 scale
Tuesday, September 23, 2025, ID: BW1-01242715
www.blackwellmapping.co.uk

1:1250 scale print at A4, Centre: 382750 E, 393970 N

©Crown Copyright Ordnance Survey. Licence no.
100041041

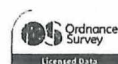

BLACKWELL'S
www.blackwellmapping.co.uk

TEL: 0114 268 7658
maps.sheffield@blackwell.co.uk



PROPOSED EXTENSION

5 White Moss Avenue,
Manchester,
Chorlton,
M21 0XU

OS MasterMap 1250/2500/10000 scale
Tuesday, September 23, 2025, ID: BW1101242714
www.blackwellmapping.co.uk
1:500 scale print at A4, Centre: 382750 E, 393975 N
©Crown Copyright Ordnance Survey. Licence no.
100041041

PLANNING AND
BUILDING CONTROL

03 OCT 2025

OS Ordnance Survey
Licensed Data

BLACKWELL'S
www.blackwellmapping.co.uk
TEL: 0114 268 7658
maps.sheffield@blackwell.co.uk