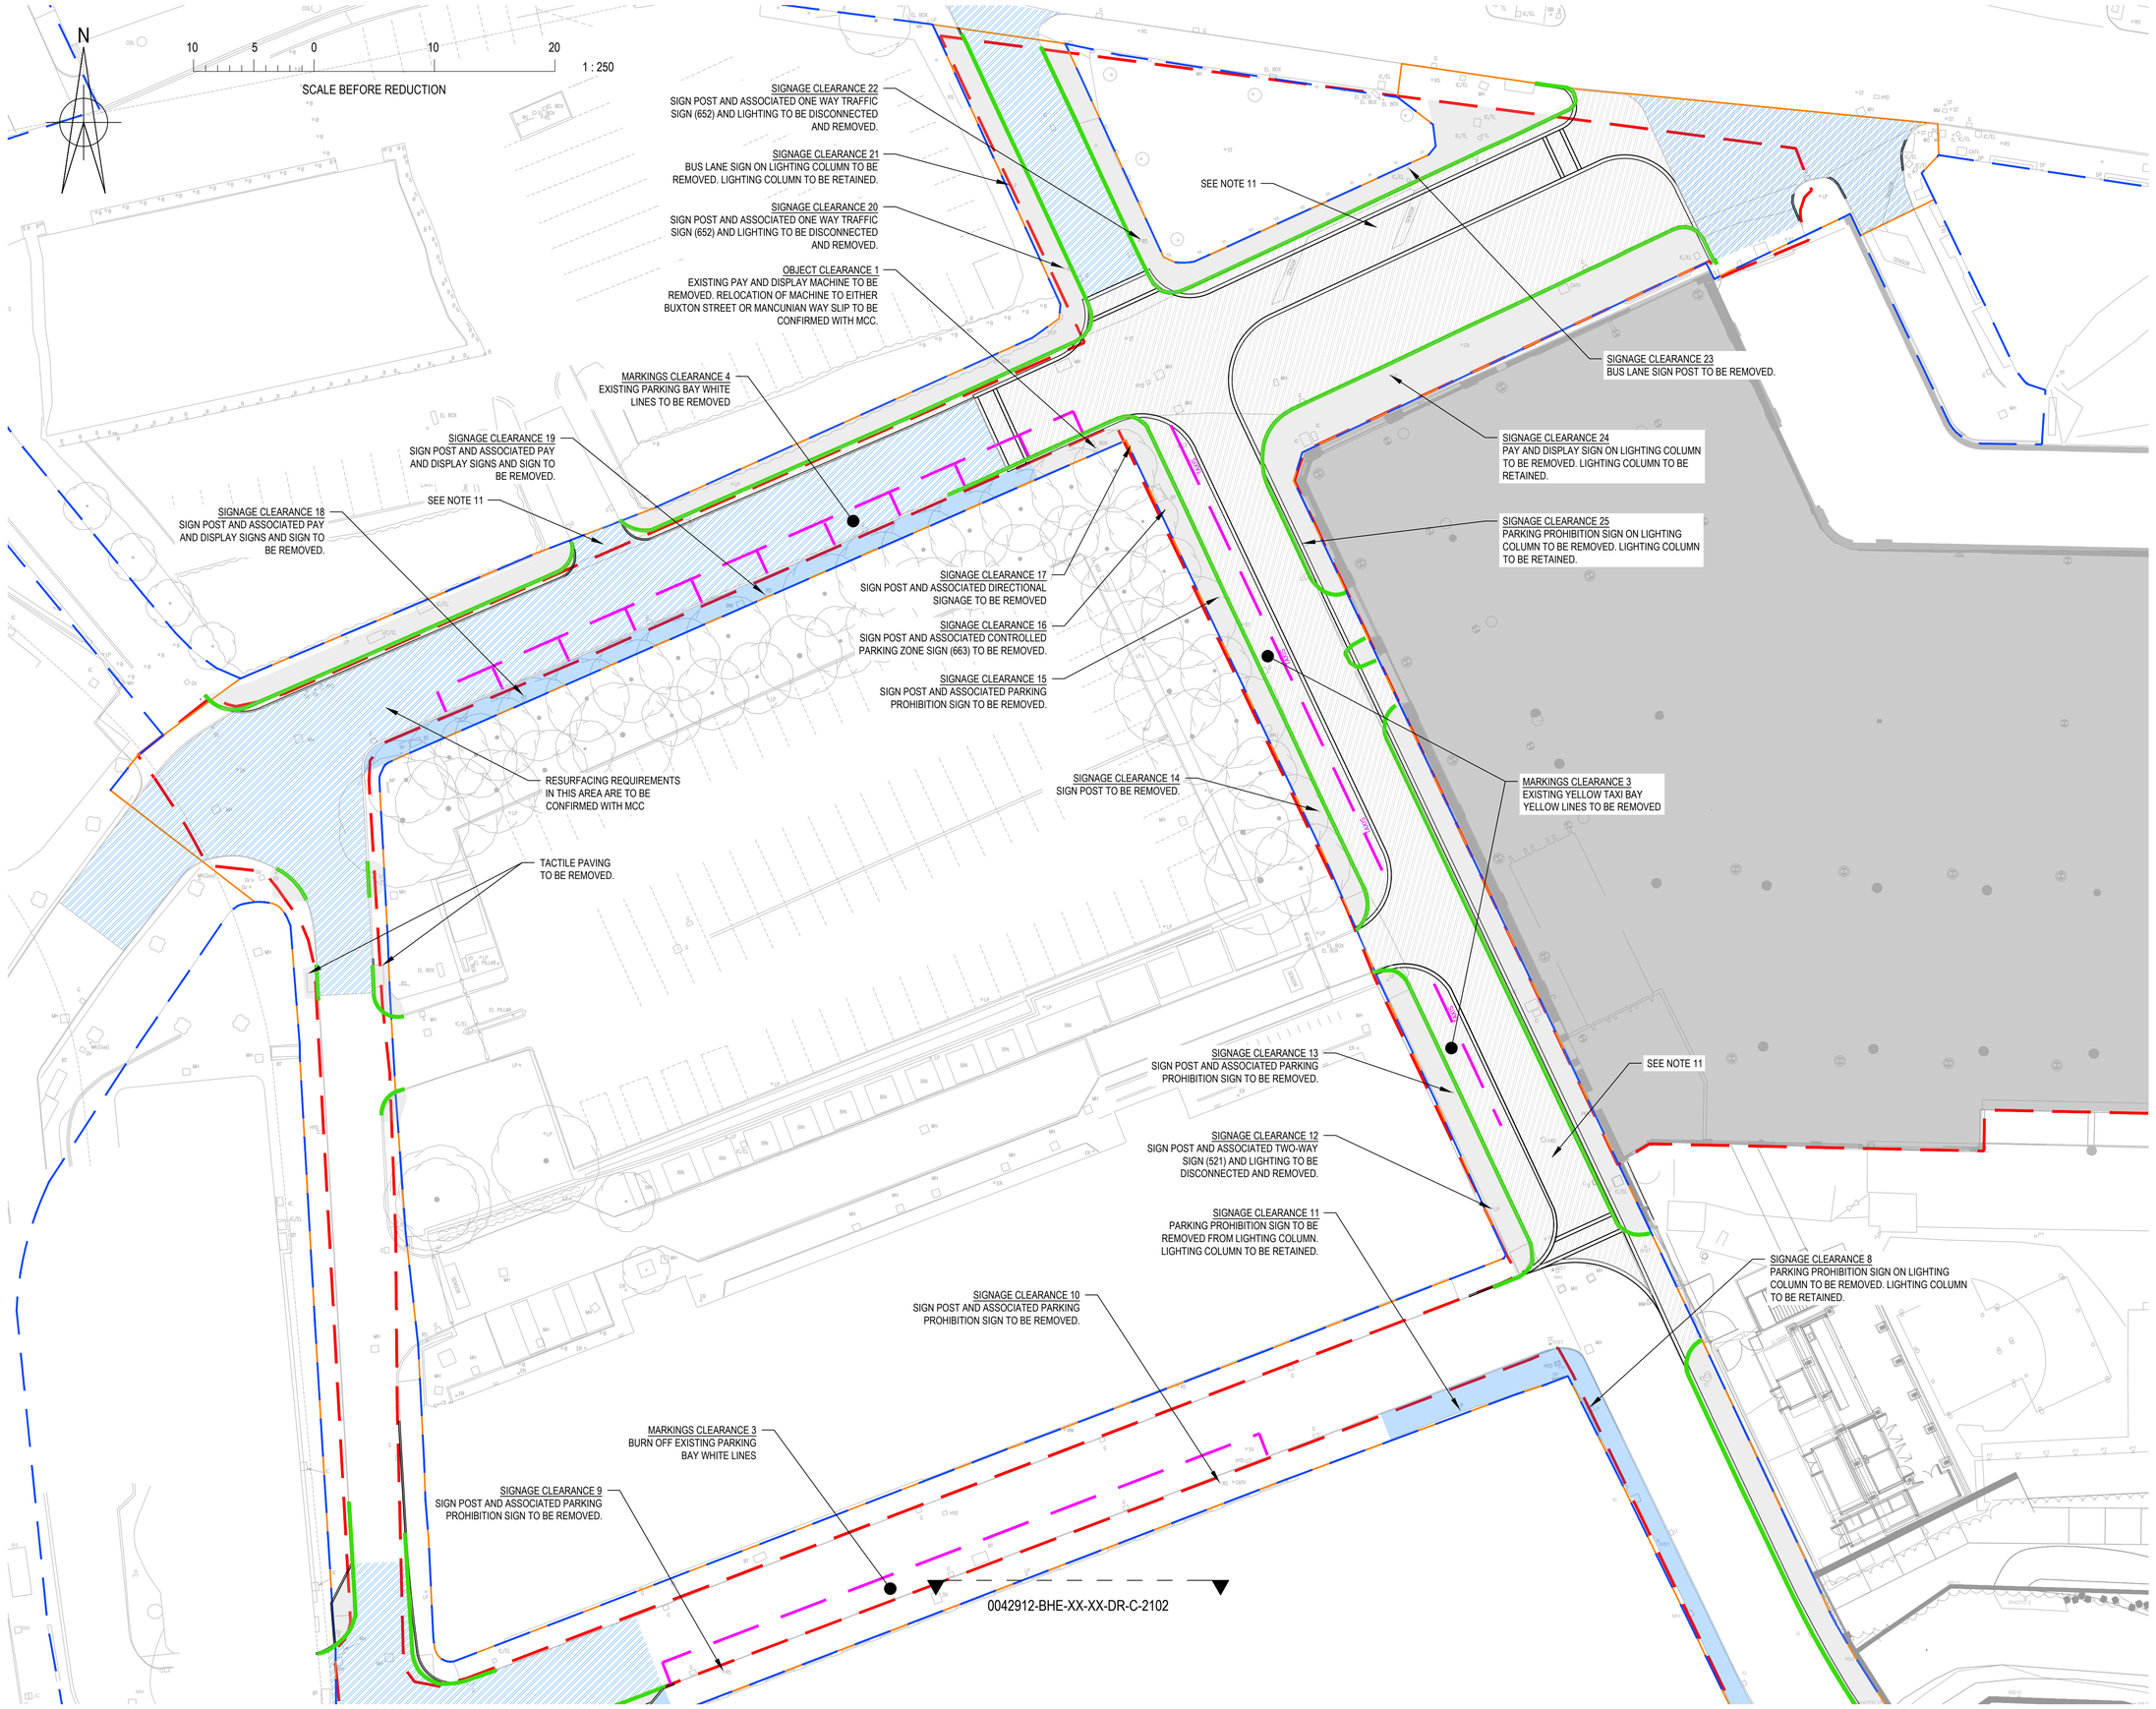


© Buro Happold Limited or its group companies.
All Rights reserved. Buro Happold and its group companies assert (unless otherwise agreed in writing) their rights under s.77 to 89 of the Copyright, Designs and Patents Act 1988.

DO NOT SCALE THIS DRAWING.

HEALTH AND SAFETY INFORMATION

IN ADDITION TO THE HAZARDS/RISKS NORMALLY ASSOCIATED WITH THE TYPES OF WORK DETAILED ON THIS DRAWING, NOTE THE FOLLOWING

CONSTRUCTION.

MAINTENANCE/CLEANING/OPERATION.

DECOMMISSIONING/DEMOLITION.

Notes

1. THIS DRAWING IS BASED ON:
   - 1.1. ARCHITECT'S PLAN 0424-SEW-ZZ-ZZ-SK-L-000100 RECEIVED FROM SEW ON 09/12/2022; AND
   - 1.2. TOPOGRAPHICAL SURVEY RECEIVED 07/12/2020 FROM SURVEY OPERATIONS.
   - 1.3. TOPOGRAPHICAL SURVEY DATED 25/08/2017 FROM MALCOLM HUGHES LAND SURVEYORS.
   - 1.4. UTILITY SURVEY INFORMATION RECEIVED 28/01/2021 FROM SURVEY OPERATIONS.
2. PHASE 1 PLANNING BOUNDARY AS PER PLANNING REFERENCE 124972/FO/2019.
3. PUBLIC HIGHWAY BOUNDARY BASED ON 'Adopted Highway Map' PNG, RECEIVED 08.01.2021 FROM MCC IN COMBINATION WITH EXISTING TOPOGRAPHICAL SURVEY USED AS A GUIDE. UPDATED TO INCLUDE AGREED STOPPING UP AREAS, CONFIRMATION RECEIVED FROM MCC 24/02/2021.
4. ALL GULLY GRATINGS, MANHOLE COVERS AND INSPECTION CHAMBER COVERS TO BE RAISED TO PROPOSED LEVELS WHERE LEVEL ALTERATIONS ARE PROPOSED.
5. ANY WORKS ASSOCIATED WITH LIGHTING TO BE CONFIRMED WITH PFI CONTRACTOR, AMEY.
6. EXISTING HIGHWAY DRAINAGE (GULLIES AND LATERAL DRAINS) IN AREAS OF STOPPING UP TO BE DISCONNECTED FROM EXISTING HIGHWAY DRAINAGE NETWORK.
7. CONTRACTOR TO CONFIRM UTILITY AND DRAINAGE TO BE REMOVED OR DIVERTED WITH RELEVANT UTILITY / DRAINAGE ASSET OWNER IF REQUIRED.
8. BEFORE REMOVAL OF ANY DRAINAGE RUNS, GULLIES, MANHOLES AND CHAMBERS. CCTV SURVEY TO BE CARRIED OUT ALONG DISCONNECTED RUNS.
9. CONTRACTOR TO ALLOW FOR AN ASSUMED 300mm OF GROUND SURFACE STRIP AND REMOVAL.
10. REFER TO 0042912-BHE-XX-XX-DR-C-2300 SERIES DRAWINGS FOR ANY CLEARANCES RELATING TO PAVING
11. ANY COBBLES OBTAINED THROUGH SITE CLEARANCE OPERATIONS ARE TO BE RETAINED AND STORED ON PHASE 1B PLOT ACCESSED VIA HOYLE STREET.

- PHASE 1 PLANNING BOUNDARY
- PUBLIC HIGHWAY BOUNDARY
- S278 BOUNDARY
- PROPOSED BUILDING AREA
- KERBS TO BE REMOVED
- EXISTING ROAD MARKINGS TO BE REMOVED
- EXISTING HIGHWAY TO BE STRIPPED BACK TO FORMATION LEVEL
- EXISTING HIGHWAY SURFACE COURSE TO BE STRIPPED
- EXISTING FOOTPATH TO BE STRIPPED BACK TO FORMATION LEVEL
- EXISTING FOOTPATH SURFACE COURSE TO BE STRIPPED

Rev	Description	Date	Drn	Ch'd
C01	FOR CONSTRUCTION	25.07.2025	DL	PA

FOR CONSTRUCTION

Status of drawing

BUROHAPPOLD ENGINEERING

17 Newman Street
London
W1T 1PD
UK

Tel: +44 (0)20 7927 9700
Fax: +44 (0)870 787 4145
Email: 0042912@burohappold.com
Web: www.burohappold.com

Architect SEW

Project **MAYFIELD DEVELOPMENT PARTNERSHIP**

Drg Title HIGHWAY WORKS
PROPOSED SITE CLEARANCE
BARING, BUXTON & TRAVIS STREETS

Scales@A1 1:250	Job No. 0042912
Drawn by DL	Date JULY 2025
Checked by PA	Rev C01

Drawing No. 0042912-BHE-XX-XX-DR-C-2103

Helen Erskine C:\Users\helerskine\DCA\CCDocs\Buro Happold (non-US)\0042912 Mayfield Park Manchester\Project Files\Engineering\06_Civils\01_Sheets\0042912-BHE-XX-XX-DR-C-2100s21\24.dwg