Schedule of Accommodation

3B5P House	4no.	96m²
2B4P House	5no.	83m²
TOTAL	**9no.**	

This drawing is copyright Bernard Taylor Partnership Ltd and must not be copied or disclosed by or to any unauthorised persons without the prior written consent of Bernard Taylor Partnership Ltd

Do not scale from this drawing. Do not take measurements from the CAD base. Any discrepancies are to be reported to the architect for clarification.

All dimensions are to be checked on site prior to construction, manufacture of any components and ordering of materials and equipment.

All materials and workmanship to be in accordance with the current British Standards and codes of practice.



EV charge point post, for shared car parking



Wall mounted EV charge point
EVA-07S-SE / EVA-07S-E-C


EV Charging - 7.3kW rating

Wall mounted: When parking bay is directly opposite or adjacent to the property.

EVCP Post: Used in shared parking areas. Shared parking to have individual charging points end of parking bay with fused spurs in plots to isolate, ducts to run from properties to EVCP with Armoured cables.

Charger Point

Indicative cable to parking bay

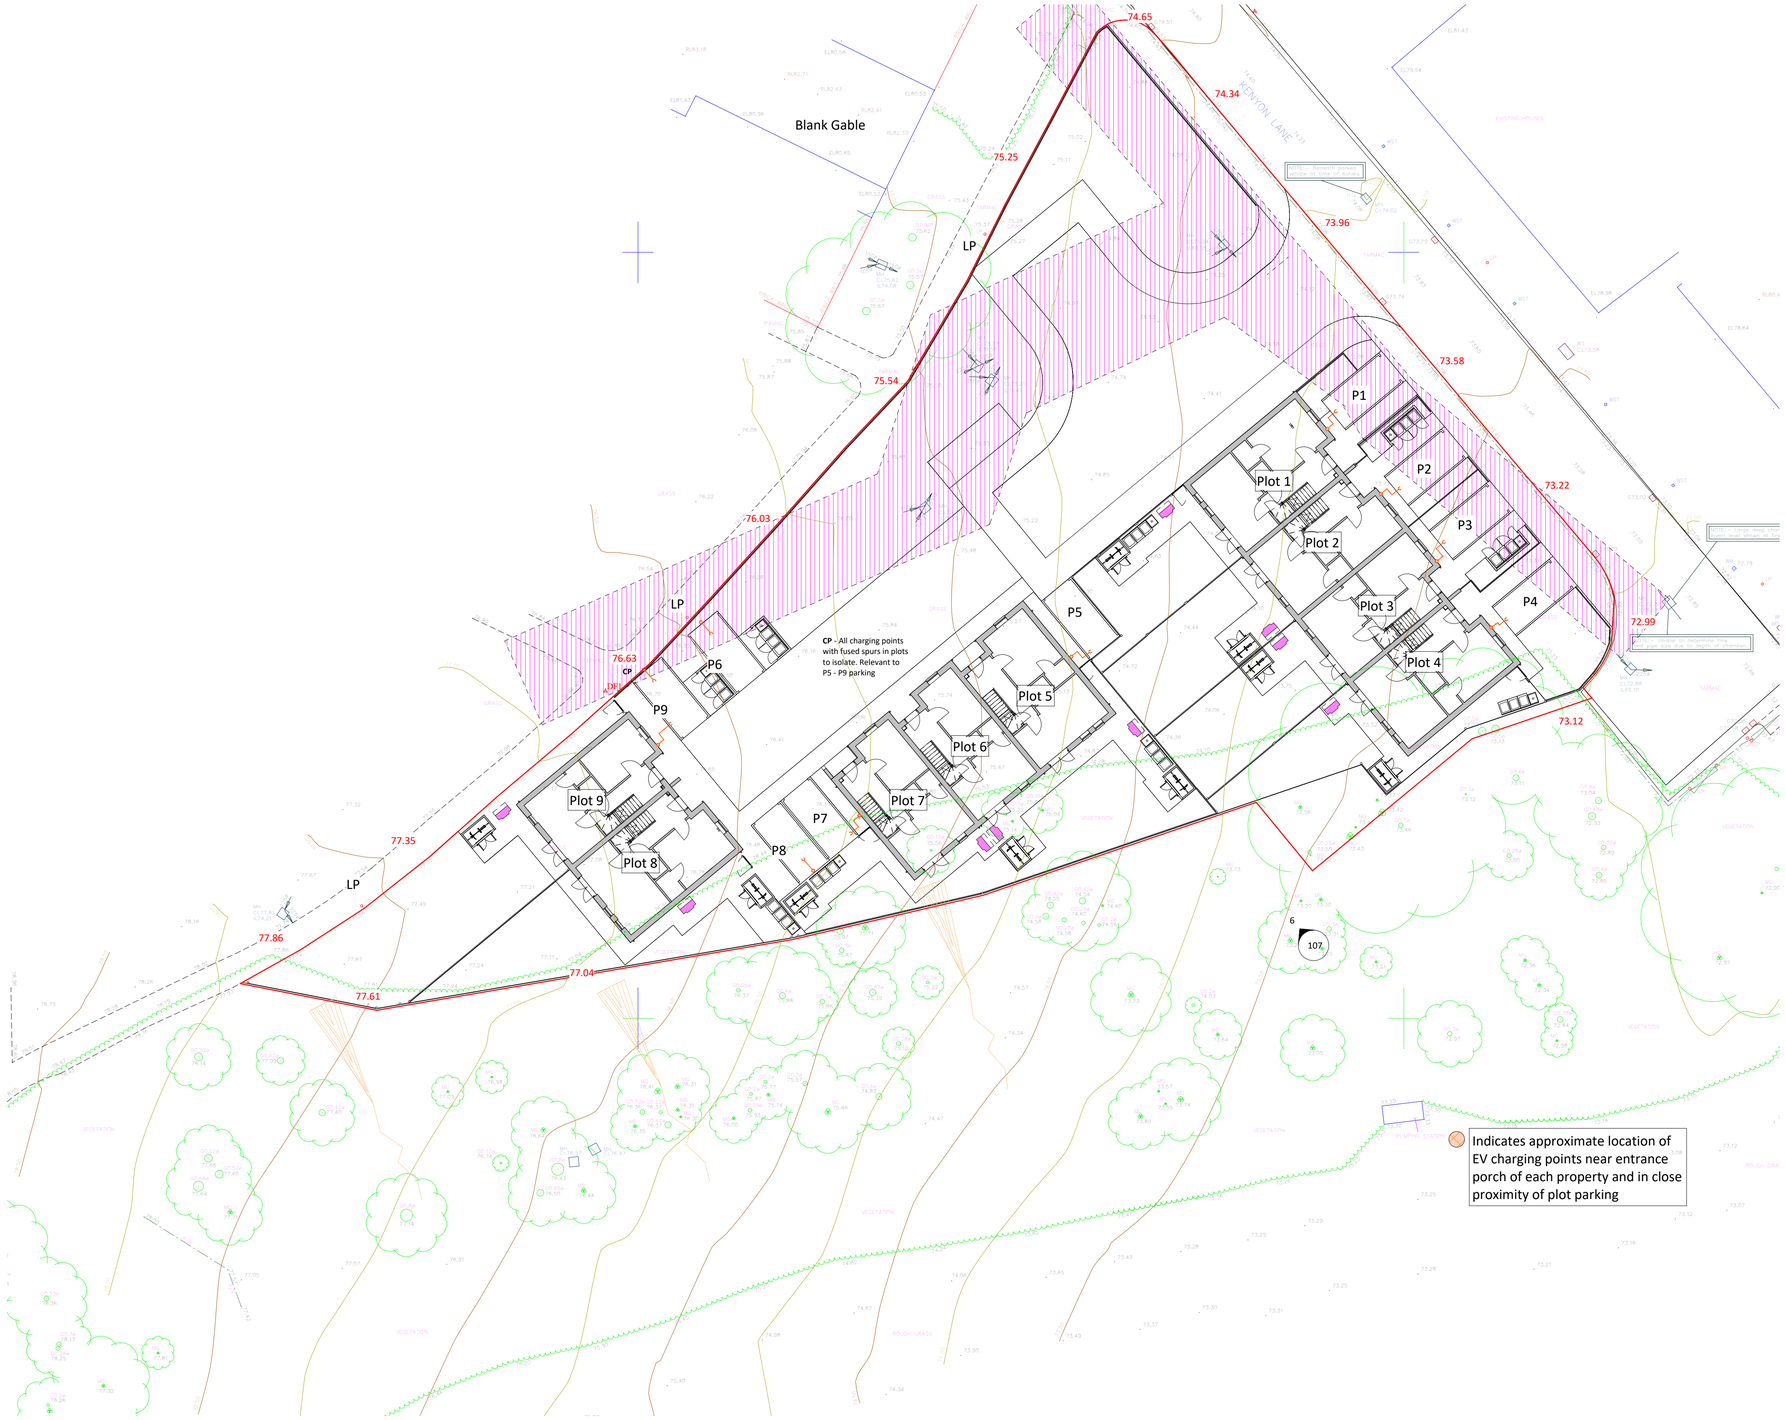

Rev	Date	Int	Description
B	07.01.25	HG	Client feedback recieved at building regulations stage. Package updated accordingly prior to Section 73 submission
A	09.12.24	HG	House Types updated as part of NMA submission. Drawing package amended accordingly.

btp ARCHITECTS
RIBA Chartered Practice

CLIENT:
Jigsaw Homes North

PROJECT:
Kenyon Lane, Manchester

DESCRIPTION:
EV charging Plan

PURPOSE OF ISSUE:
Planning

DRAWN BY:	CHECKED	DATE:	SCALE @ A1:
HG	VS	05.09.23	1 : 200

JOB NO:	STATUS CODE:	DRAWING NO:	REV
3785	S2	111	B

FILE IDENTIFIER:
KL-BTP-00-SP-DR-A-3785_111.B

N

2 0 2 4 6 8 10
SCALE 1:200 m

Elizabeth House 486 Didsbury Road Heaton Mersey Stockport SK4 3BS
0161 443 1221 info@bernardtaylor.co.uk www.btparchitects.co.uk