


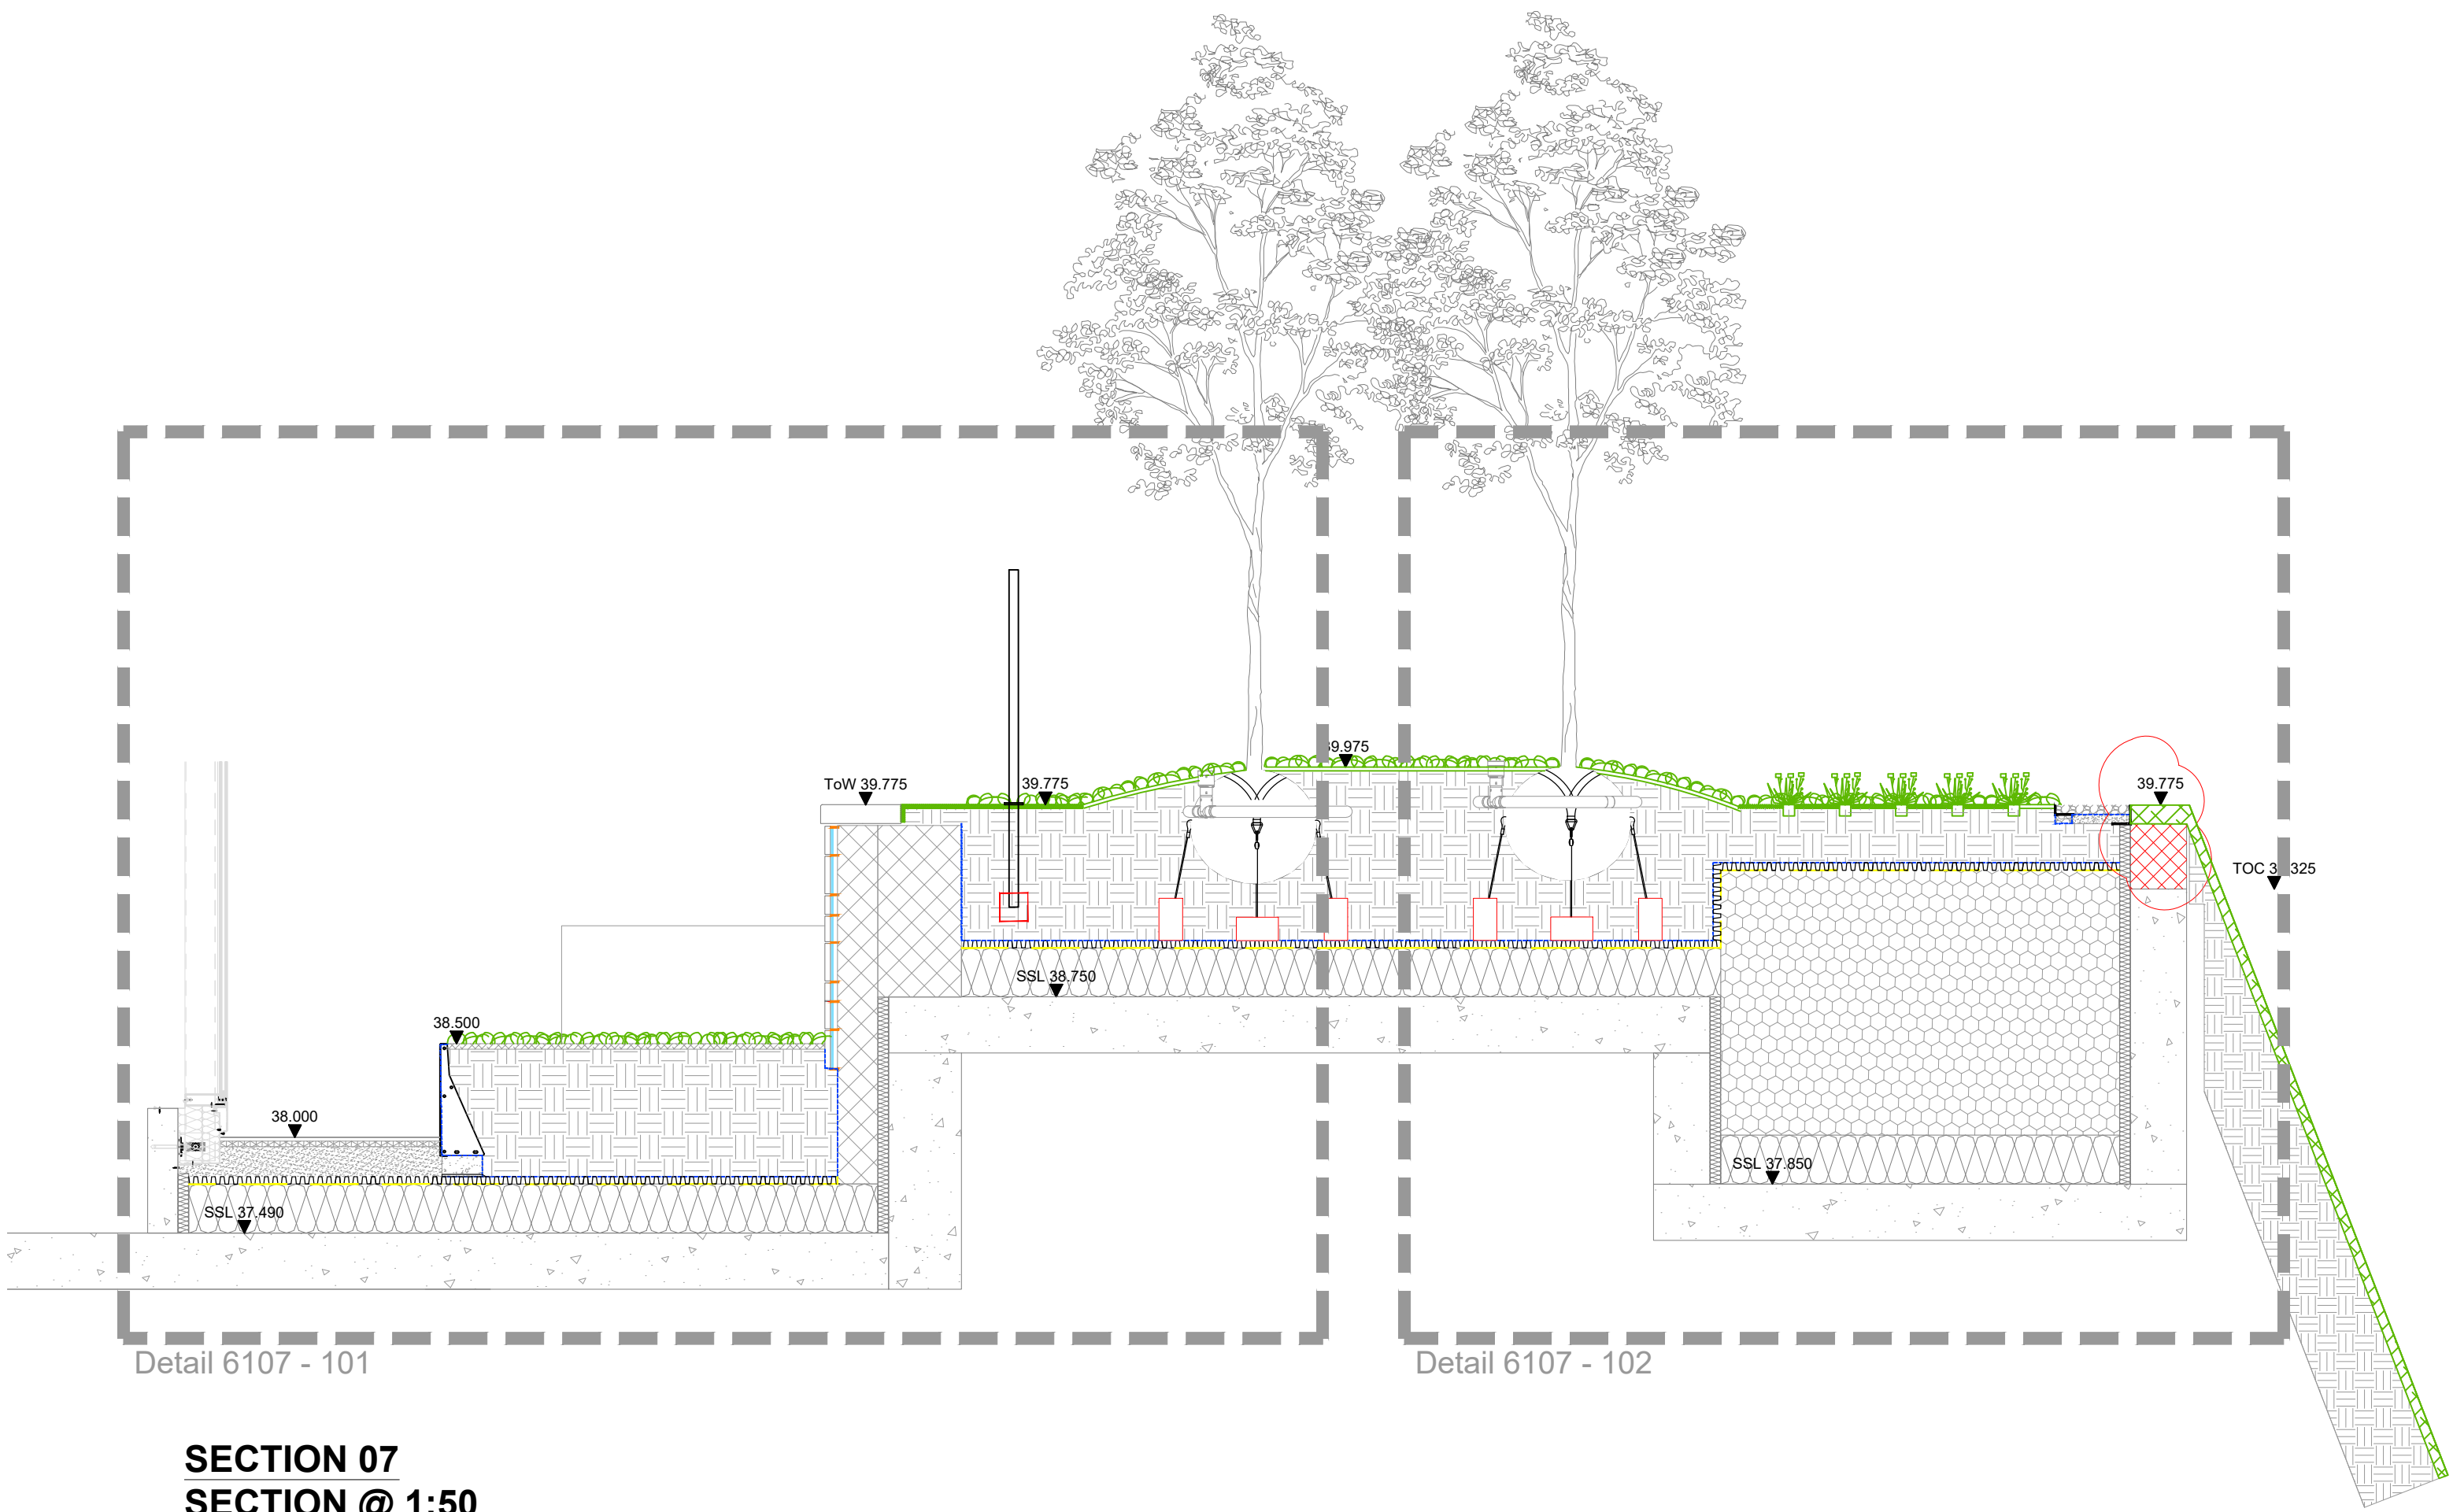

SECTION 07
SECTION @ 1:50

Notes:

- NOTES
1. THE COPYRIGHT OF THIS DRAWING IS VESTED IN URBAN ROOFSCAPES AND IT MAY NOT BE REPRODUCED IN WHOLE OR PART OR USED FOR THE MANUFACTURE OF ANY ARTICLE WITHOUT THE EXPRESS PERMISSION OF THE COPYRIGHT HOLDERS.
 2. WORK TO FIGURED DIMENSIONS ONLY.
 3. THIS DRAWING IS TO BE READ IN CONJUNCTION WITH ALL RELEVANT ARCHITECTS, SERVICE ENGINEERS AND URBAN ROOFSCAPE'S SPECIFICATIONS.



Office Address: Unit 14a Catherine Street, Warrington, WA5 0LH

CLIENT: DCL

ARCHITECT: SHP

REV:	DESCRIPTION:	BY:	DATE:
STATUS:		CONSTRUCTION	
LANDSCAPE ARCHITECT:			
OP-EN			
SITE:			
First St, Manchester			
TITLE:			
Block D - Section 07			
SCALE AT A1:	DATE:	DRAWN:	CHECKED:
NTS	JAN 25	URS	checked
DRAWING NO:			REVISION:
FSS-AB-URS-EC-01-SE-6107			C01