



1 PROPOSED CANOPY PLAN
P4.01 Scale: 1mm:300mm@A3

SITE BOUNDARY

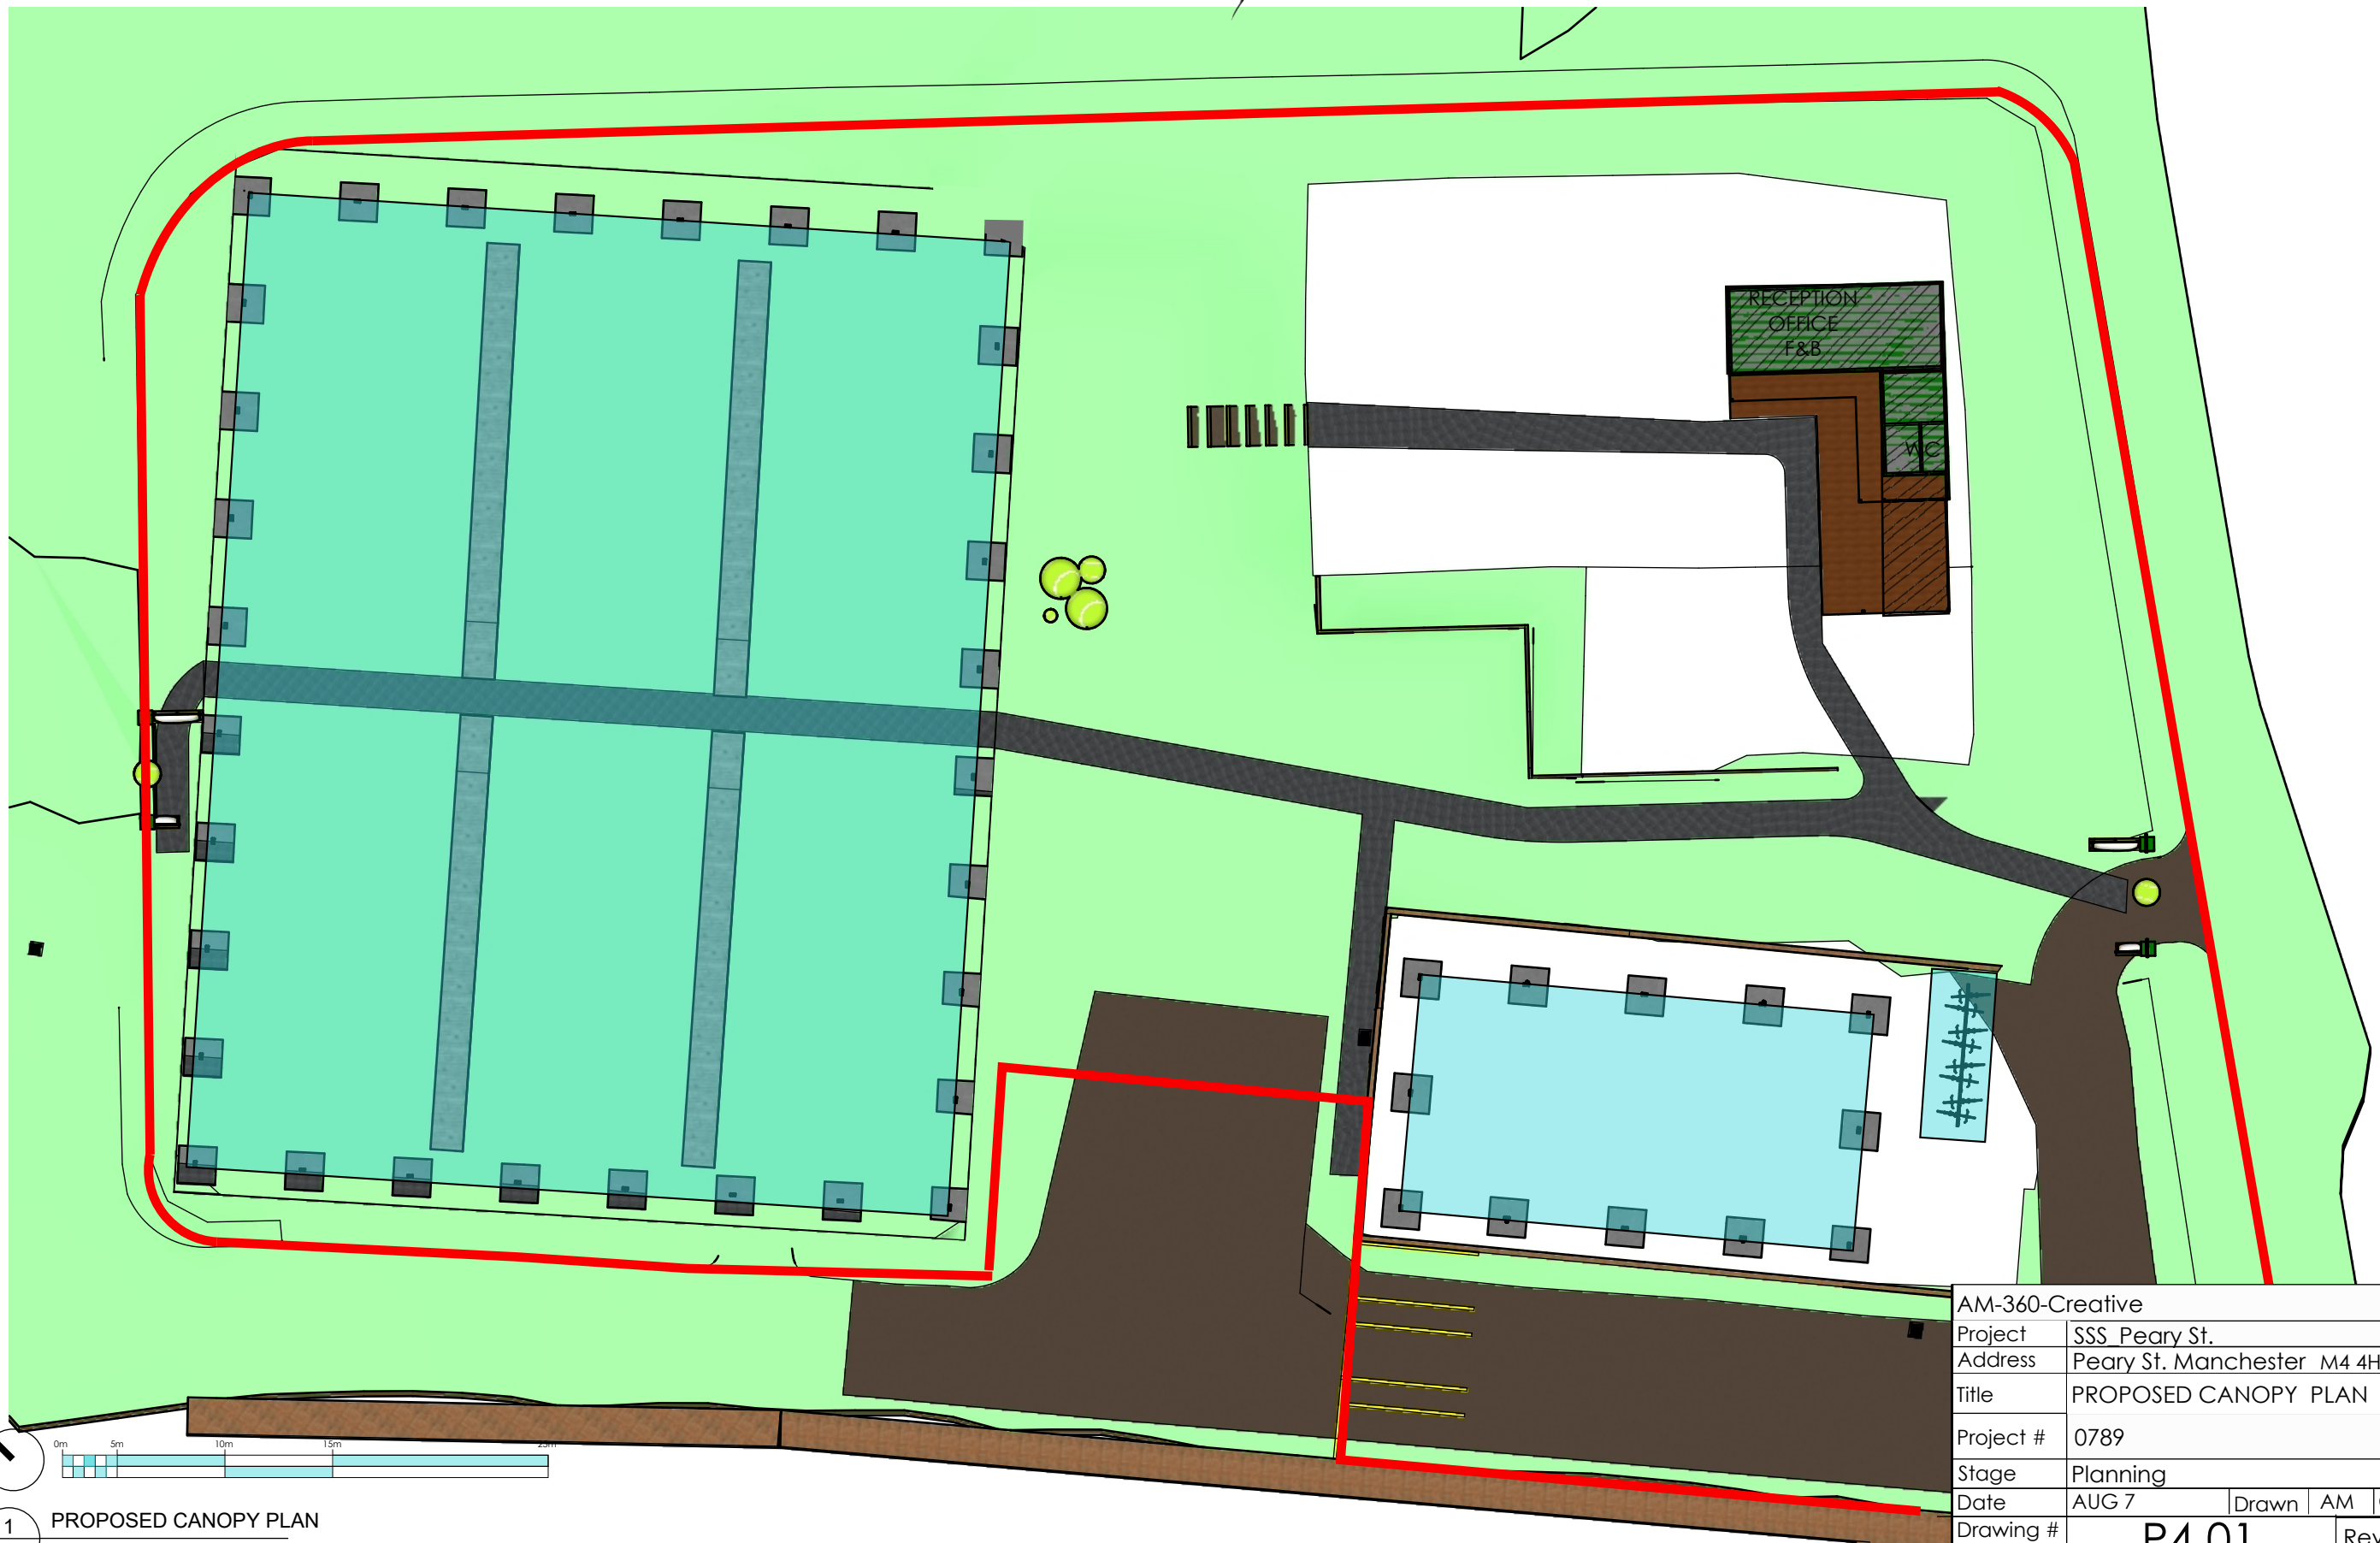

CANOPY

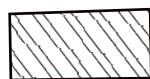

FLAT ROOF(CLUBHOUSE)

AM-360-Creative				
Project	SSS Peary St.			
Address	Peary St. Manchester M4 4HZ			
Title	PROPOSED CANOPY PLAN			
Project #	0789			
Stage	Planning			
Date	AUG 7	Drawn	AM	Checked AM
Drawing #	P4.01		Revision#	F
Strictly do not scale up using this drawing. All dimensions to be checked onsite. Strictly any discrepancies are to be reported to site manager, project team and designer prior to action. All contractors to refer to accompanying builders works drawings for standard notation. Samples to be provided prior to construction as indicated.				