




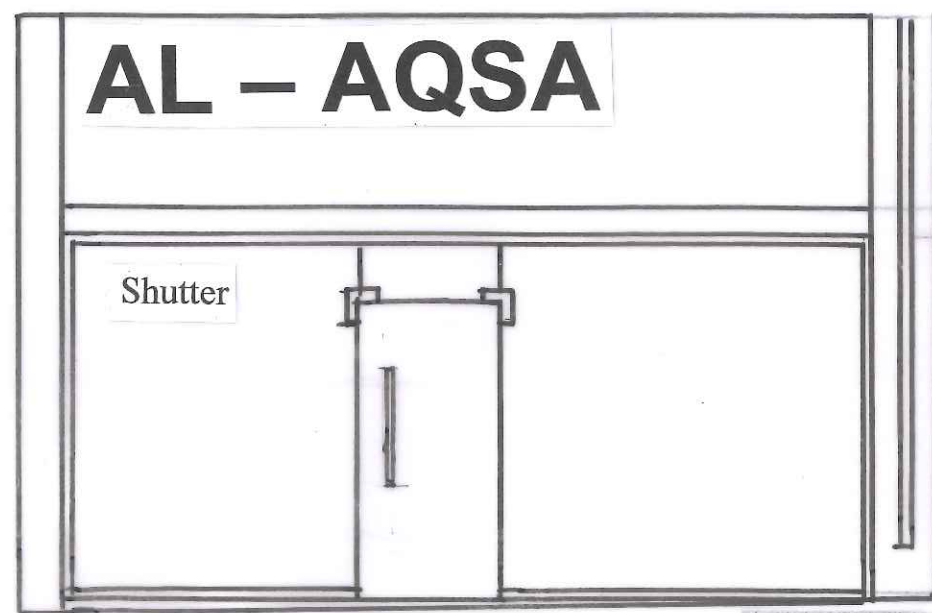


Existing Stockport Road Elevation

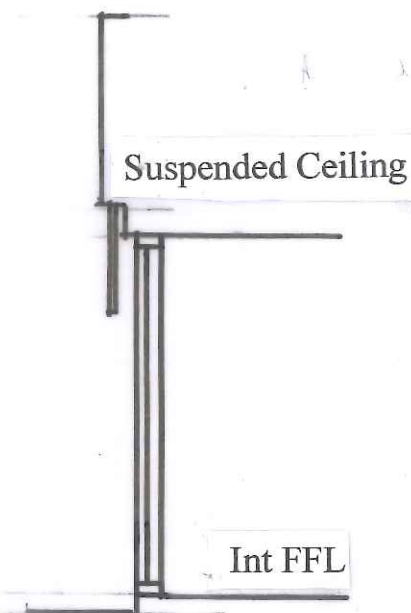


Existing Section

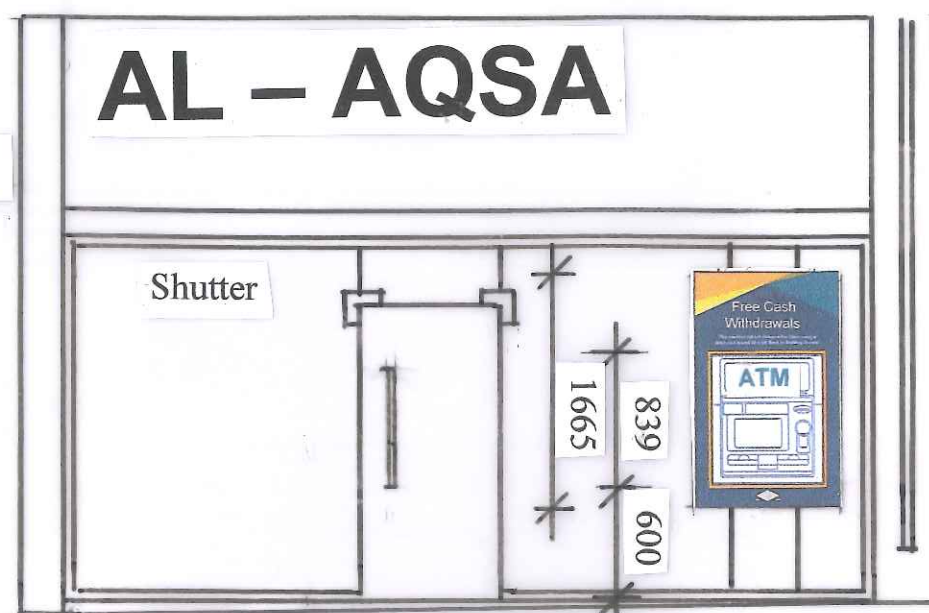


Proposed Stockport Road Elevation 6625 ATM

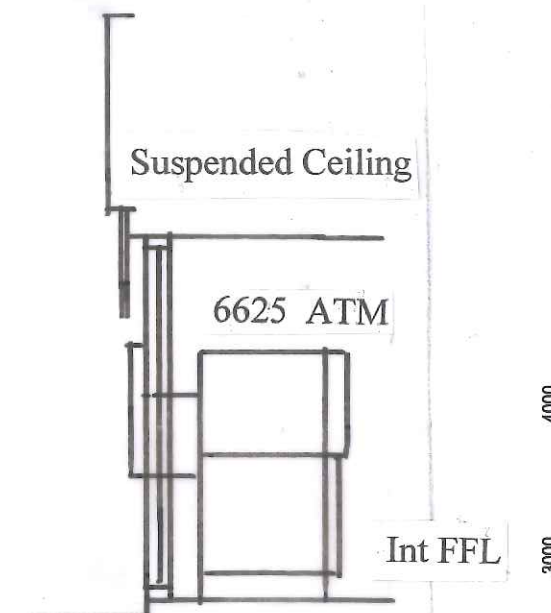

Proposed Section ATM Plinth

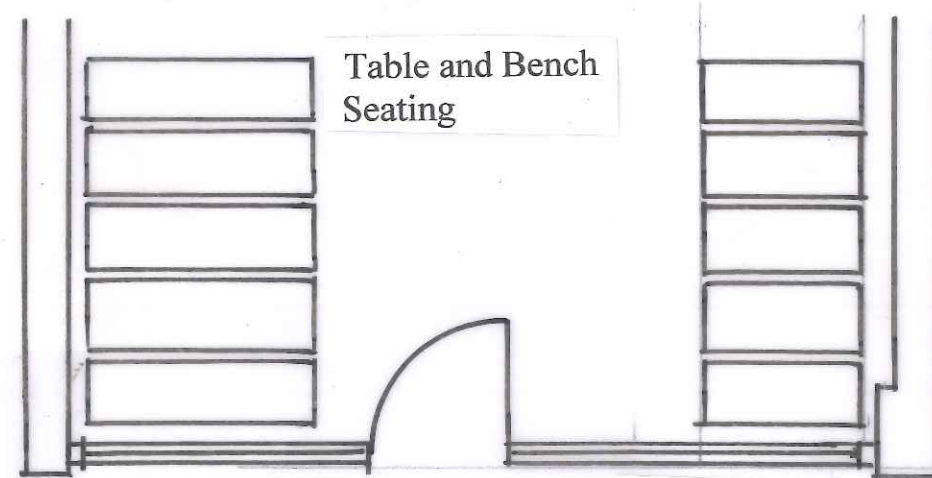

Existing Part Plan

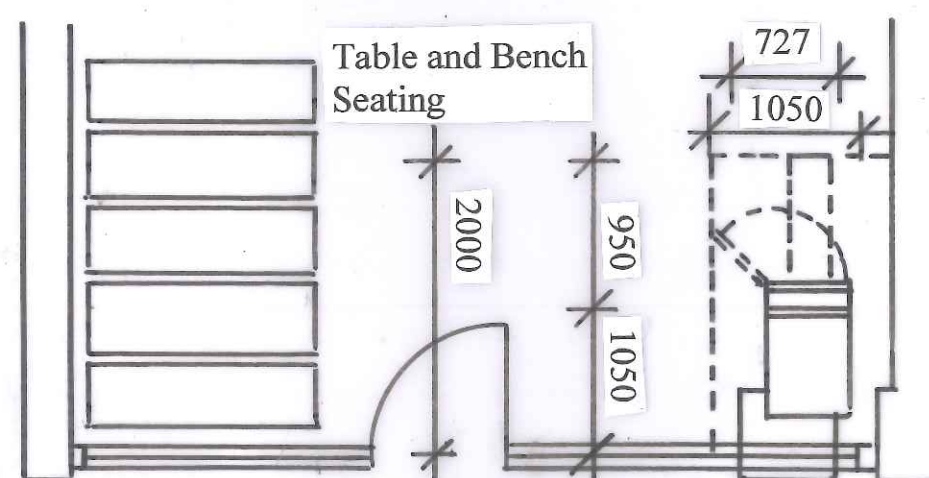

Proposed Part Plan

Roller Shutter

Bench Seating to be removed to allow for minimum service area

Dotted line surround to ATM denotes the clear service area for maintenance of the ATM

6625 ATM

Proposed ATM fascia and illuminated ATM Sign

Security Roller Shutter to be modified with aperture cut to allow constant use of the ATM

Euronet ATM and surround signage to be installed as a through glass installation



Scale 1: 50@A3

Drawing No

EN06052025

Scale: 1:50

Date: 02.07.2025

Revision:

Project Title:

**PROPOSED ATM INSTALLATION
EXISTING AND PROPOSED
PART PLAN SECTION AND ELEVATION**

Site Address:

Al Aqsa 589 Stockport Road
Longsight Manchester
M13 0RX

Notes:

NCR 6625 A Surround Sign
Non illuminated illuminated
1665mm high 1050mm wide
Blue and yellow with white lettering
and Euronet Logo

Client:

Des Ager Design and Planning Consultant

2 Coley House, Tilford Road, Farnham, Surrey GU9 8DE
T: 01252 967329
M: 07836 558370
desmondager@gmail.com

