

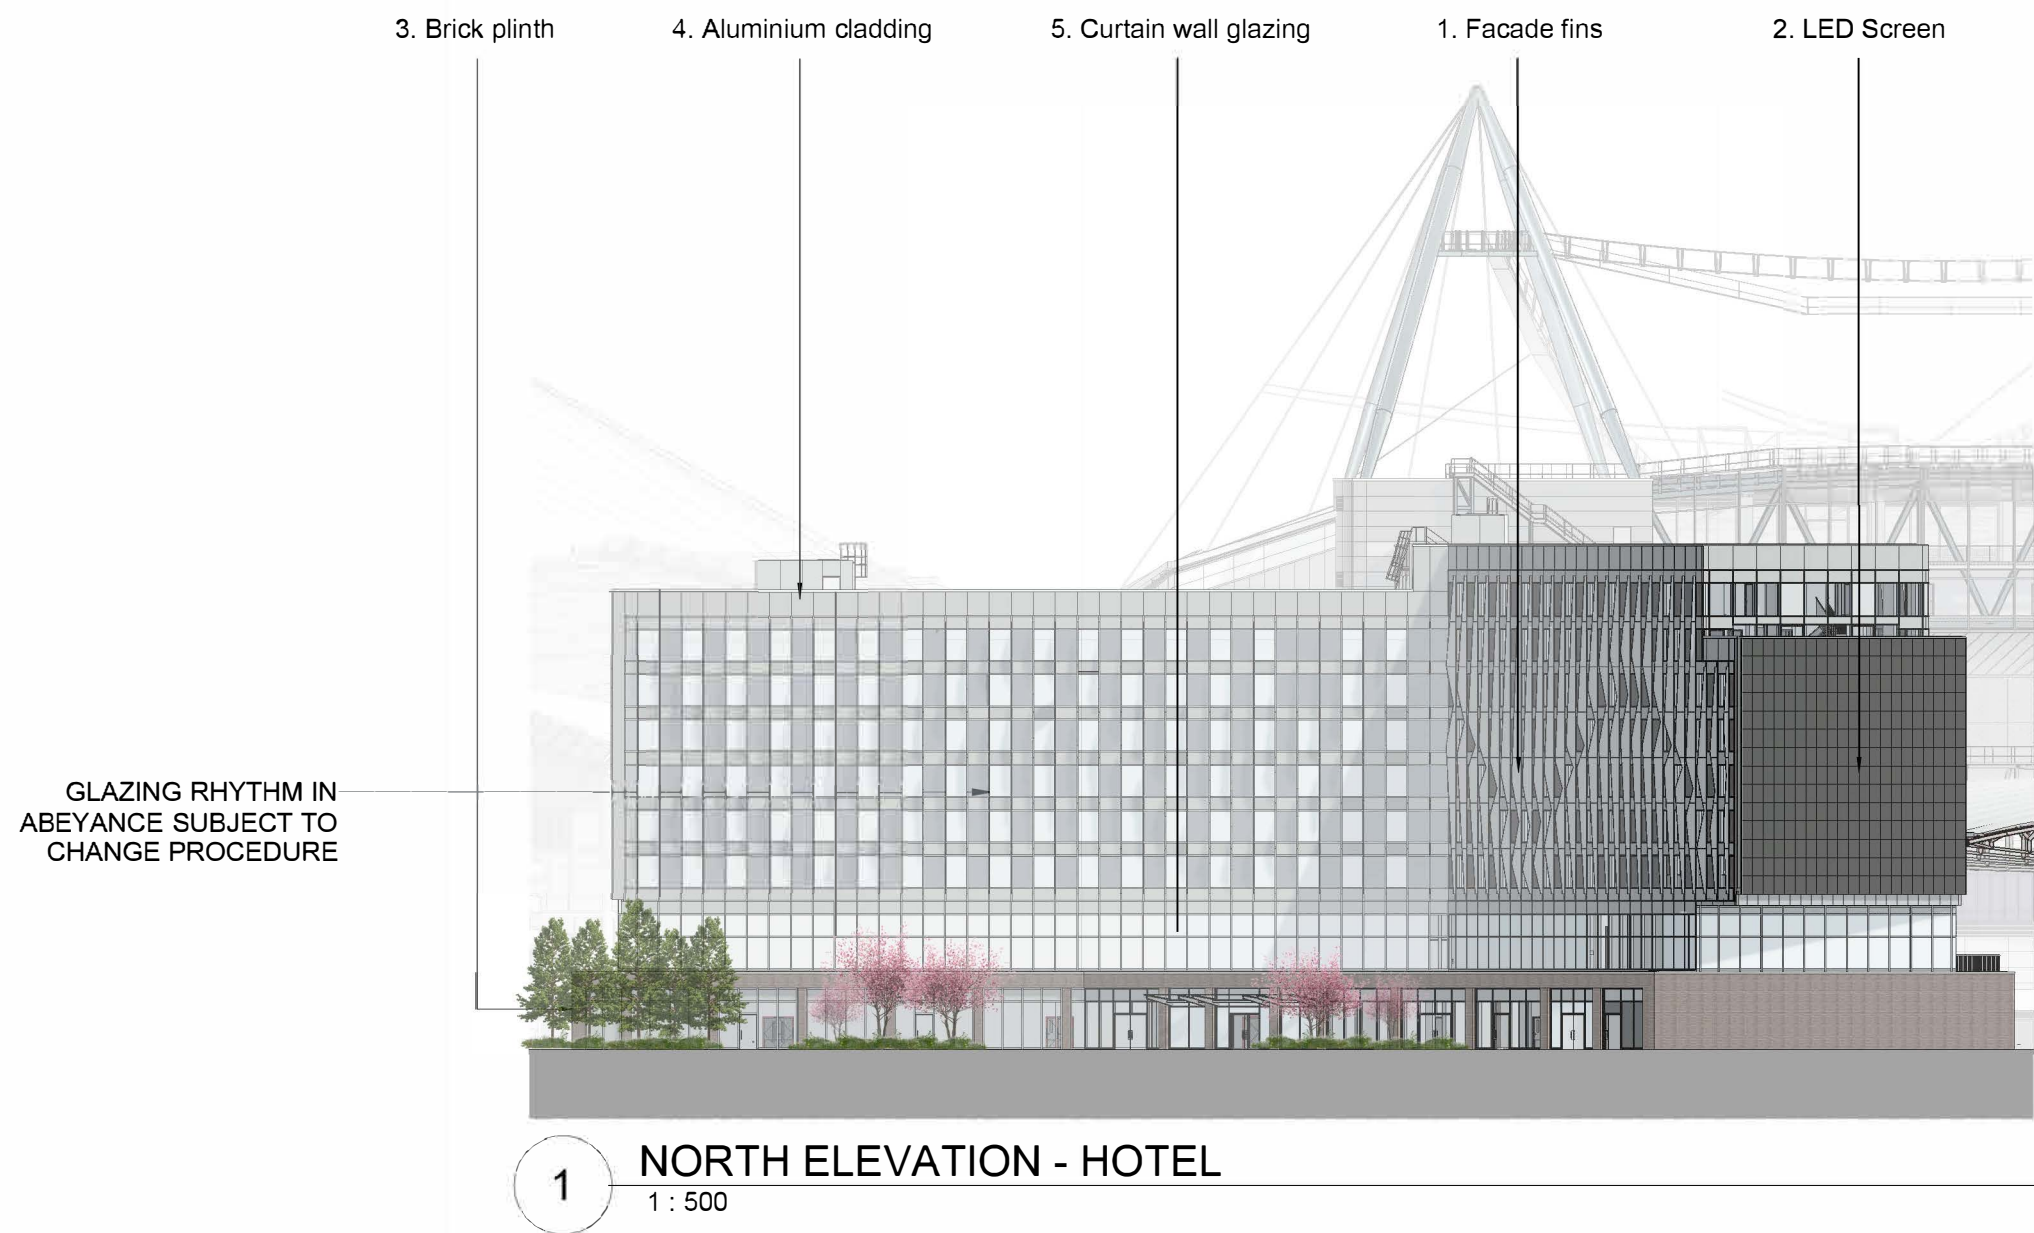
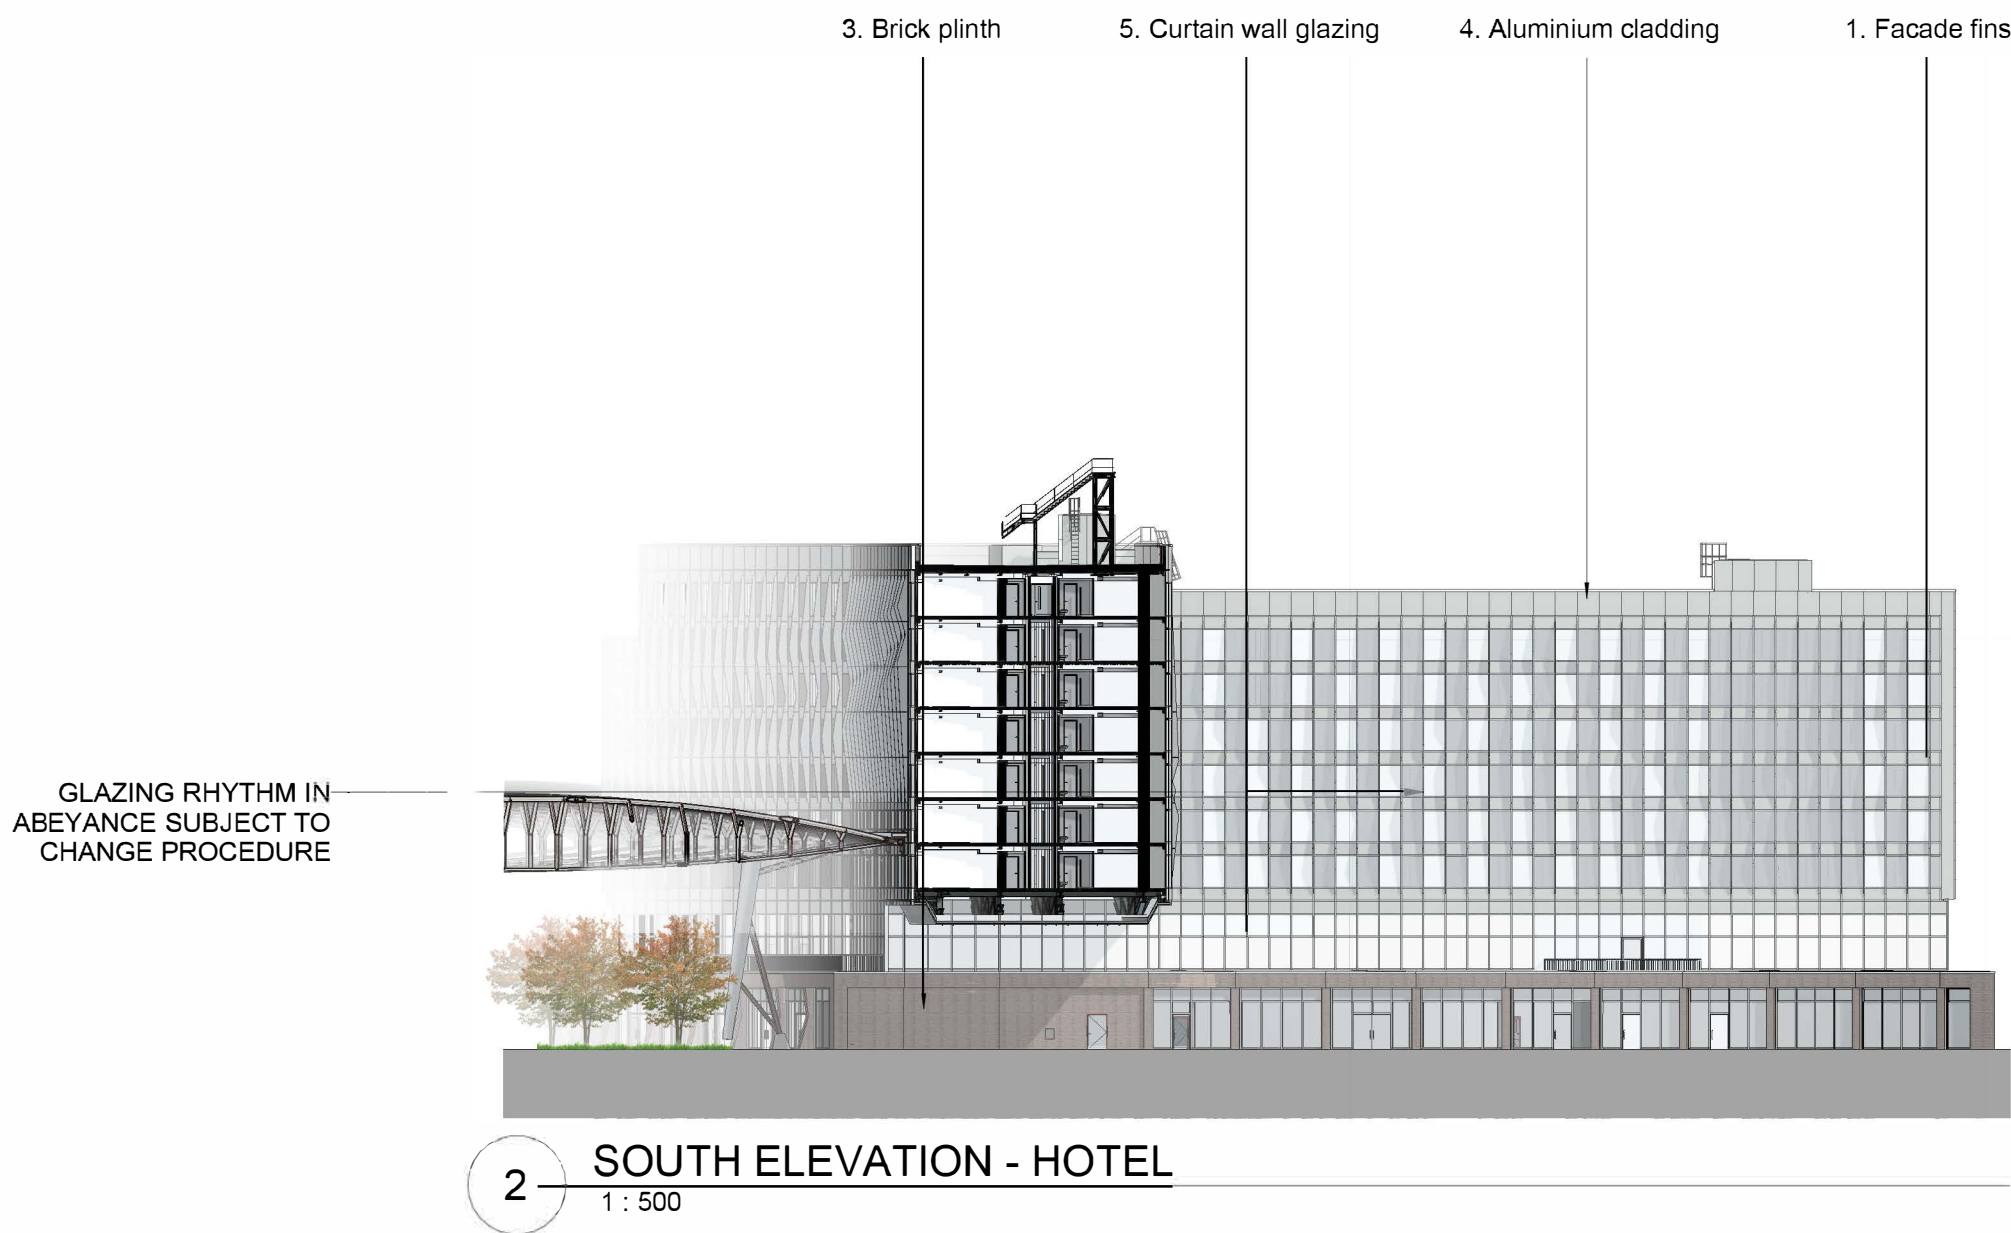
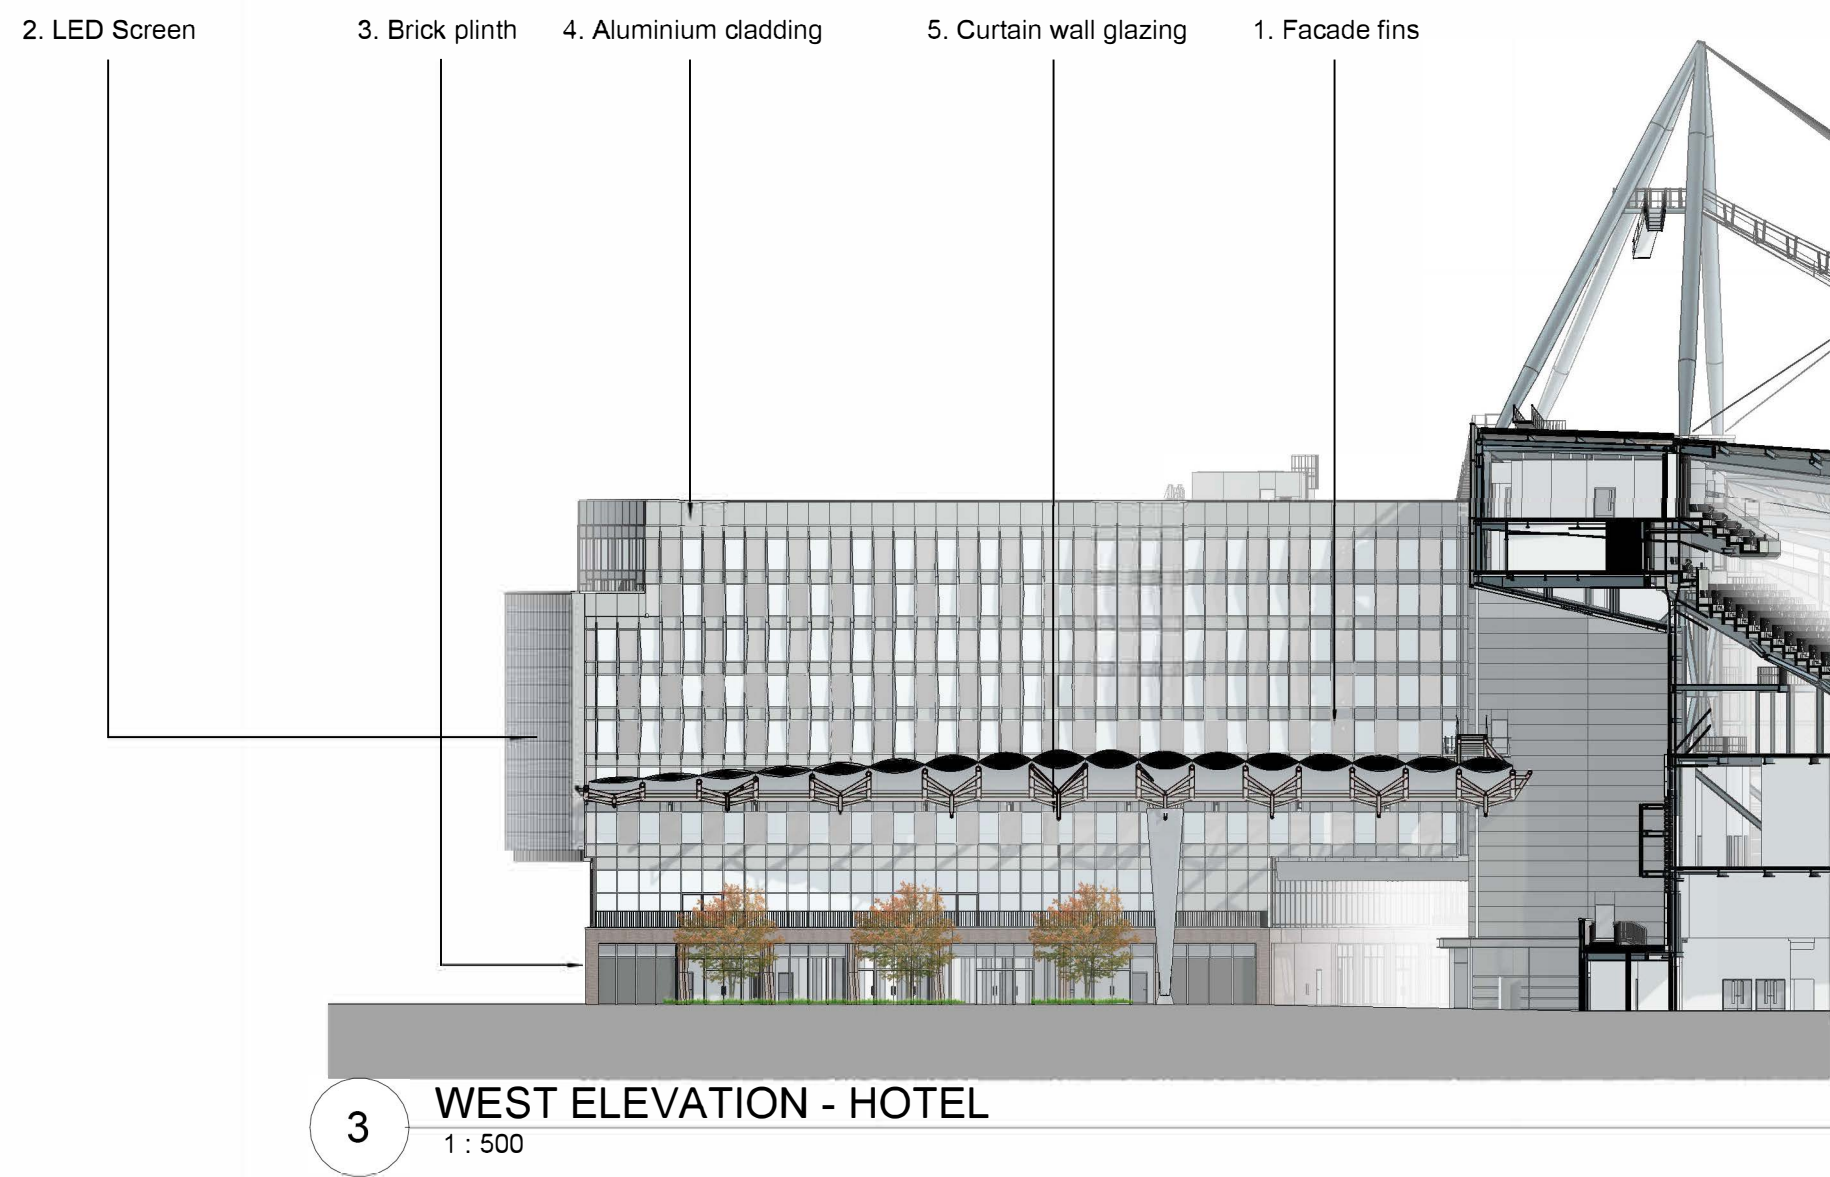
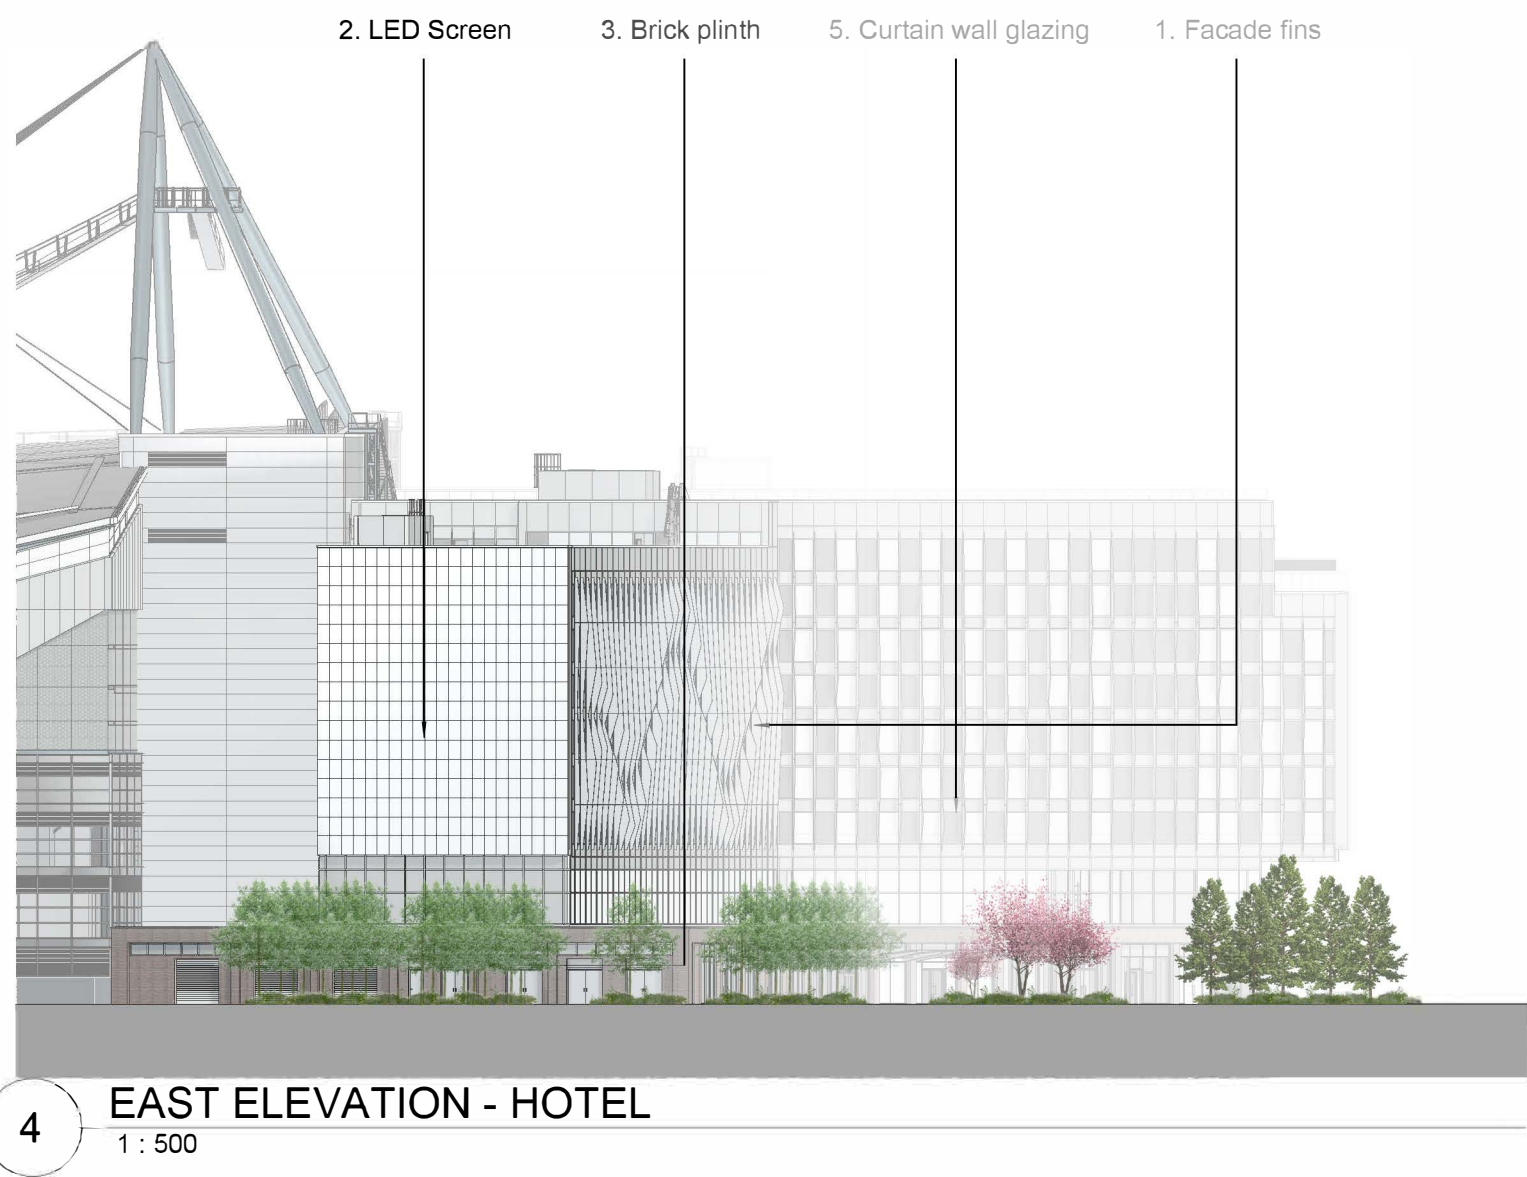
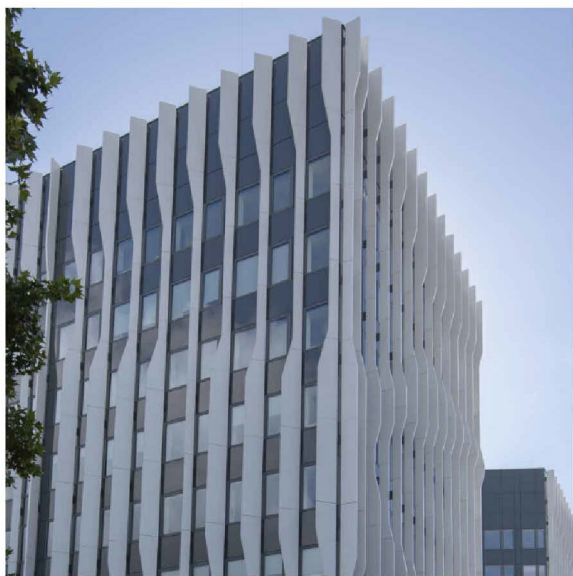
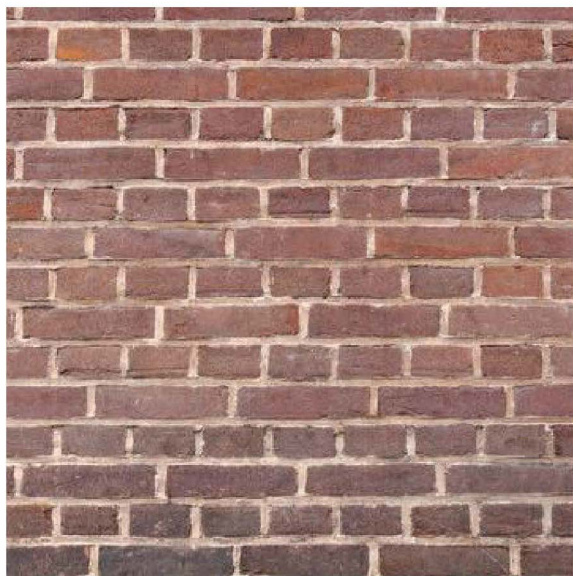
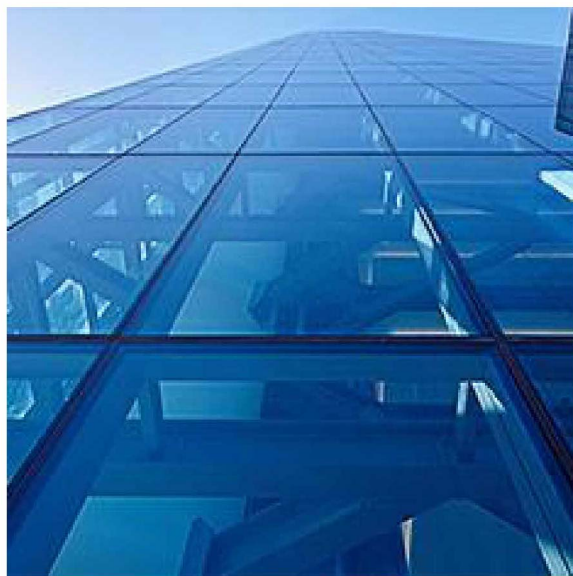


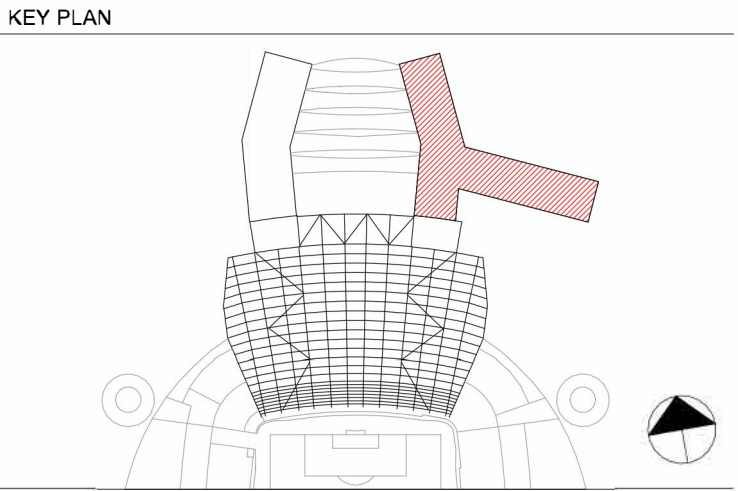

| REVISIONS |          |                                   |
|-----------|----------|-----------------------------------|
| REV       | DATE     | DESCRIPTION                       |
| P00       | 28.02.23 | ISSUED FOR STAGE 3                |
| P01       | 17.04.23 | ISSUED FOR PLANNING               |
| C01       | 08.12.23 | ISSUED FOR CONSTRUCTION           |
| C02       | 29.02.24 | ISSUED FOR CONSTRUCTION           |
| P02       | 02.07.24 | ISSUED FOR NON-MATERIAL AMENDMENT |
| P03       | 26.07.24 | ISSUED FOR NON-MATERIAL AMENDMENT |
| P04       | 25.02.25 | ISSUED FOR NON-MATERIAL AMENDMENT |
|           |          |                                   |
|           |          |                                   |
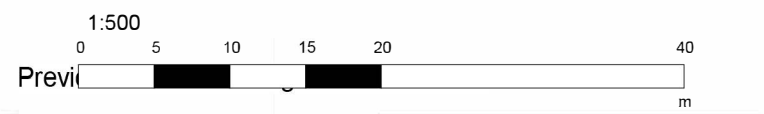

© COPYRIGHT. ALL RIGHTS RESERVED

THIS WORK IS COPYRIGHT AND CANNOT BE REPRODUCED OR COPIED IN ANY FORM OR BY ANY OTHER MEANS (GRAPHIC, ELECTRONIC OR MECHANICAL, INCLUDING PHOTOCOPYING), WITHOUT THE WRITTEN PERMISSION OF POPULOUS. ANY LICENSE, EXPRESS OR IMPLIED, TO USE THIS DOCUMENT FOR ANY PURPOSE WHATSOEVER IS RESTRICTED TO THE TERMS OF THE AGREEMENT OR IMPLIED AGREEMENT BETWEEN POPULOUS AND THE INSTRUCTING PARTY.

USE FIGURED DIMENSIONS IN PREFERENCE TO SCALED. CHECK ALL DIMENSIONS ON SITE BEFORE FABRICATION OR SETTING OUT.

ARCHITECT

**POPULOUS®**

14 BLADES COURT | DEODAR ROAD | LONDON | SW15 2NU | UNITED KINGDOM  
TELEPHONE +44 (0)20 8874 7666 FACSIMILE +44 (0)20 8874 7470  
ALL PRODUCTION & INTELLECTUAL PROPERTY RIGHTS RESERVED © POPULOUS 2009

PROJECT NAME

**MCFC NORTH EXPANSION**

DRAWING TITLE

**HOTEL ELEVATIONS**

| STATUS                           |         | RIBA STAGE |       | PROJECT NO. |      |         |     |
|----------------------------------|---------|------------|-------|-------------|------|---------|-----|
| A5                               |         | 5          |       | 4348        |      |         |     |
| DATE                             |         | SCALE      |       | SIZE        |      |         |     |
| 28/02/23                         |         | 1 : 500    |       | A1          |      |         |     |
| DRAWN                            | CHECKED | APPROVED   |       |             |      |         |     |
| WU                               | PH      | MT         |       |             |      |         |     |
| PROJECT                          | ORIGIN  | ZONE       | LEVEL | TYPE        | ROLE | DRAWING | REV |
| NSE-POP-NS- ZZ-DR- A - 000304 P0 |         |            |       |             |      |         |     |