




2 Paving Detail Plan to Statue of William Gladstone
Scale: 1:50

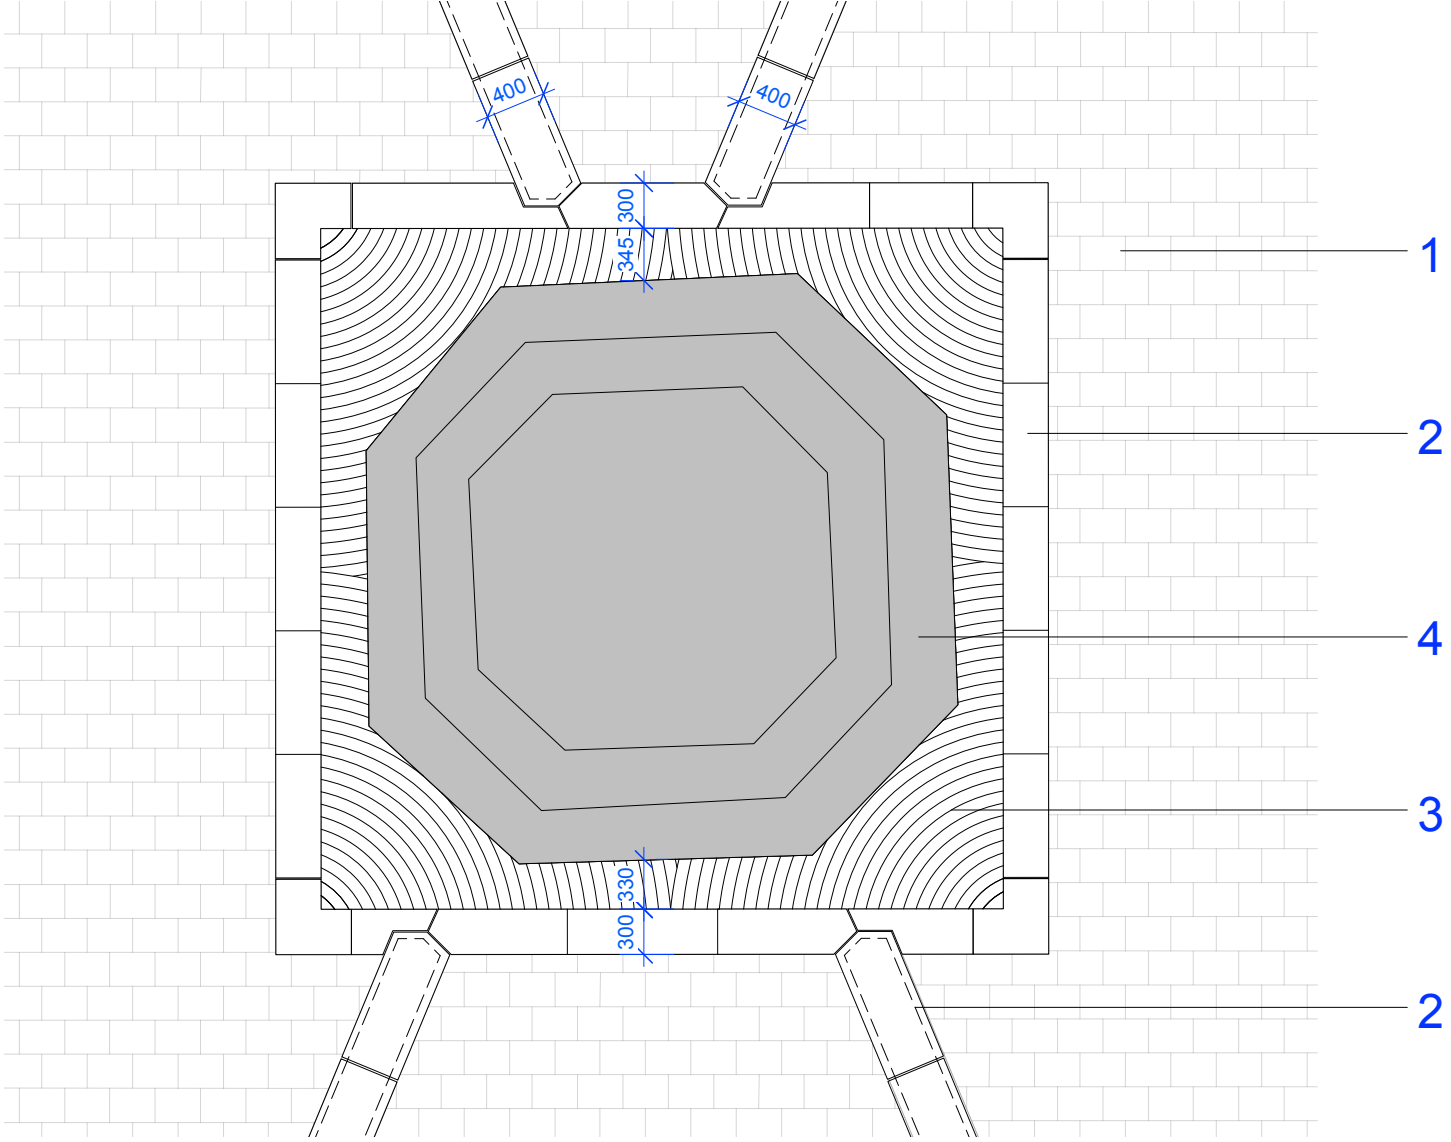


6 Paving Detail Plan to Statue of Oliver Heywood
Scale: 1:50

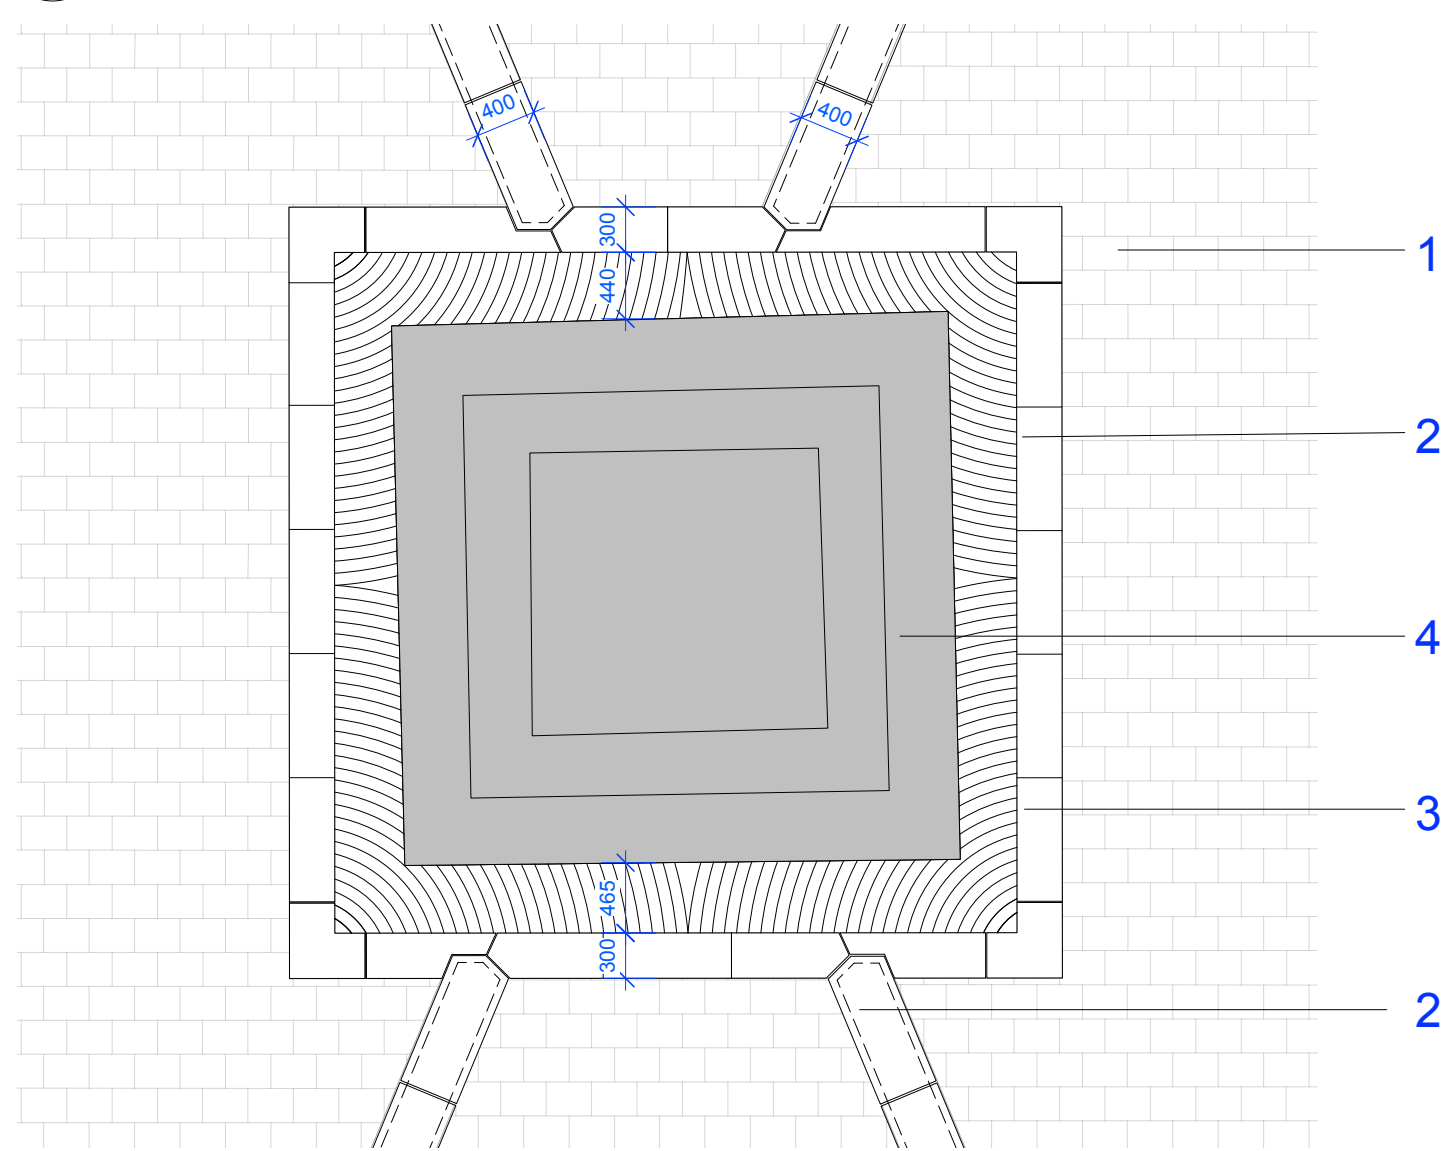


1 Paving Detail Plan to Statue of John Bright
Scale: 1:50

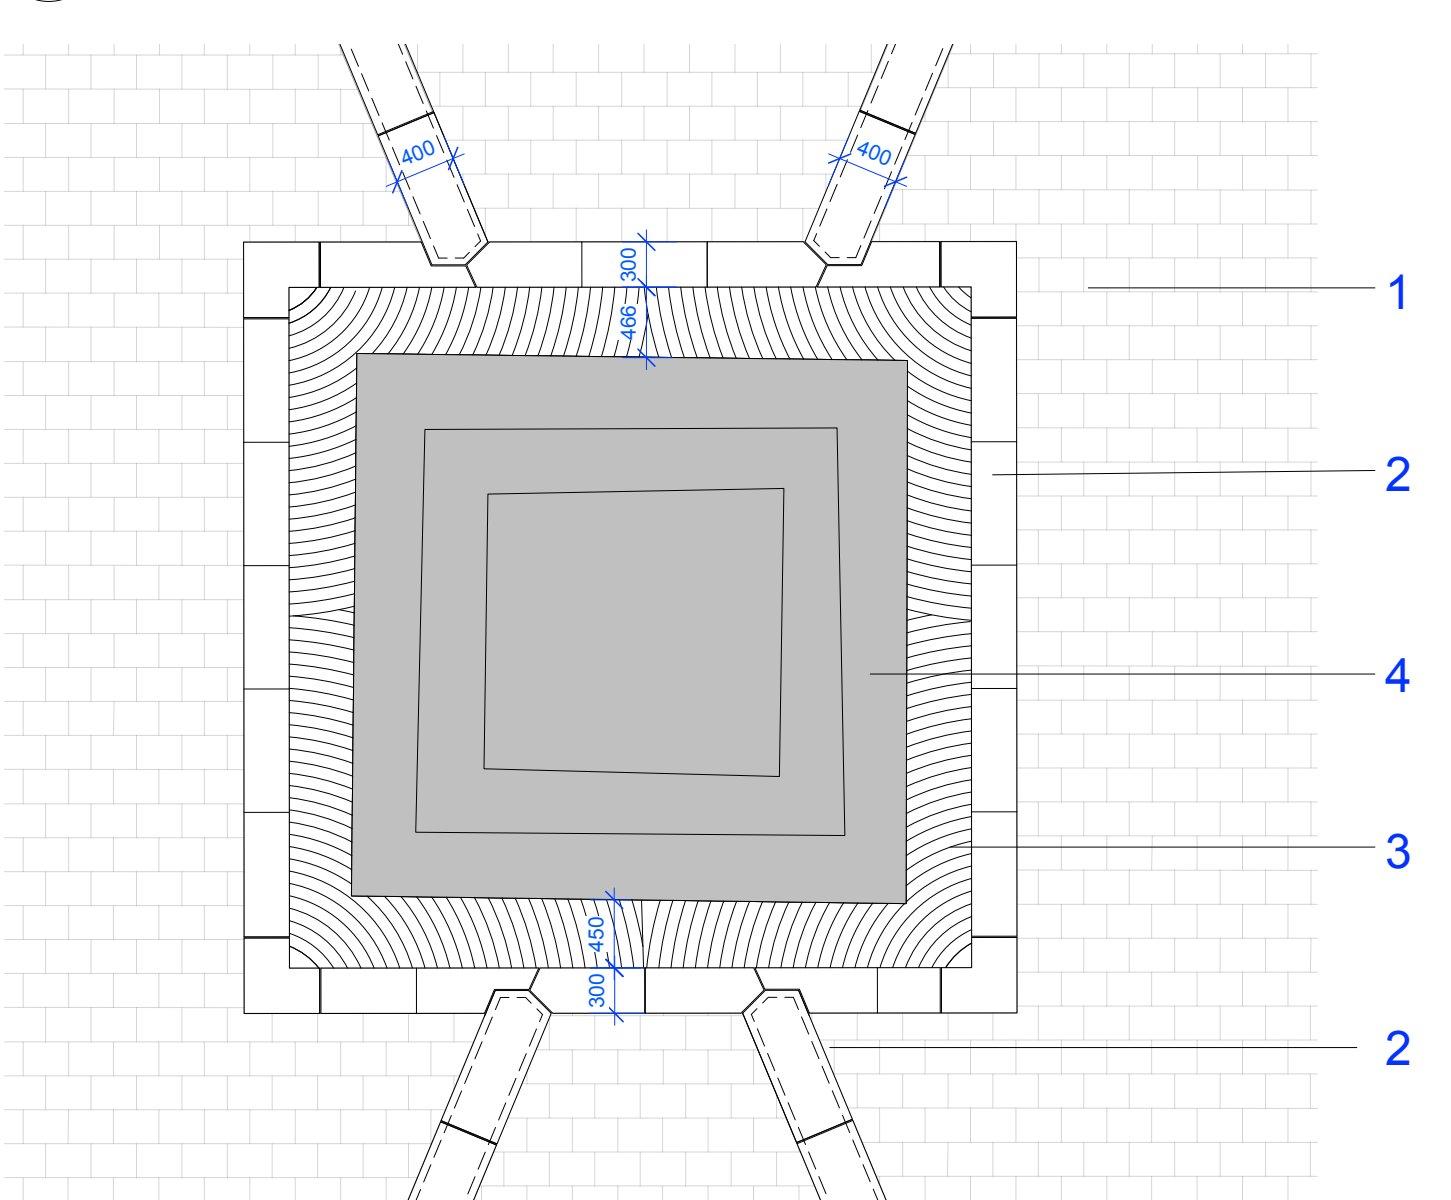

5 Paving Detail Plan to Albert Memorial
Scale: 1:50

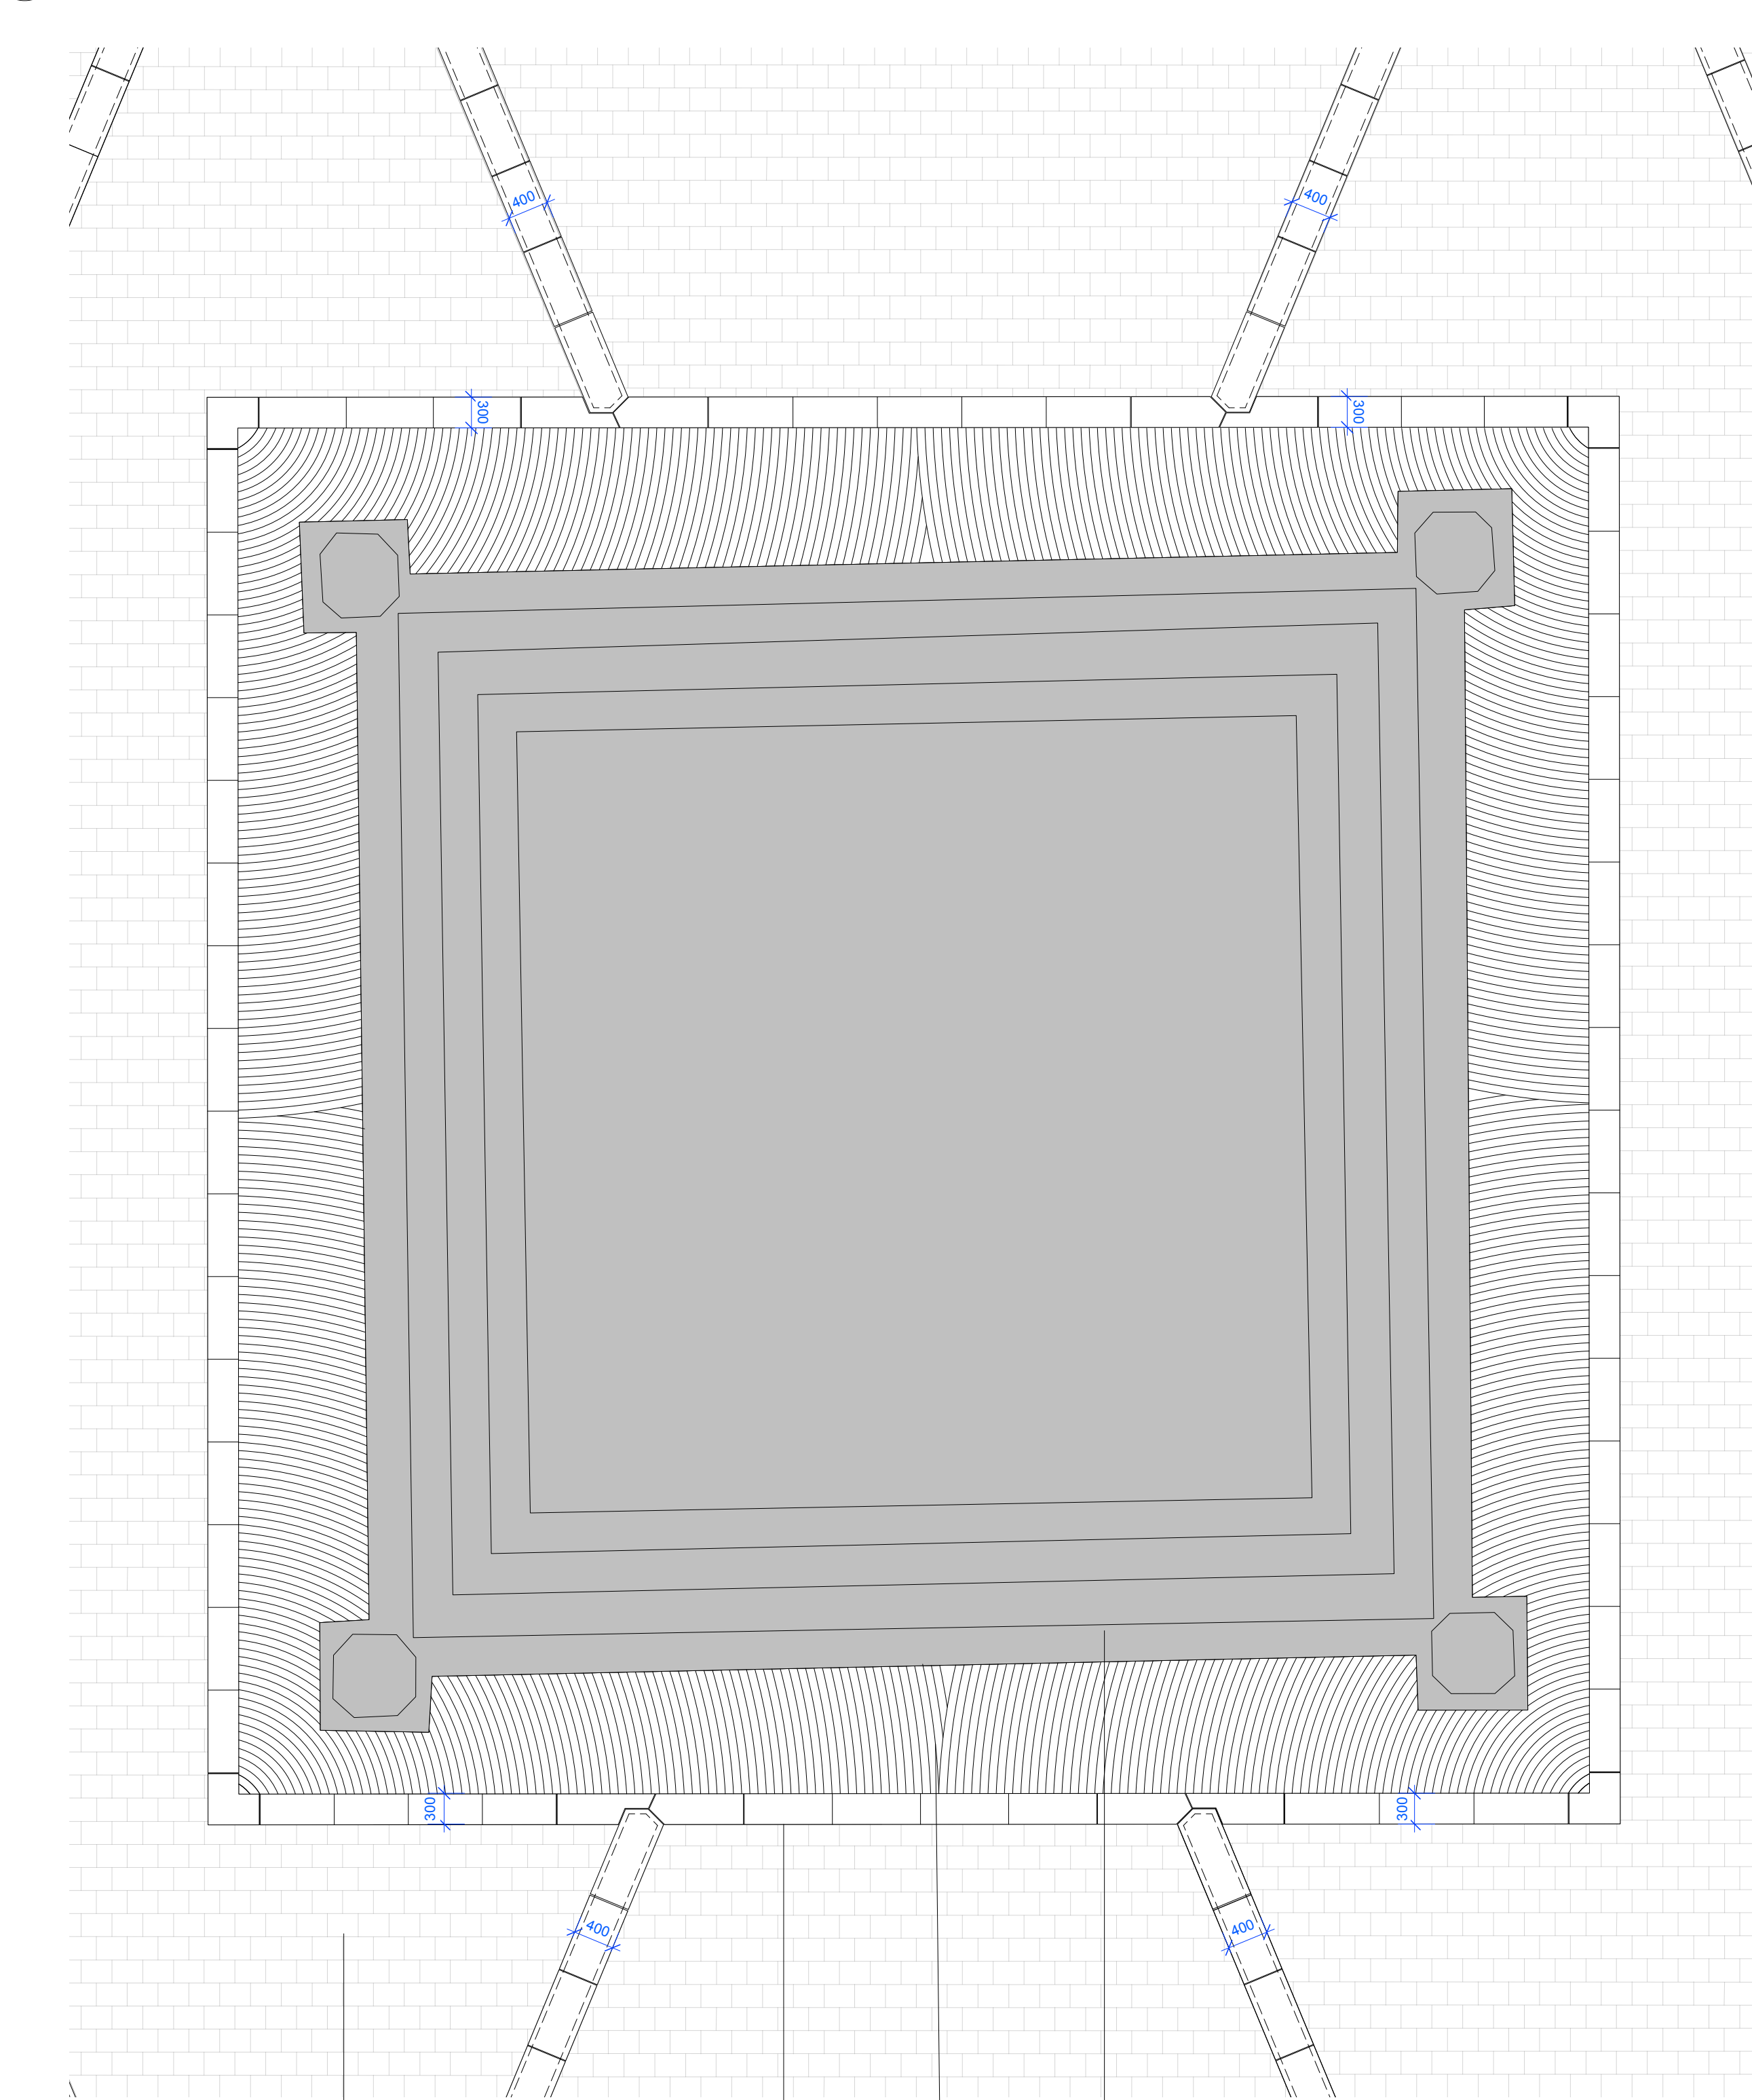

LOCATION PLAN

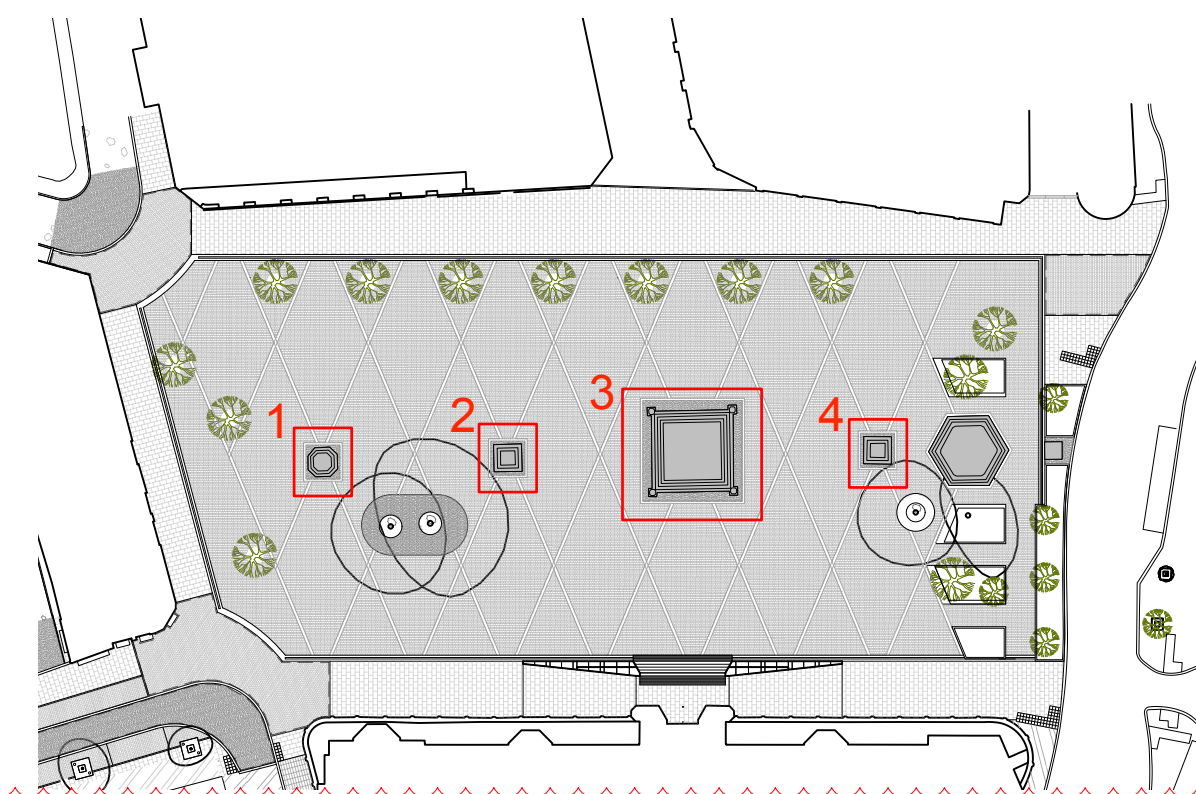

THIS DRAWING IS COPYRIGHT PROTECTED AND MAY NOT BE REPRODUCED IN WHOLE OR PART WITHOUT WRITTEN PERMISSION FROM THE CLIENT.

NOTES:
1. Dimensions are to be as shown.
2. All dimensions are to be in millimetres unless otherwise stated.
3. All dimensions are to be in millimetres unless otherwise stated.
4. All dimensions are to be in millimetres unless otherwise stated.
5. The dimensions of all materials must be checked to ensure they are correct.
6. The drawing must be read with the relevant specifications and standards.
7. Other construction and setting out details apply as indicated.

- 1. Natural Stone Set Paving** - REF S1.2
To clause **Q25/142A**
- 2. Granite Diamond Paving Bands** - REF S2.2
To clause **Q25/142B and 142C**

Main bands: 400mm width x 800mm length (typical size - bespoke lengths of units required as indicated) x 100mm depth

Bands to perimeter of monuments: 300mm width x 800mm length (typical size - bespoke lengths of units required as indicated) x 100mm depth

Special units: Bespoke units at intersections of bands and edge channel. Diamond intersection units to have inlaid bronze castings as indicated (subject to development of final detail). To be securely anchored into stone using threaded rod and epoxy resin.
Bond: Stretcher bond.
Cut units: lengths to be bespoke as indicated, cutting to be minimal and to be agreed with Landscape Architect prior to installation.
- 3. Granite Set Paving to Mounments** - REF S2.4
To Clause **Q25/142D**
- 4. Existing Monuments**

Refer to drawing OTH-PLA-EE-ES-DWG-L-5000
Typical Paving Details in conjunction with this drawing.

Revision Notes:

1.	Construction Issue
----	--------------------

Revision	Date	Description	Drawn	Apprvd.
C01	01/04/21	Construction Issue	SR	MS/KR
05	26/02/21	Stage 4 Issue (Re-Coordination)	SR	MS/KR
04	14/11/19	Refer to revision notes	SR	MS/KR
03	11/10/19	Stage 4 Issue	SR	MS/KR
02	06/09/19	Planning Issue	SR	MS/KR
01	26/07/19	Stage 4 Issue	AD	MS/KR

Planit I.E. Limited
E: info@planit-ie.com W: planit-ie.com
MANCHESTER
2 Back Grafton St., Altrincham, WA14 1DY
T: 0161 928 9281
LONDON
Unit 6 Waterside, 44-48 Wharf Road, London, N1 7UX
T: 0207 253 9678
LIVERPOOL
No. 8 Princes Parade, Princes Dock, Liverpool, L3 1DL
T: 0151 705 6746

Client Manchester City Council

Project Our Town Hall

Drg Title Monuments Paving Interface Details

Created on 26.07.19 Created by AD Approved by MS/KR

Scale As shown Size A1 Workstage Stage 5

Drg No. OTH-PLA-EE-ES-DWG-L-5009 Suitability S4 Revision C01