


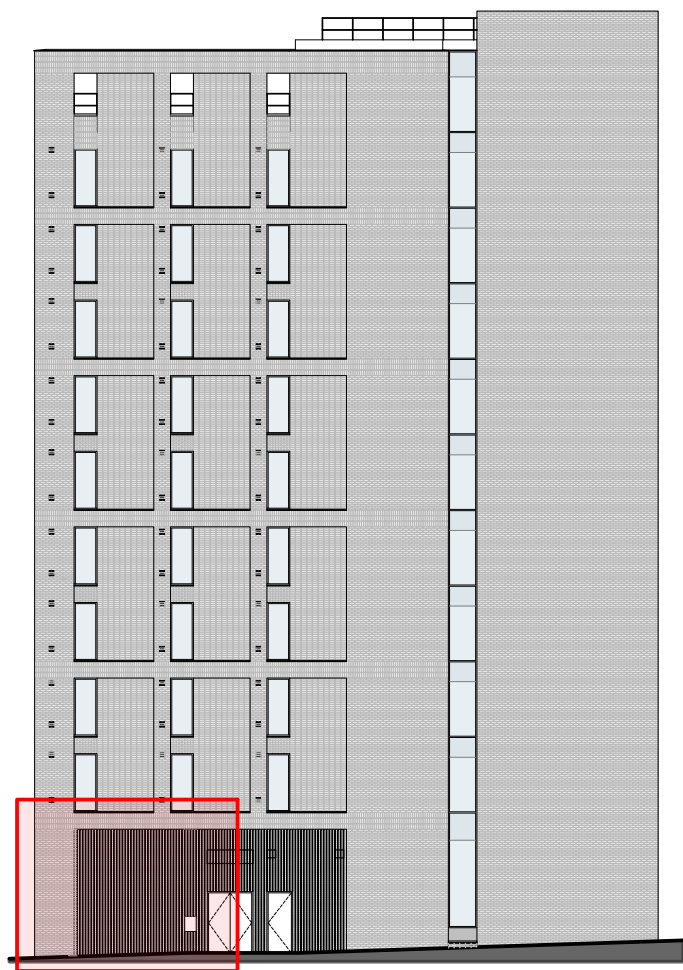

LUDGATE STREET ELEVATION

- 01

STACK-BONDED, SOLDIER COURSE, RED BRICKWORK WITH VARIATION OF TONE AND FLUSH BRUSHED MORTAR JOINTS
- 02

FLEMISH-BONDED, RED BRICKWORK WITH VARIATION OF TONE AND FLUSH BRUSHED MORTAR JOINTS WITH 10MM PROJECTING HEADS
- 03

STRETCHER-BONDED, RED BRICKWORK WITH VARIATION OF TONE AND FLUSH BRUSHED MORTAR JOINTS
- 04

STACK-BONDED, RED BRICKWORK RECESS WITH VARIATION OF TONE AND FLUSH BRUSHED MORTAR JOINTS
- 05

'SAWTOOTH', STRETCHER-BONDED, GREY GLAZED BRICKWORK RECESSED SPANDREL PANELS WITH VARIATION OF TONE AND FLUSH BRUSHED MORTAR JOINTS
- 06

STACK-BONDED, SOLDIER COURSE RED BRICKWORK RECESSED SPANDREL PANELS WITH VARIATION OF TONE AND FLUSH BRUSHED MORTAR JOINTS
- 07

PARTIALLY REFLECTIVE METAL CLADDING WITH SECRET FININGS AND STAGGERED PANELING
- 08

PPC RAL 7016 ALUMINIUM WINDOWS, FRAME THICKNESS NOM. 50-52MM
- 09

PPC RAL 7016 ALUMINIUM CURTAIN WALLING SYSTEM, TYPICAL NOM. 50-52MM
- 10

ANGLED GLAZING
- 11

PPC METAL FASCIA TO MATCH METAL CLADDING
- 12

FLUSH BRUSHED CHAMFERED BRICK FRAME
- 13

PPC METAL SOFFIT
- 14

DOWNLIGHTS WITHIN SOFFIT
- 15

PPC RAL 7016 PRESSED METAL COPING
- 16

PPC RAL 7016 PRESSED METAL SILL FABRICATED AS A SINGLE PIECE
- 17

PPC VERTICAL LOUVRES OR METAL CLADDING PANELS WITH METAL FINES TO MATCH ZINC CLADDING
- 18

PPC LOUVRES
- 19

SOLDIER COURSE BRICKWORK
- 20

CIRCULAR, EXPOSED ARCHITECTURAL QUALITY POLISHED CONCRETE COLUMNS
- 21

PPC RAL 7016 METAL UPSTAND
- 22


YORKSTONE PAVING
- 23

BRICK WINDOW REVEAL
- 24


PAINTED METAL BALUSTRADE

DRAWN	REVISION	DATE	VER
APALLISON PIKEARCHITECTS & DESIGNERS 7 Buxton Road West, Disley, Stockport, Cheshire, SK12 2AE. Website: www.allisonpike.comTelephone: 01663 763000Facsimile: 01663 766772Email: studio@allisonpike.com © Allison Pike Partnership Limited.			
PROJECT PREMIER INN ROCHDALE ROAD 25 ROCHDALE ROAD MANCHESTER, M4 4HT			
TITLE PROPOSED TYPICAL BAY STUDY 03 LUDGATE STREET ELEVATION BASE			
SCALE 1:25 @ A1			
DRAWING No L017-APA-23-01.GF-D-A-900011	REVISION		


PLANNING ISSUE

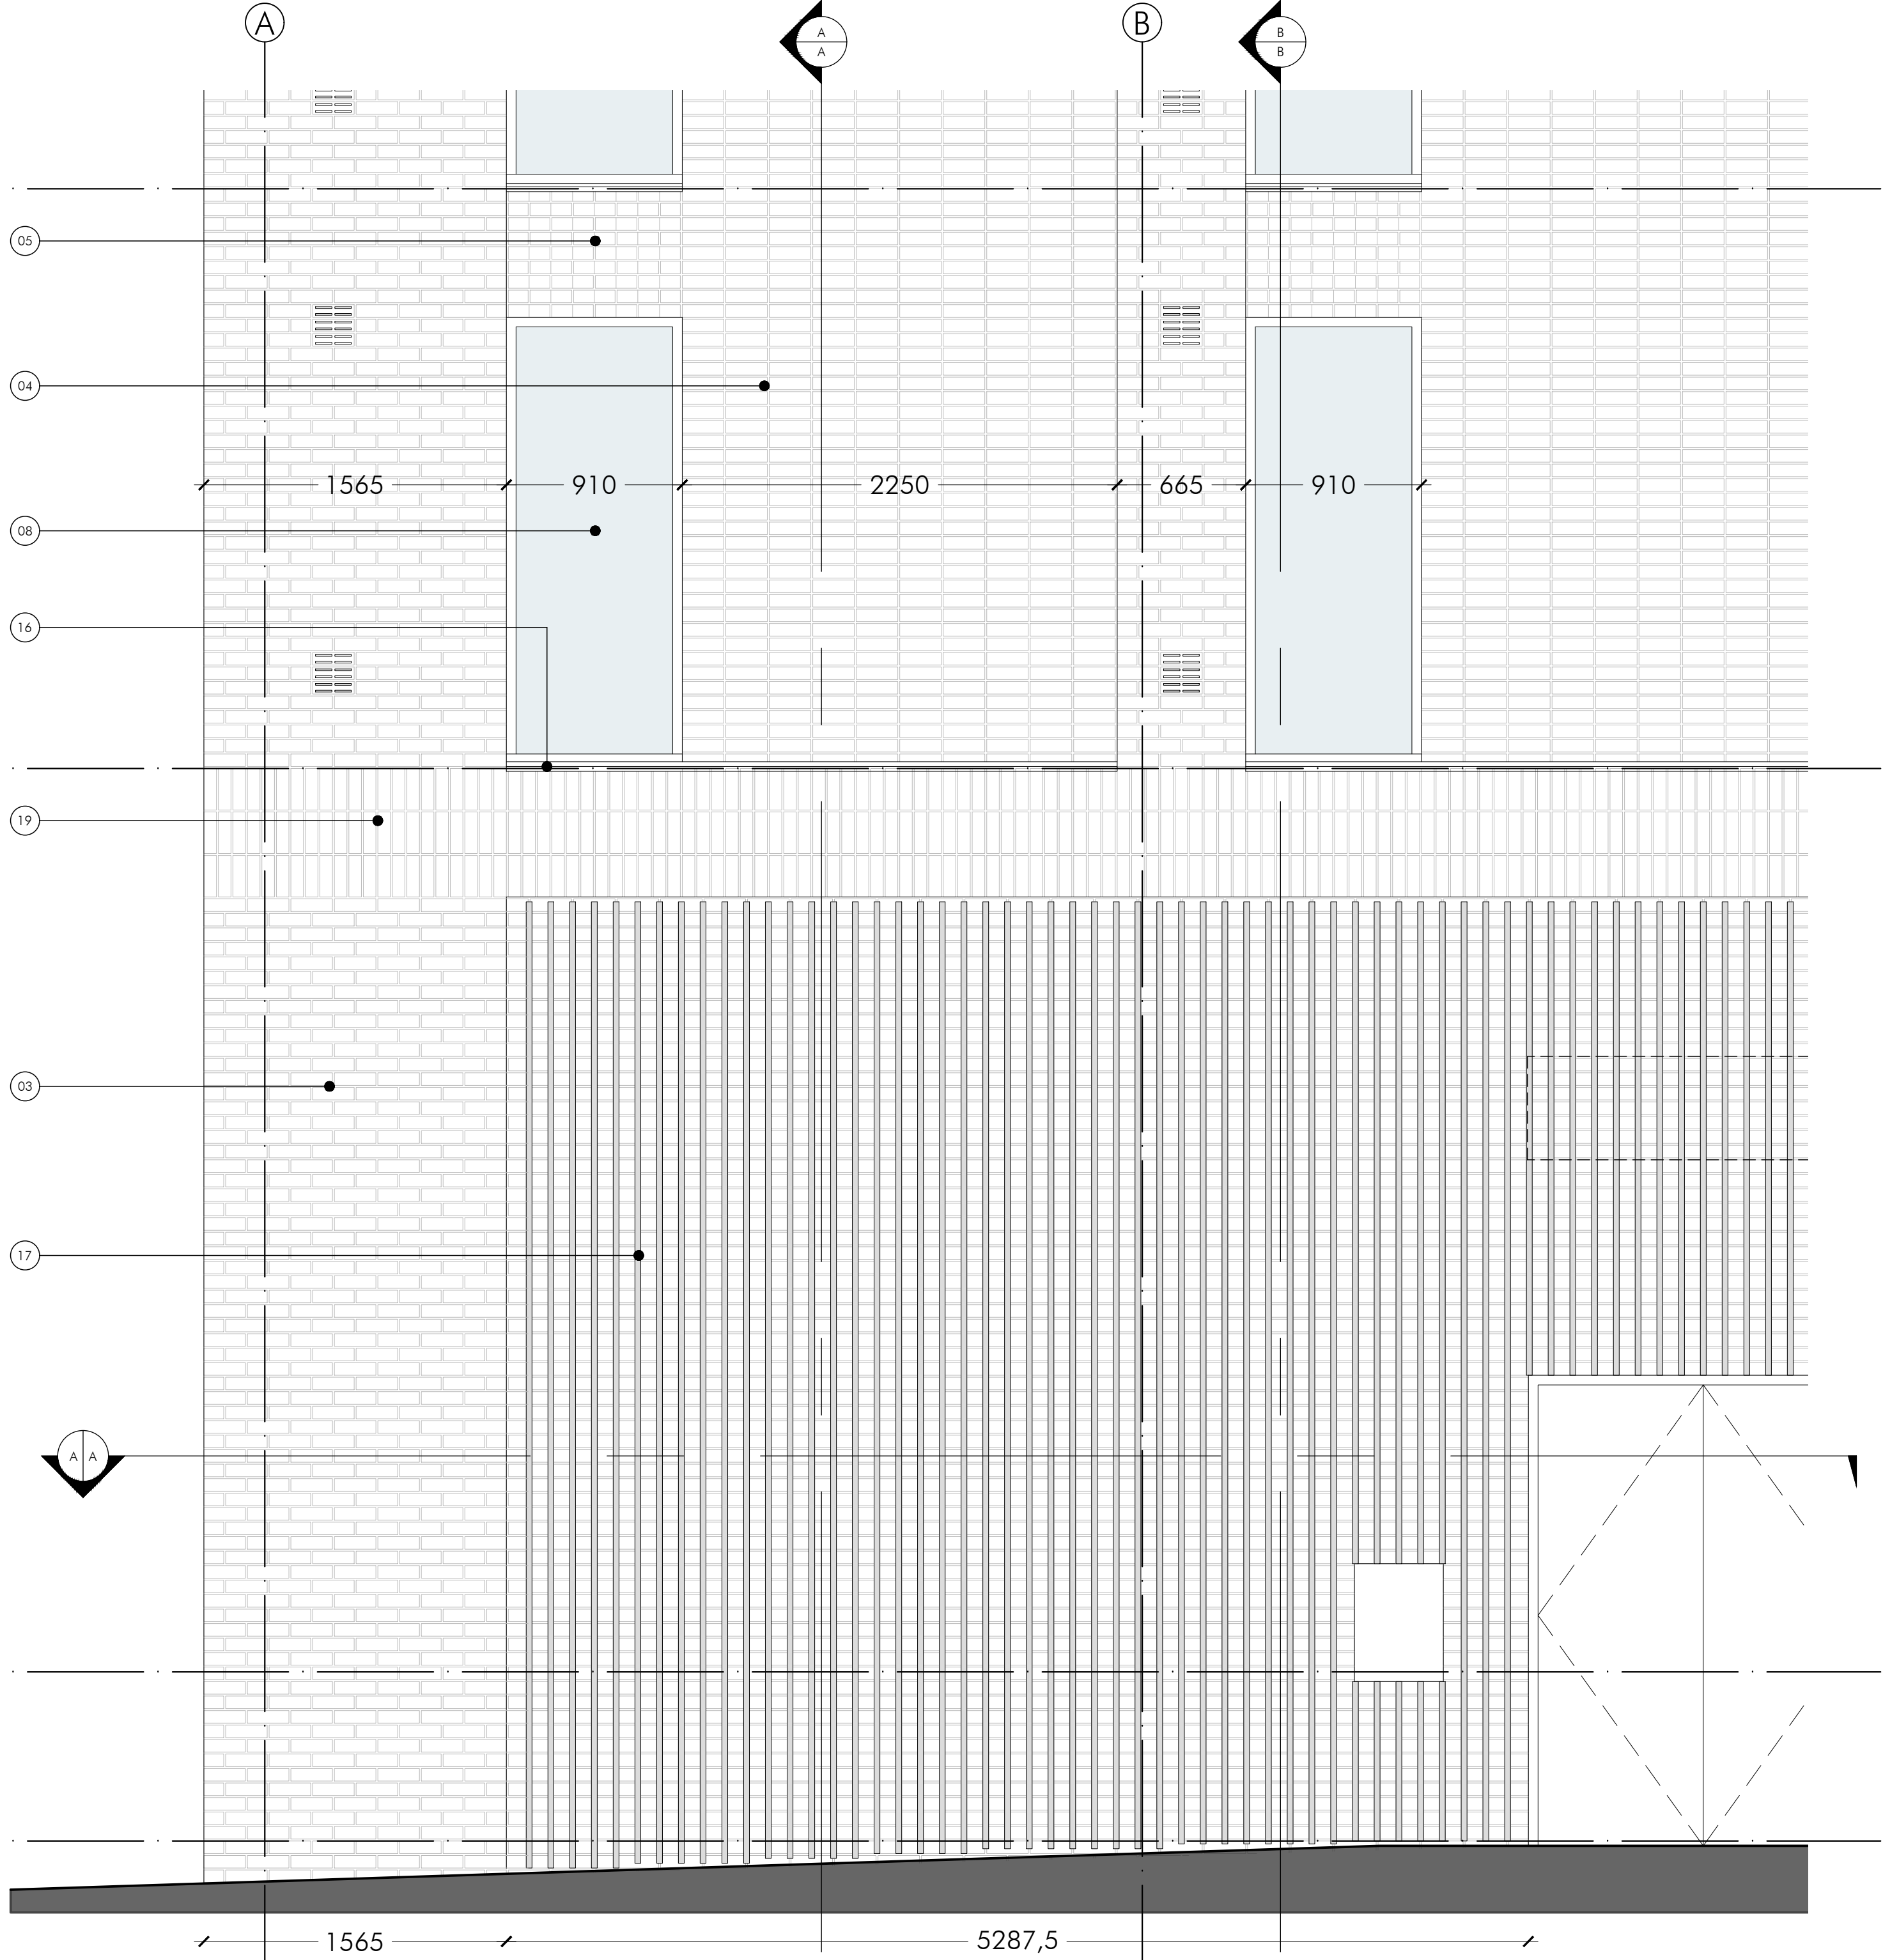

DETAIL ELEVATION
LUDGATE STREET - BASE

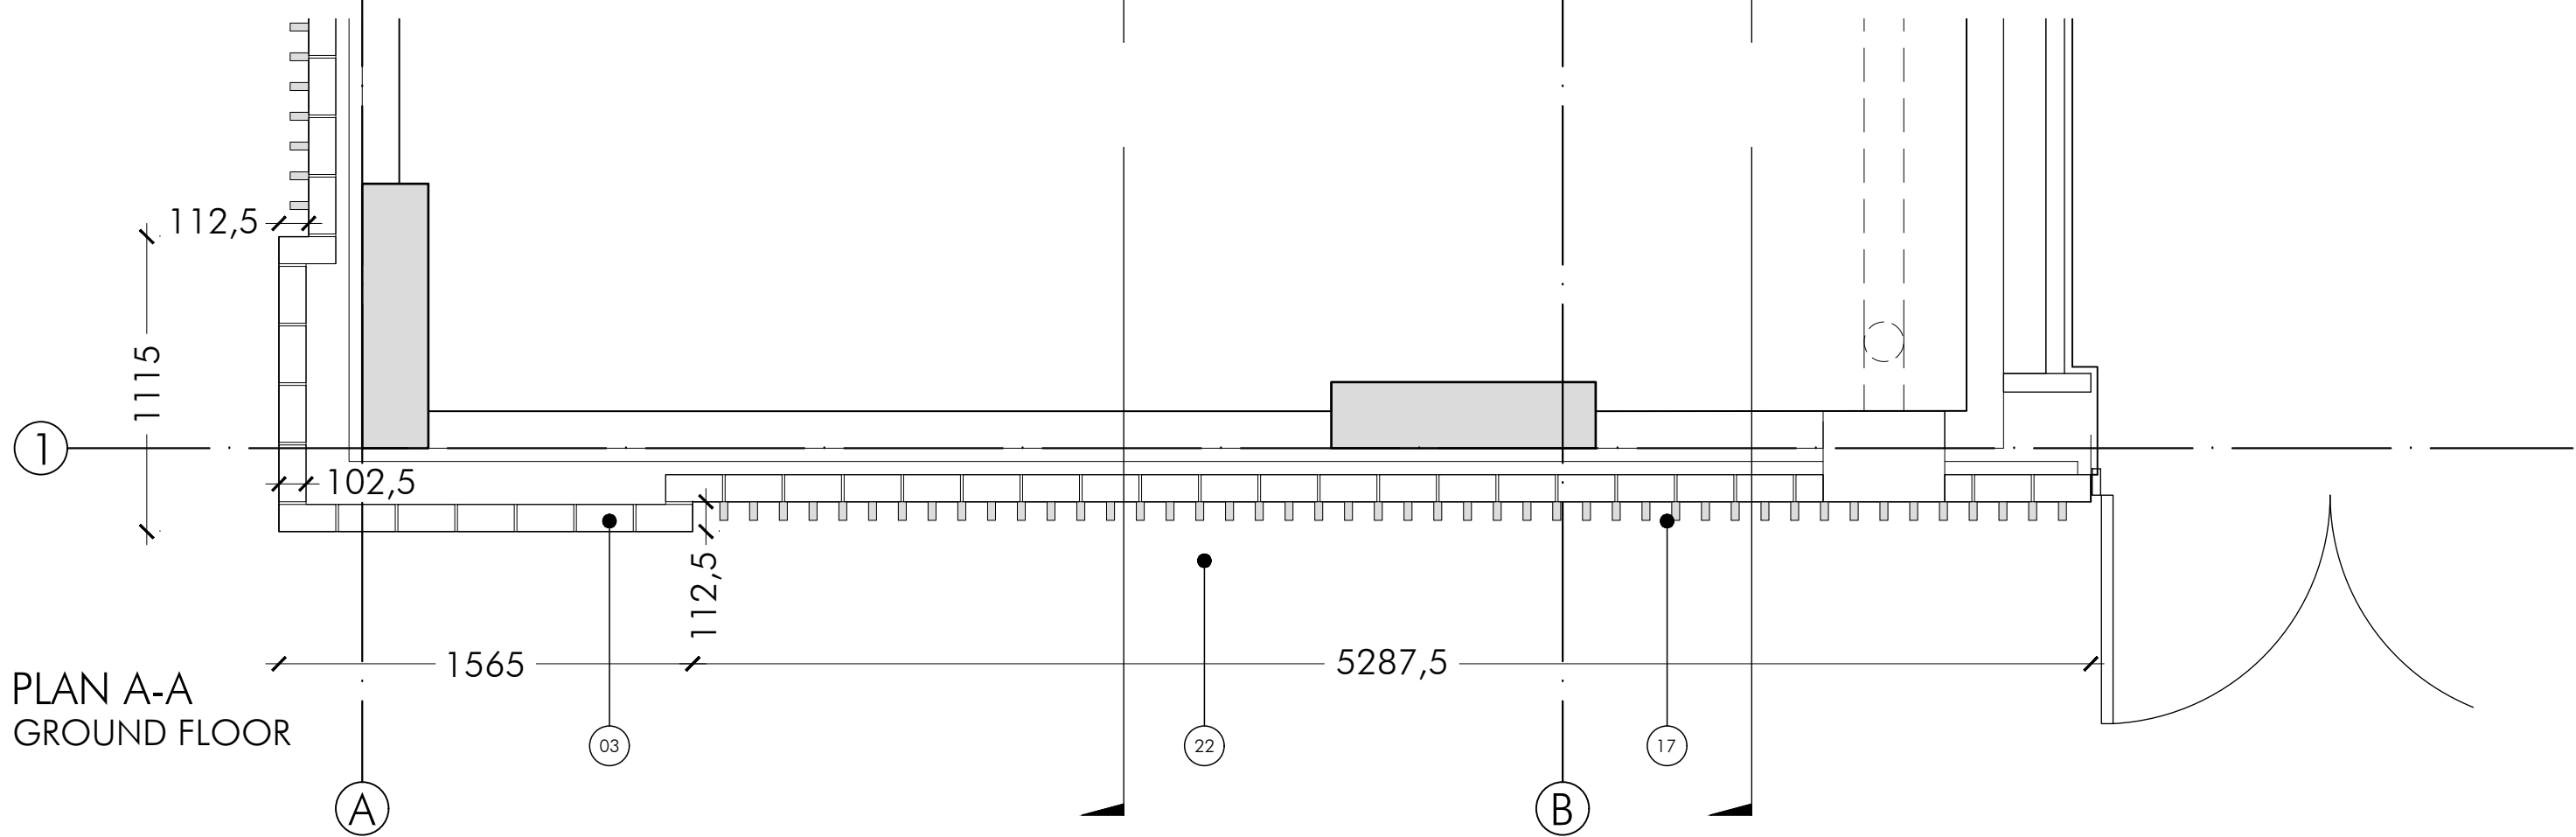


PLAN A-A
GROUND FLOOR

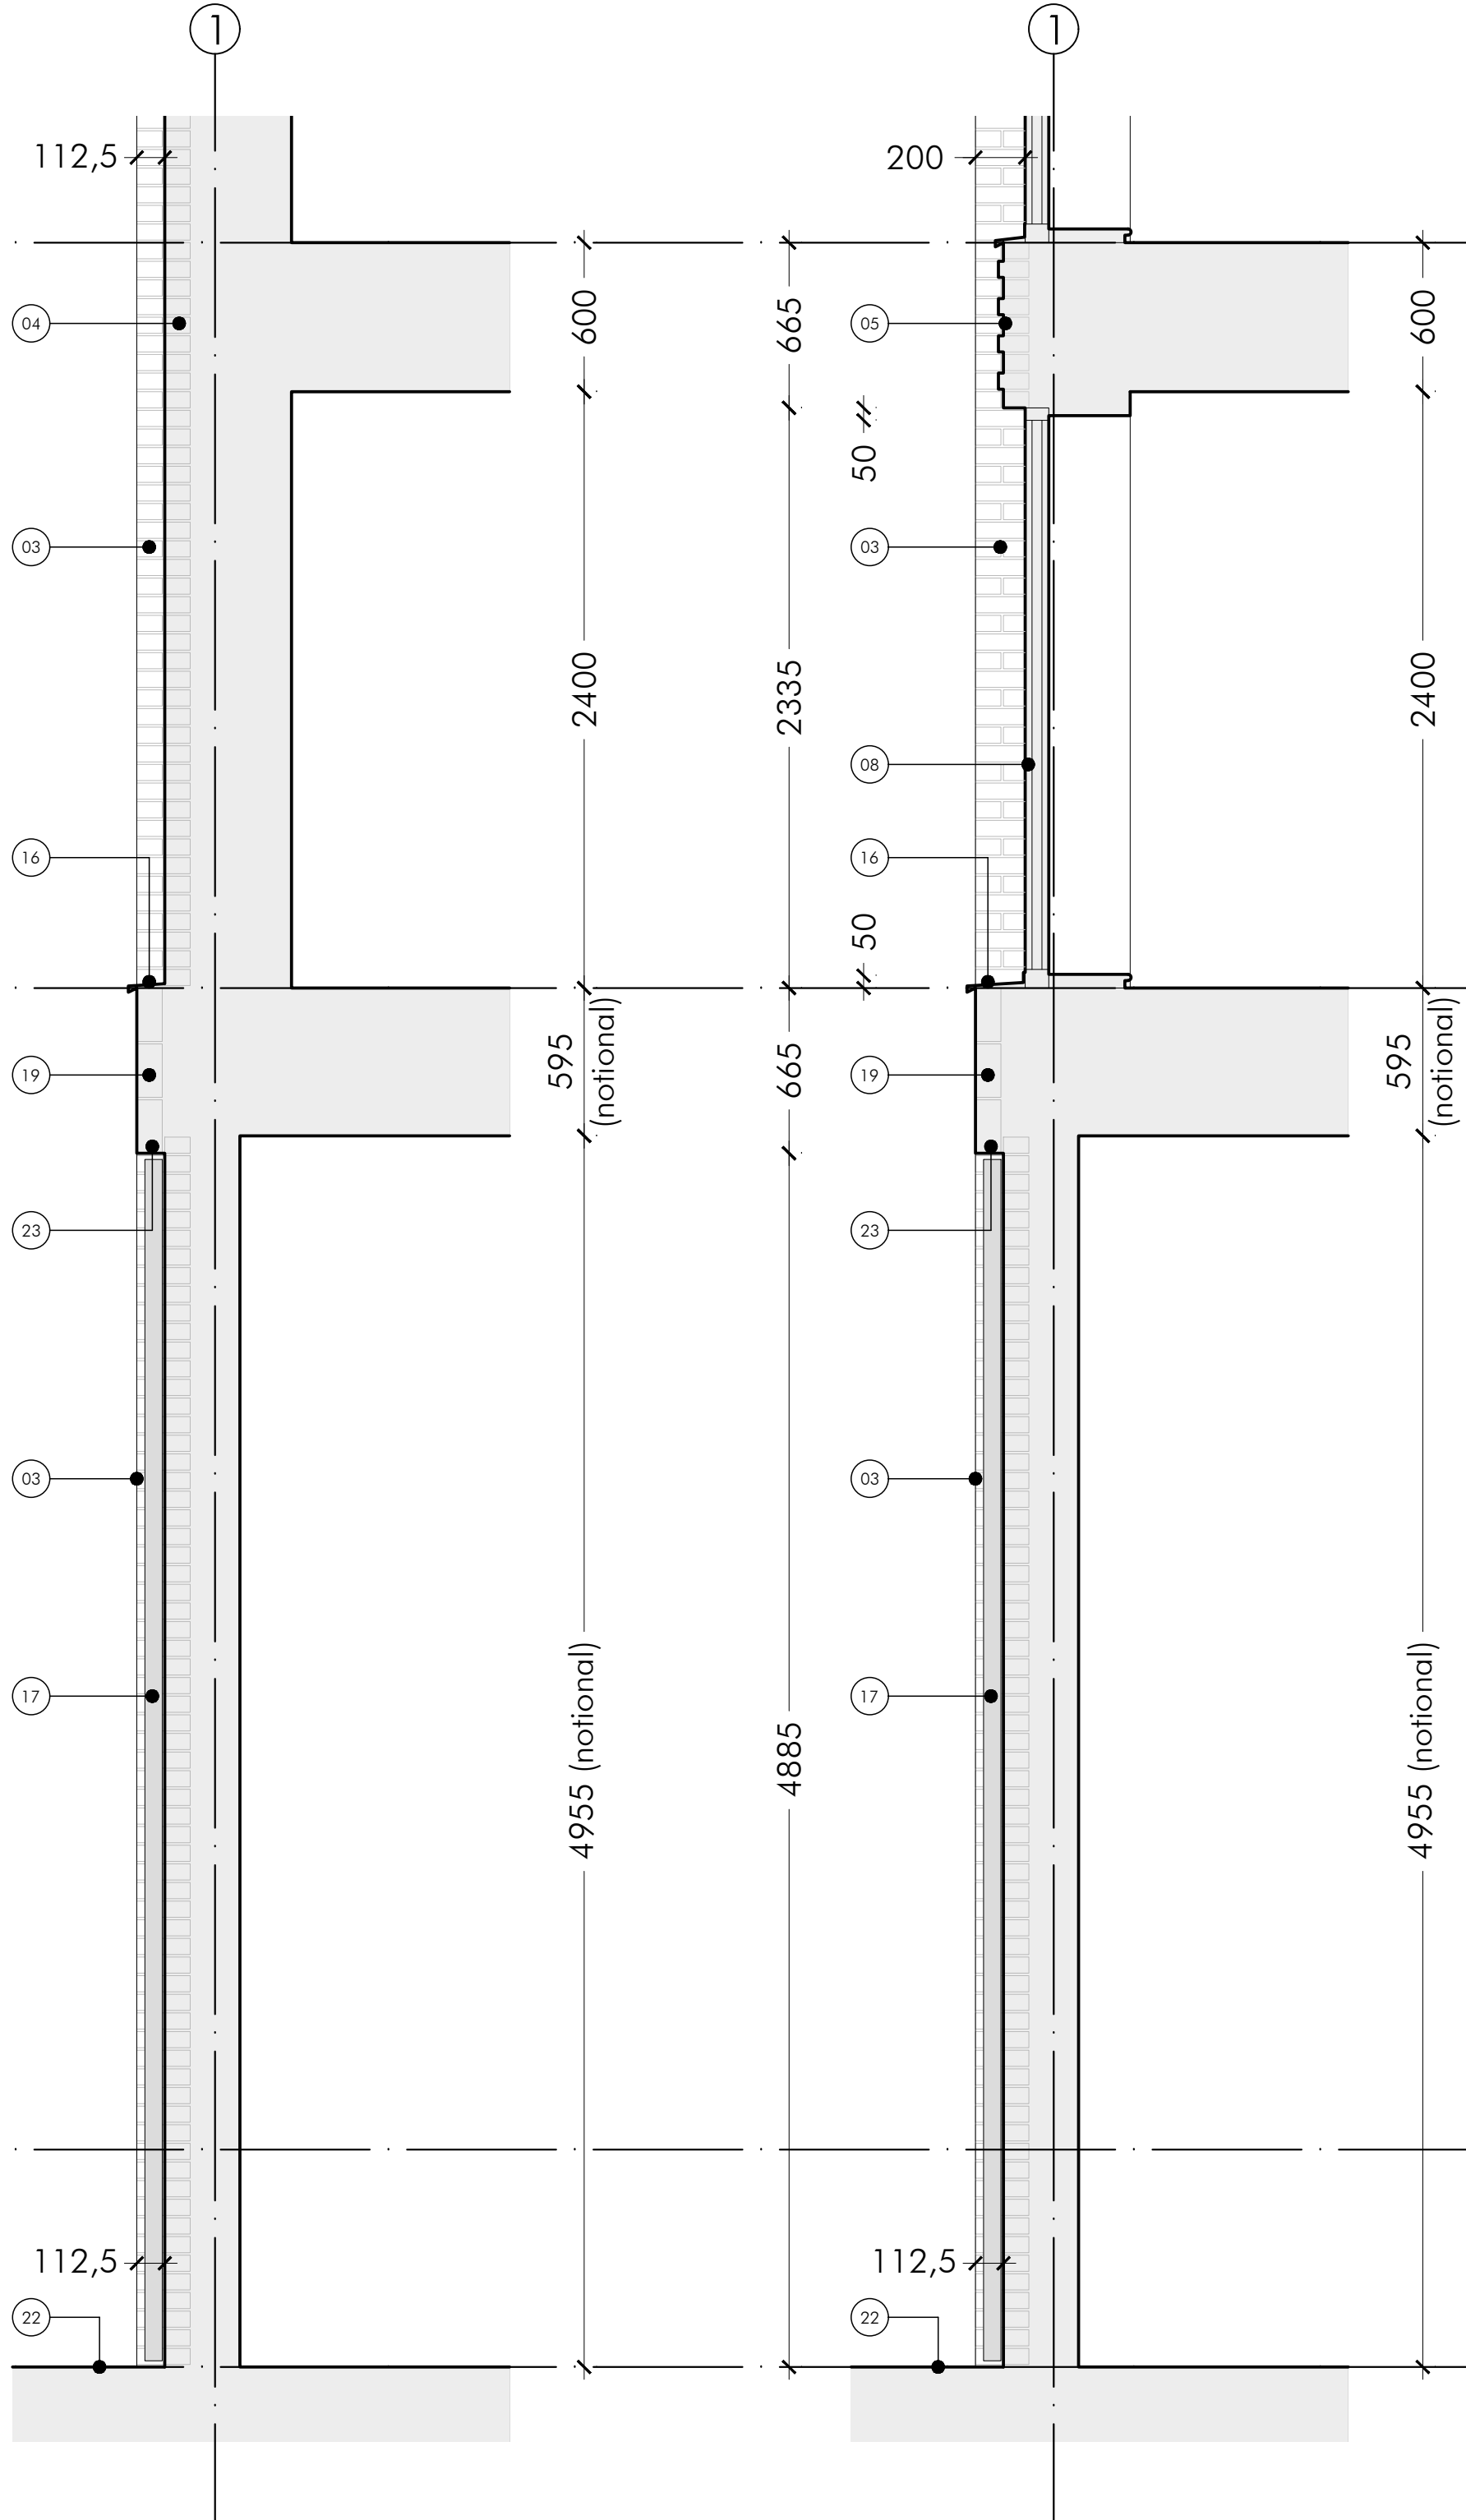

SECTION A-A
THROUGH BRICKWORK AND LOUVRES

SECTION B-B
THROUGH WINDOW
OPENINGS AND LOUVRES

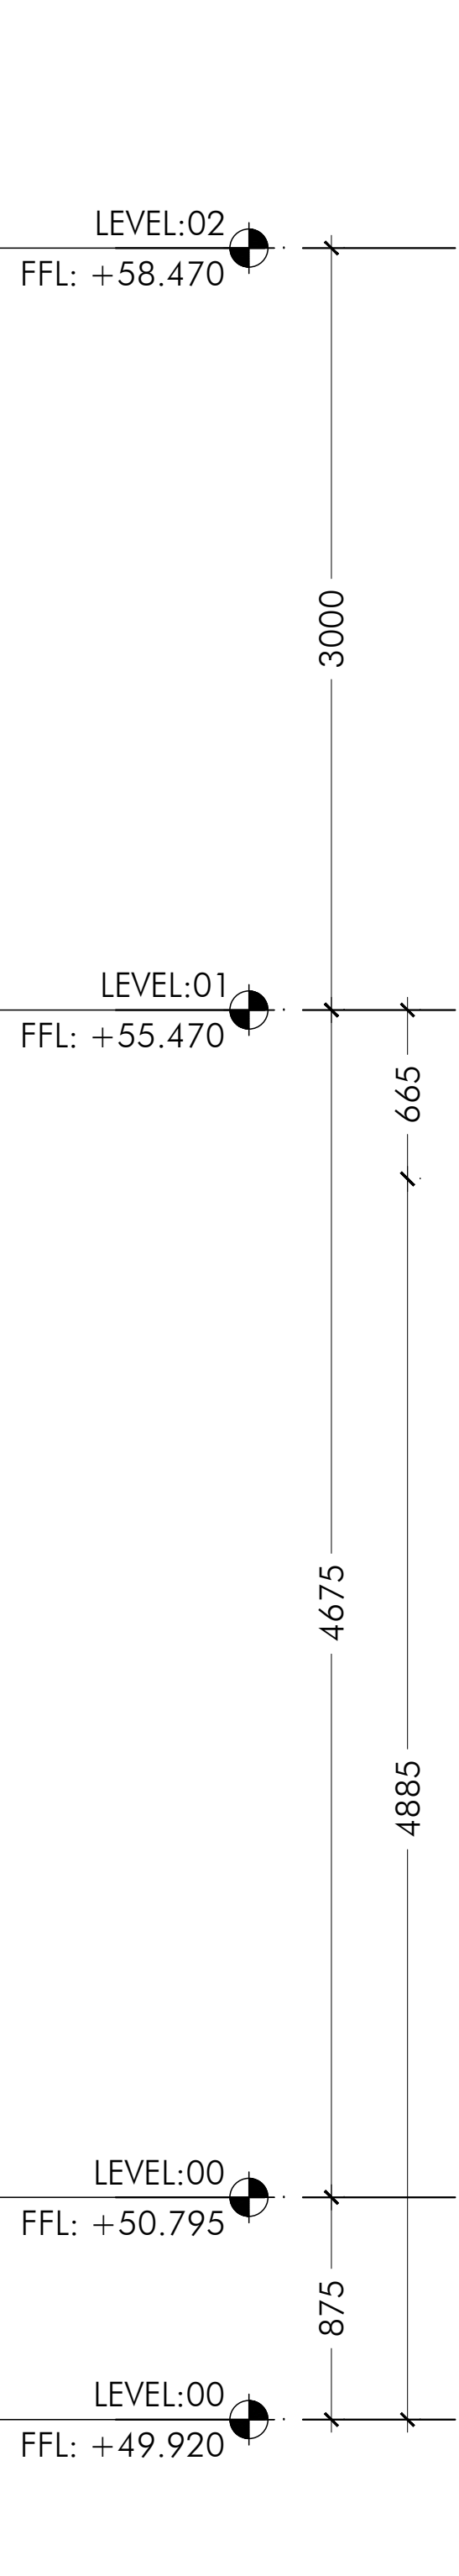

SECTION A-A
THROUGH BRICKWORK AND LOUVRES