

Buddhist Meditation Centre; Manchester,

proposals, Oct. 24 dwg^{no} 8094.2.10c

rev. Jan '25
rev. Feb '25
rev. Apr. '25

**GRAHAM
HOLLAND
ASSOCIATES**


Architects & Historic Buildings Consultants

Winnington Hall, Cheshire, CW8 4DU
tel: 01606 509920,

m: 07885 224256

Plas Draw, Ruthin, Denbighshire LL15 1RT
tel: 01824 704709

email: info@grahamhollandassociates.co.uk

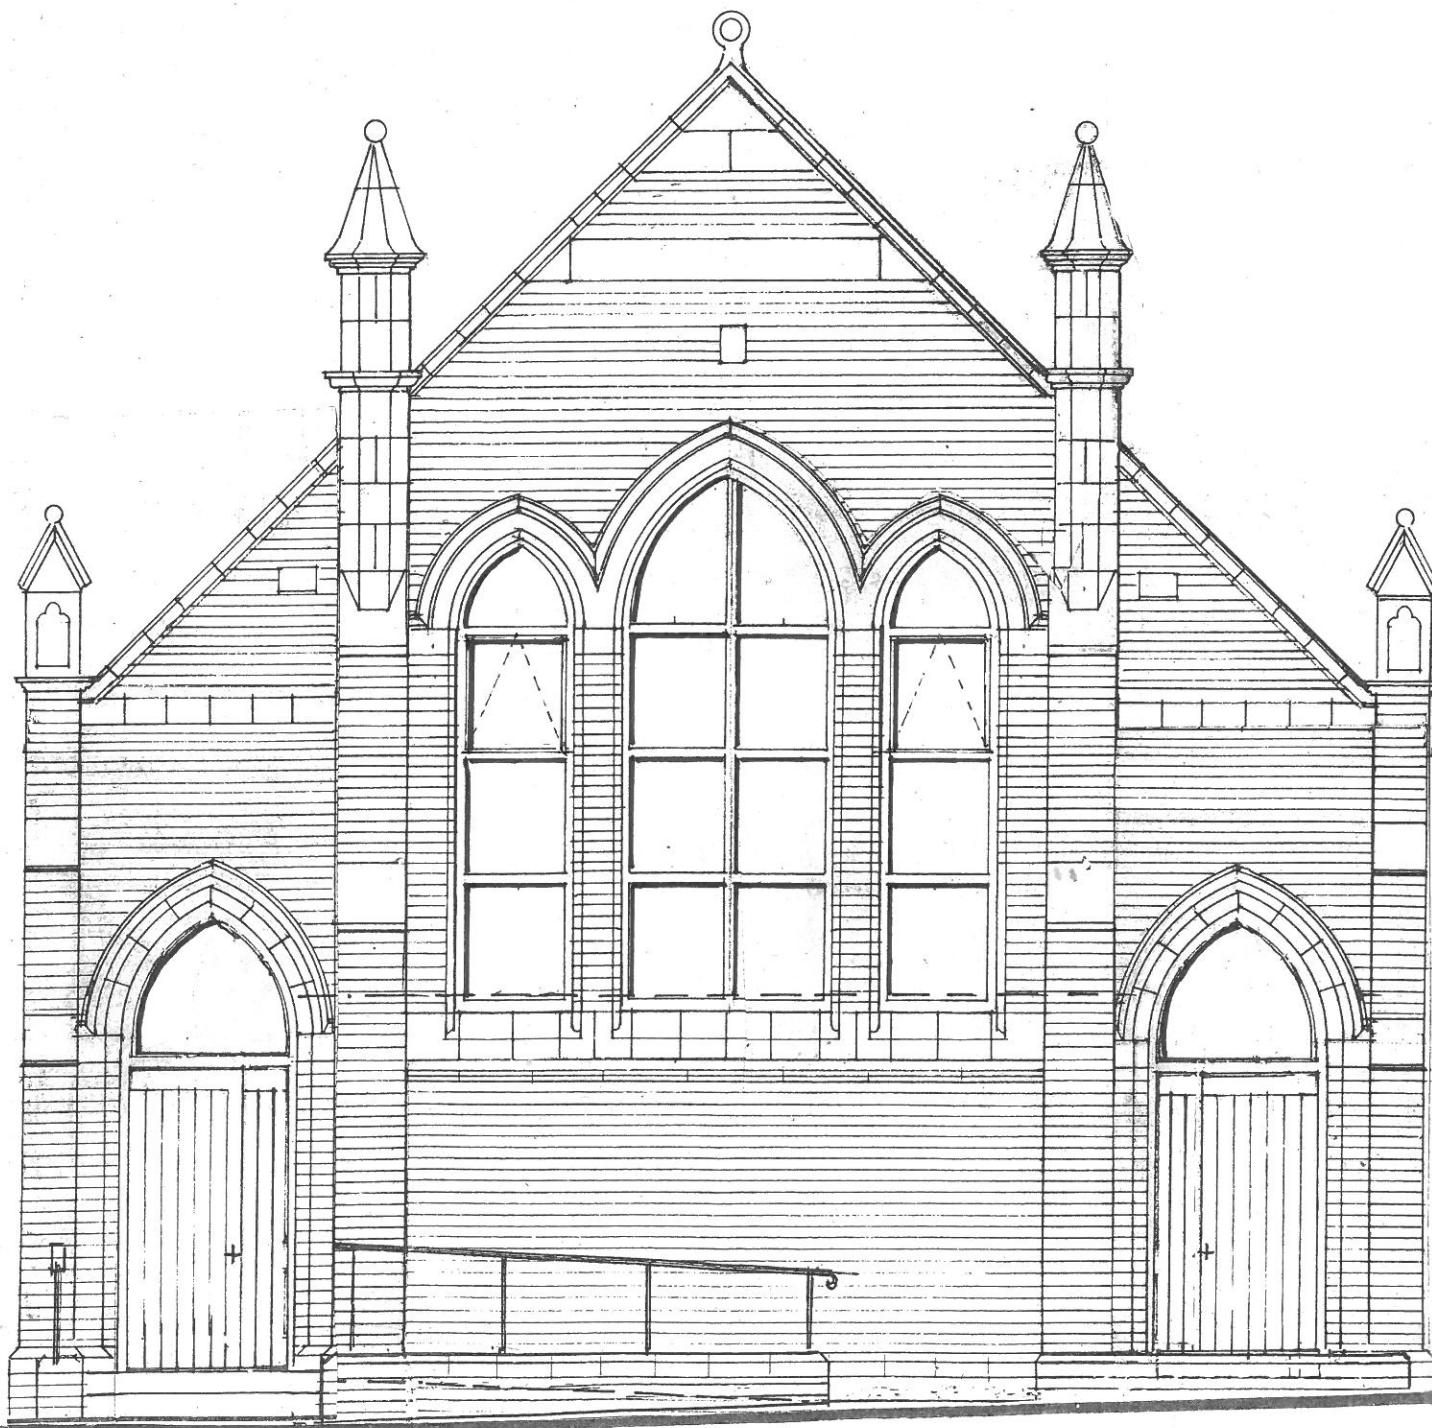

extended entrance platform
steps & handrail

cast-stone coping to
brick parapet wall

north elevation 1:50 @ A3

check all details & dimensions on site