



FIXING DETAIL

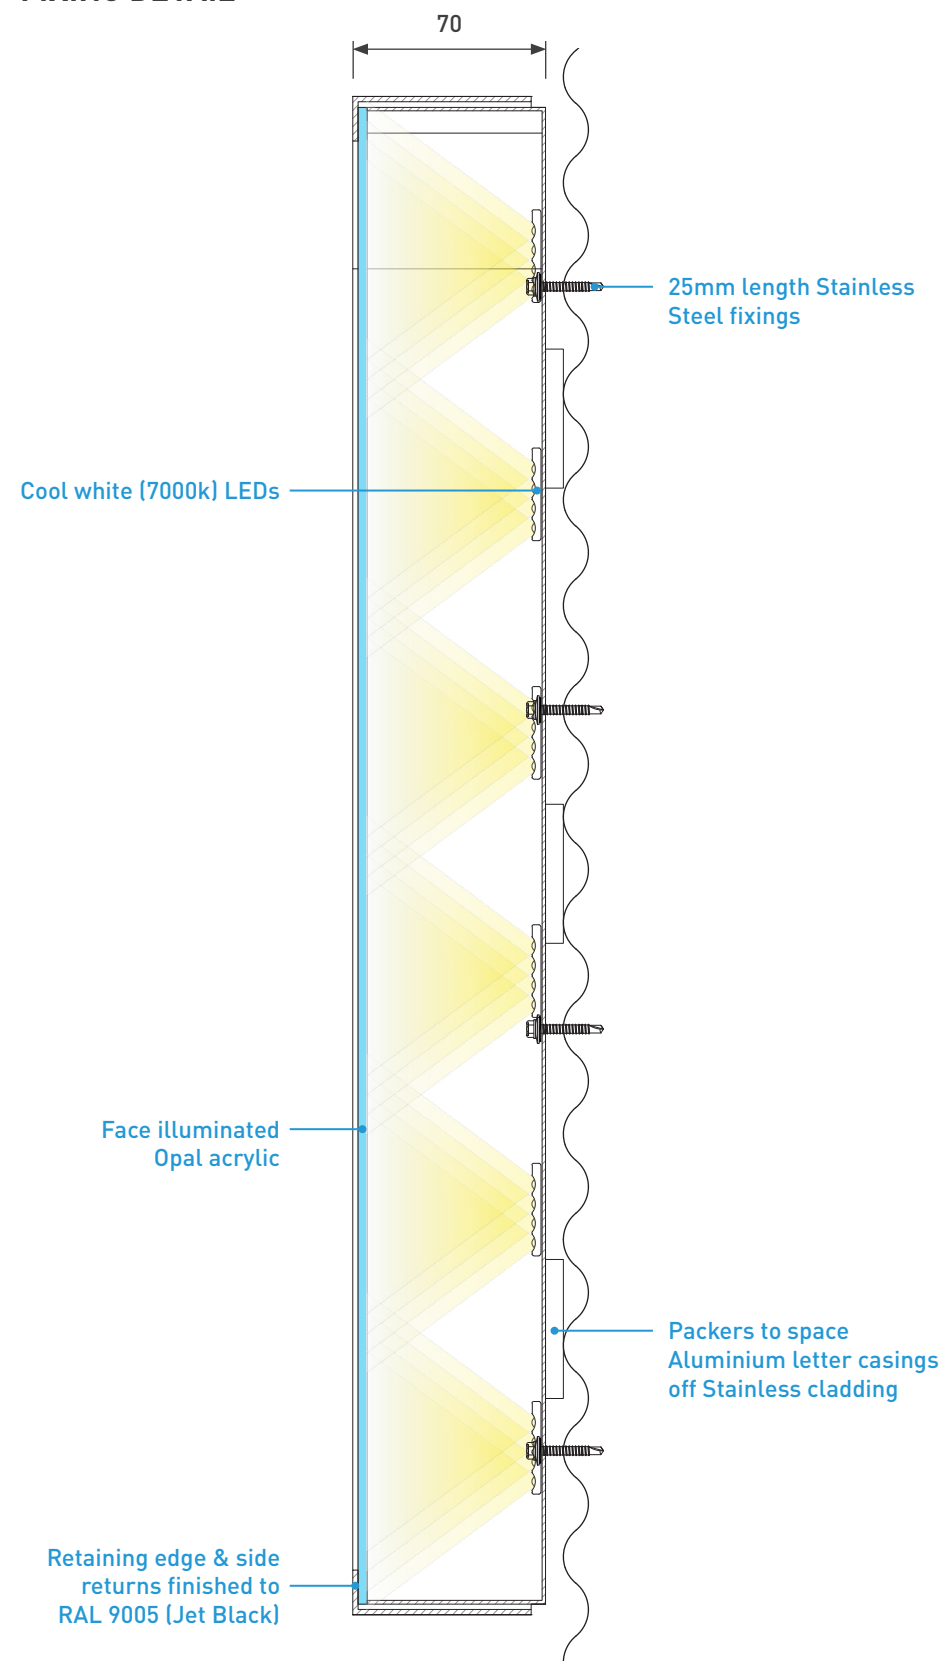

SIGN CONCEPT



TYPICAL NIGHT TIME ILLUMINATION

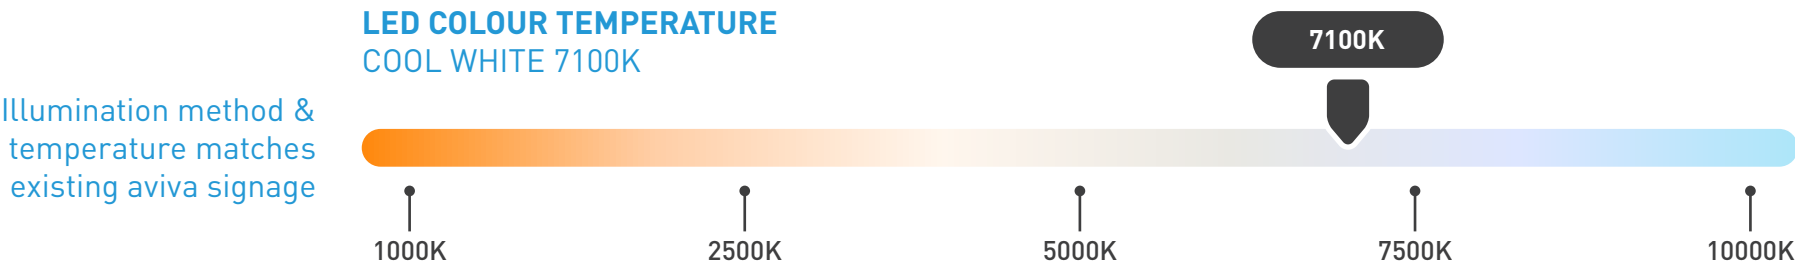

Notes:

Colour References:

- RAL 9005 (Jet Black)
- 050 Opal Acrylic

PLANNING APPLICATION

Document No:

AVI-12809-ASC-000005

Revision:

P01

Start Date: 28/05/2025

Rev. Date: 28/05/2025

Drawn By: IC

Checked By: DMcC

Client:

Factory International

Project:

Aviva Studios

