




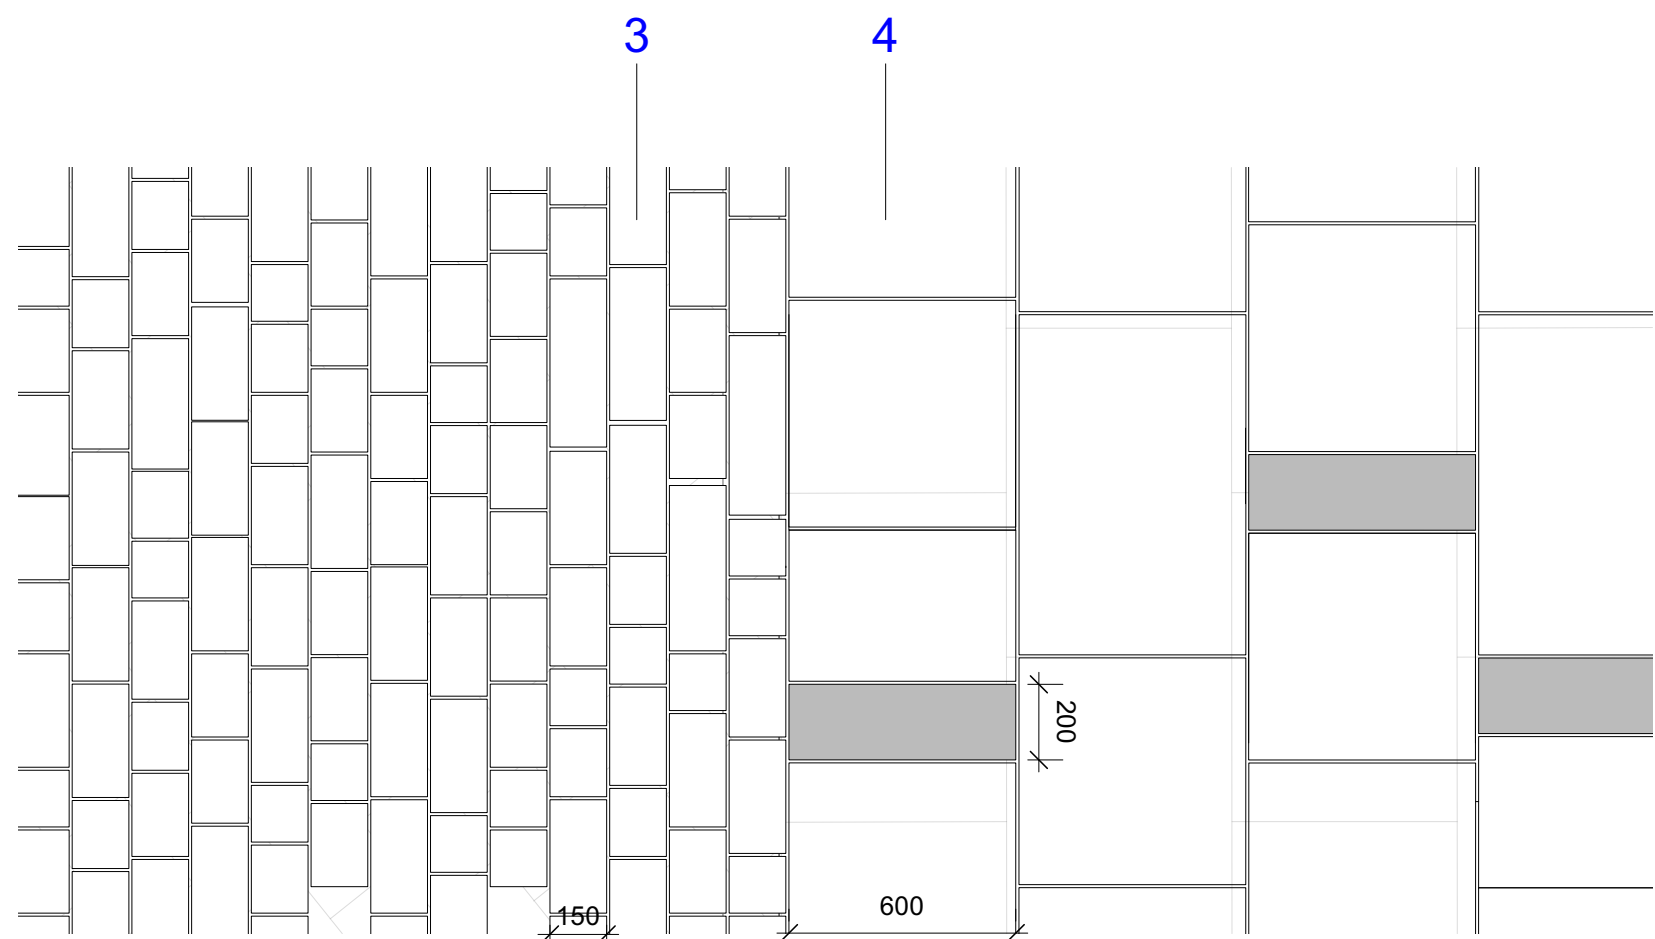


1 Interface Detail: Yorkstone Slab & Sett Paving
Scale: 1:20

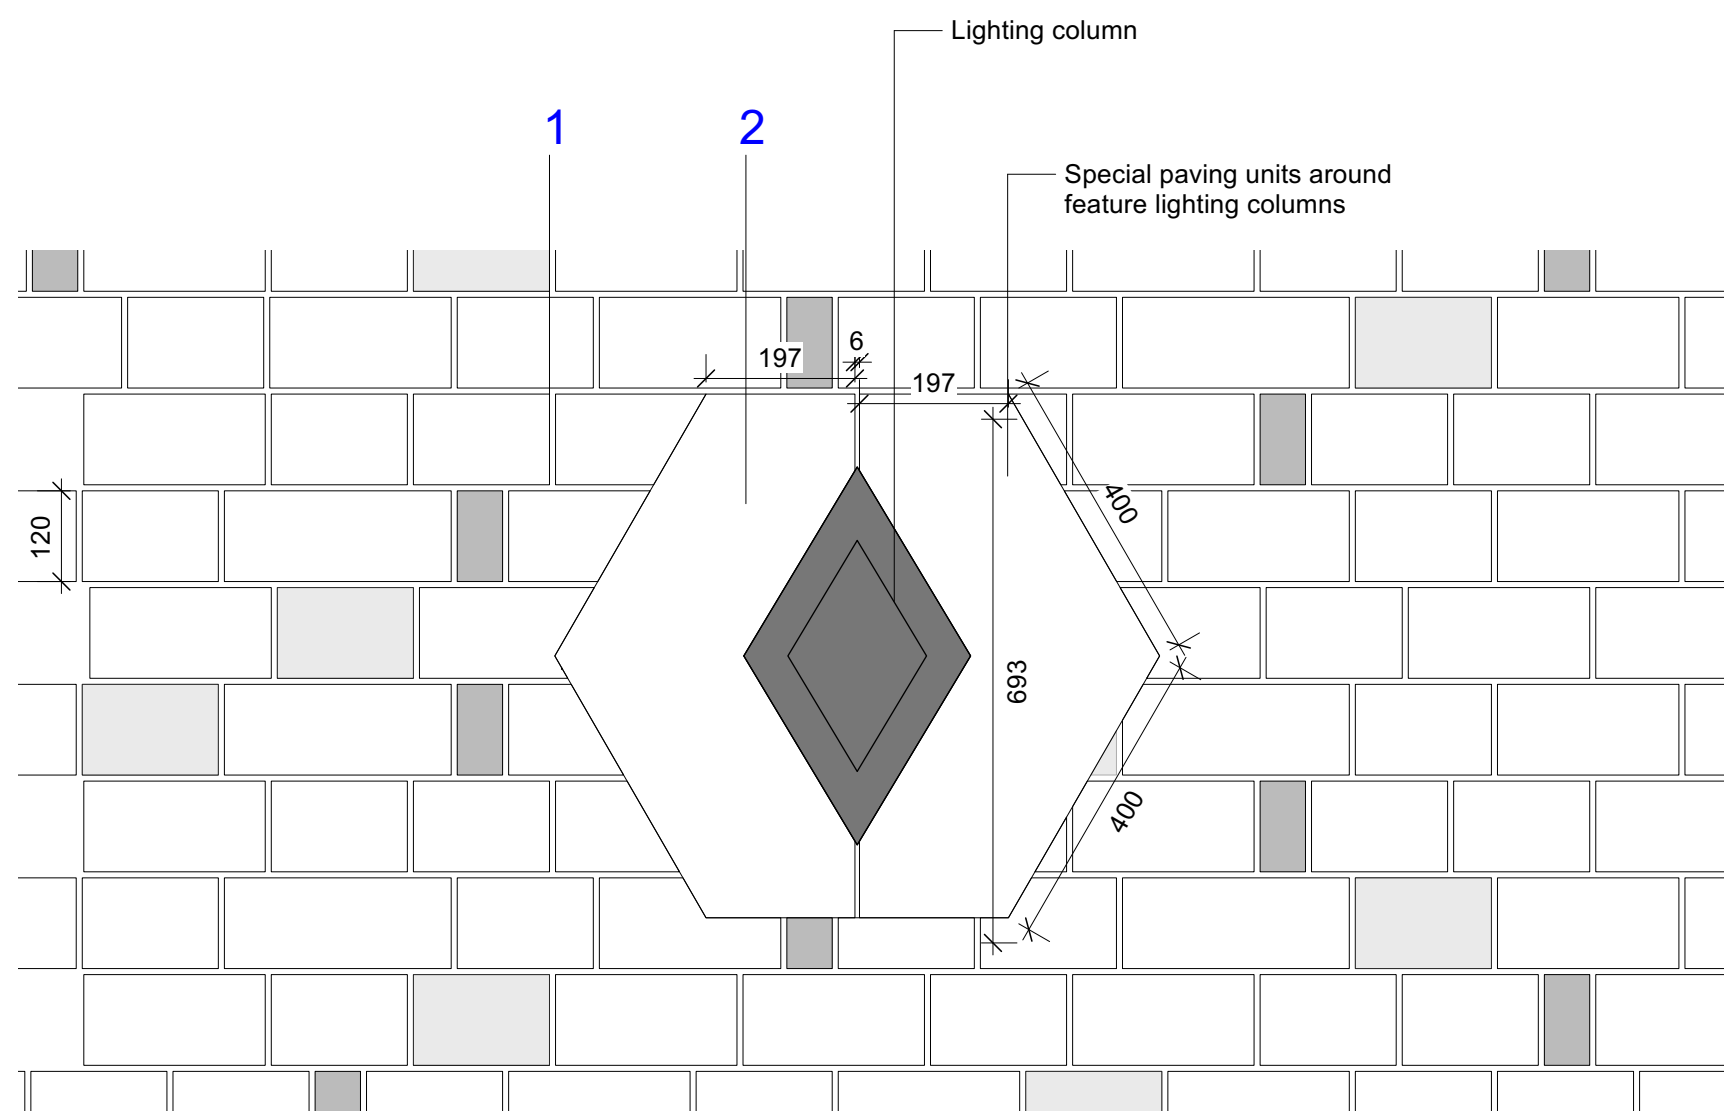


2 Interface Detail: Lighting Columns
Scale: 1:10

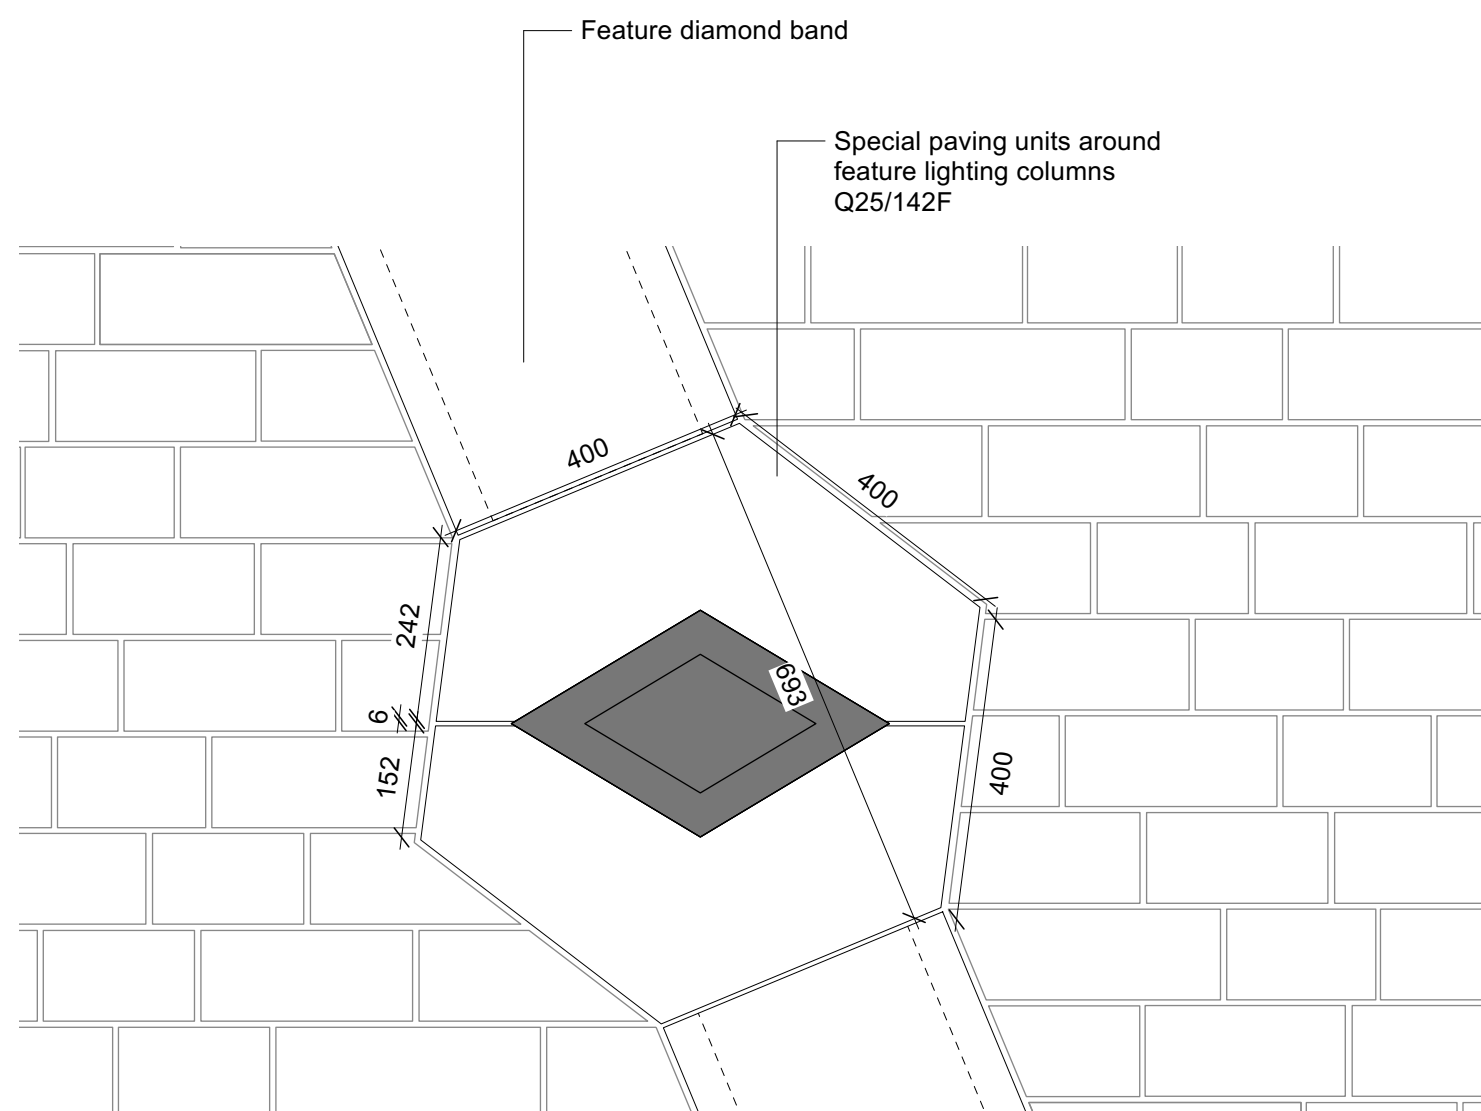


3 Interface Detail: Lighting Columns & Diamond Band
Scale: 1:10

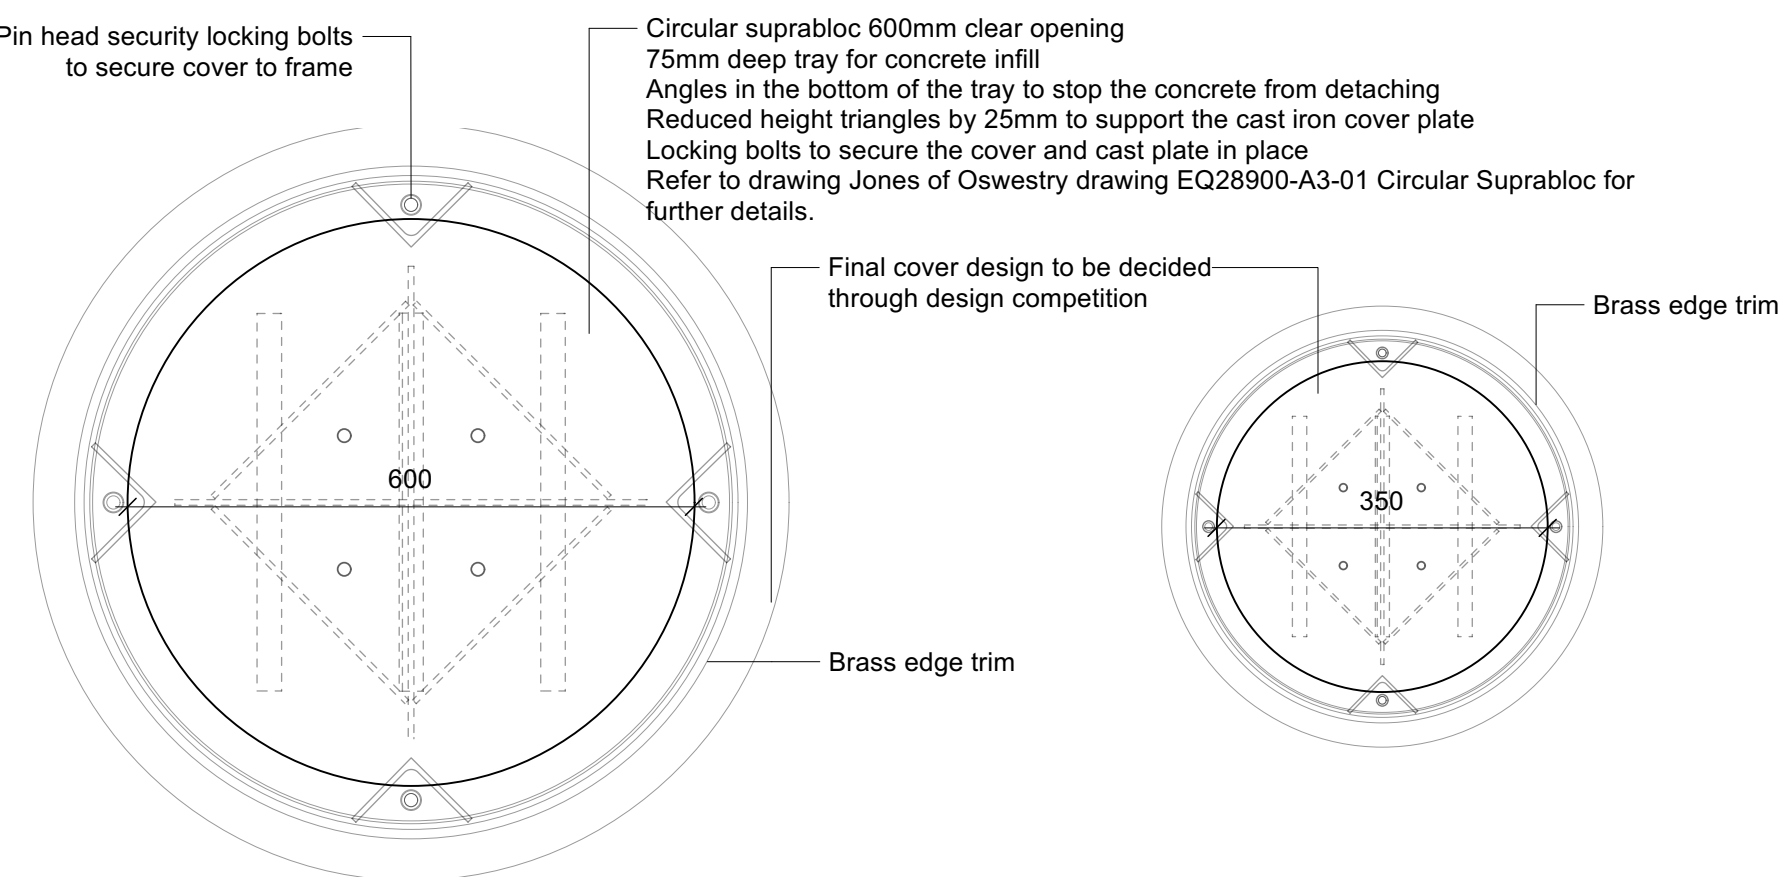


4 Plan: Bespoke Manhole Cover 600mm
Scale: 1:8

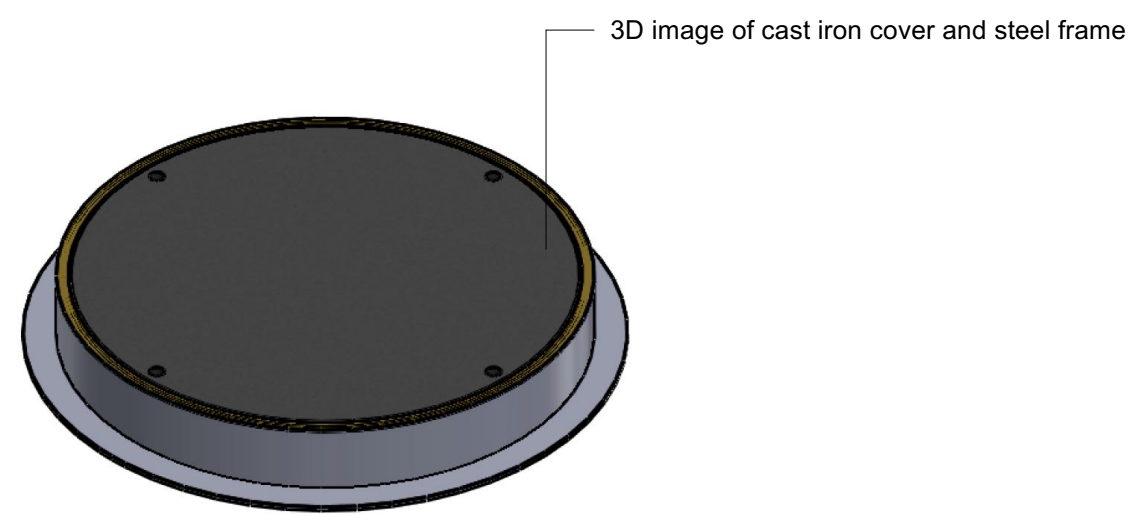


Indicative Precedent Images

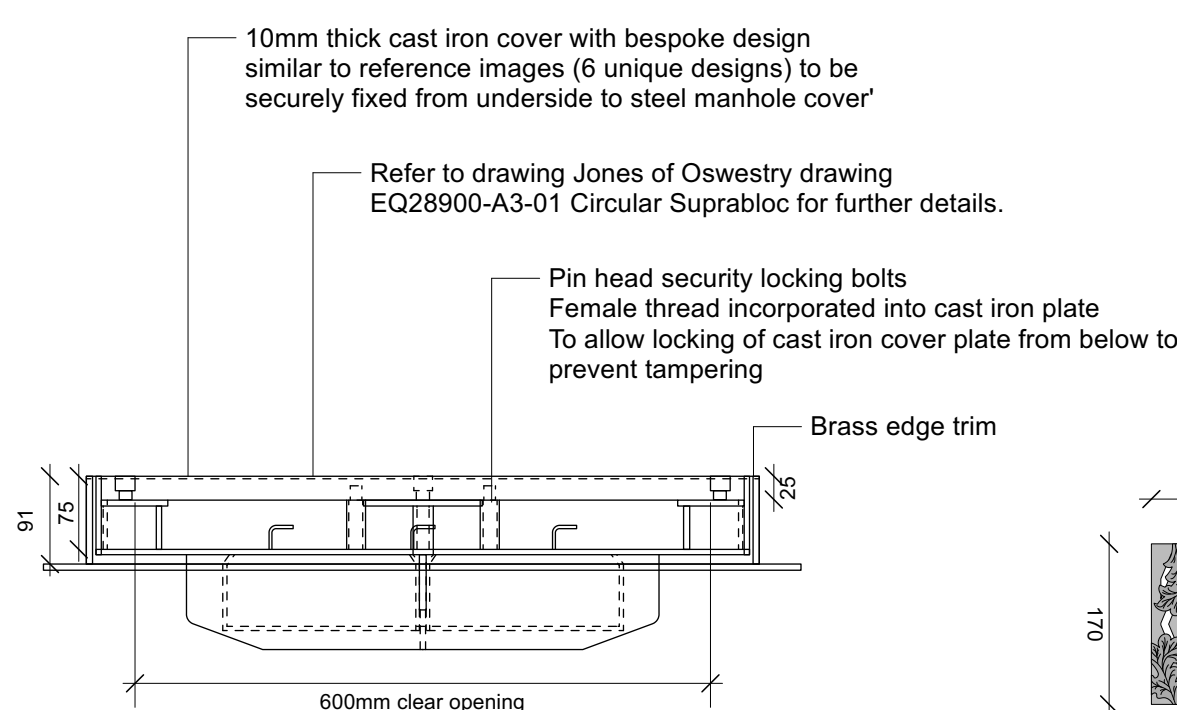



6 Typical Section: Bespoke Manhole Cover 600mm
Scale: 1:8

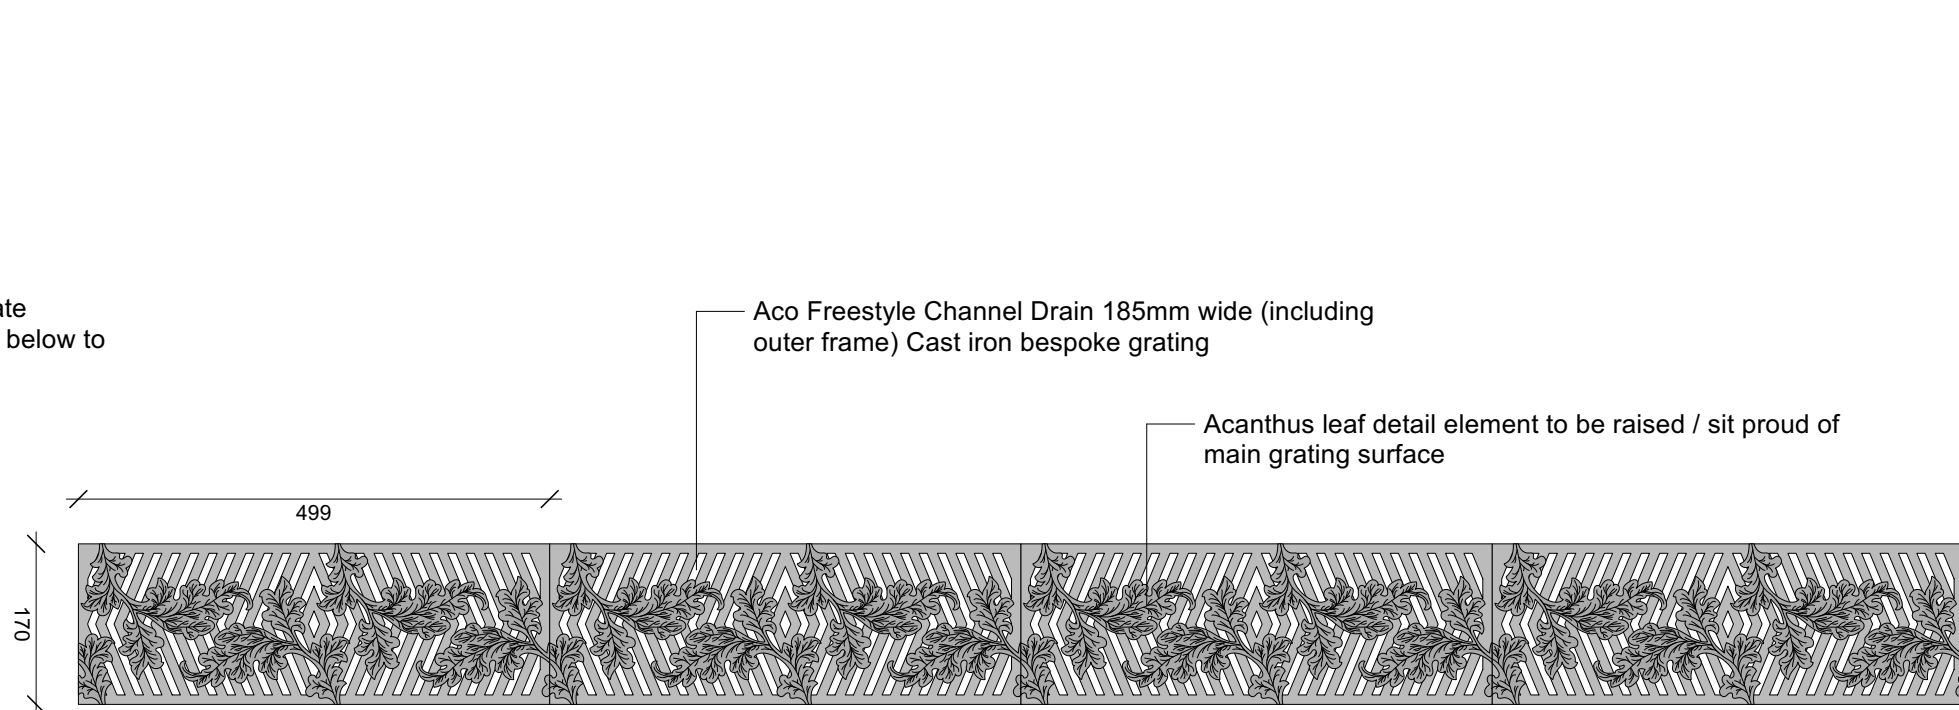

7 Plan: Bespoke Drainage Channel
Scale: 1:8

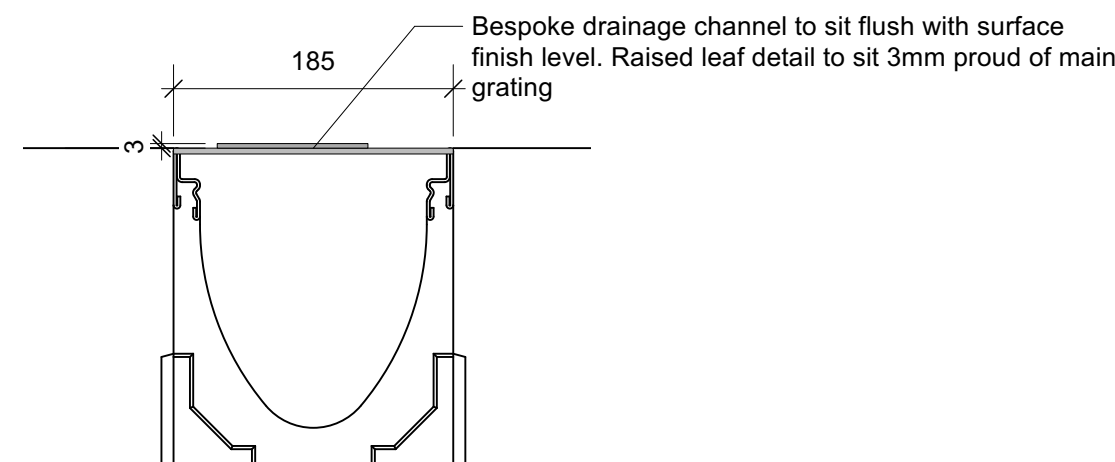

8 Section: Bespoke Drainage Channel
Scale: 1:8

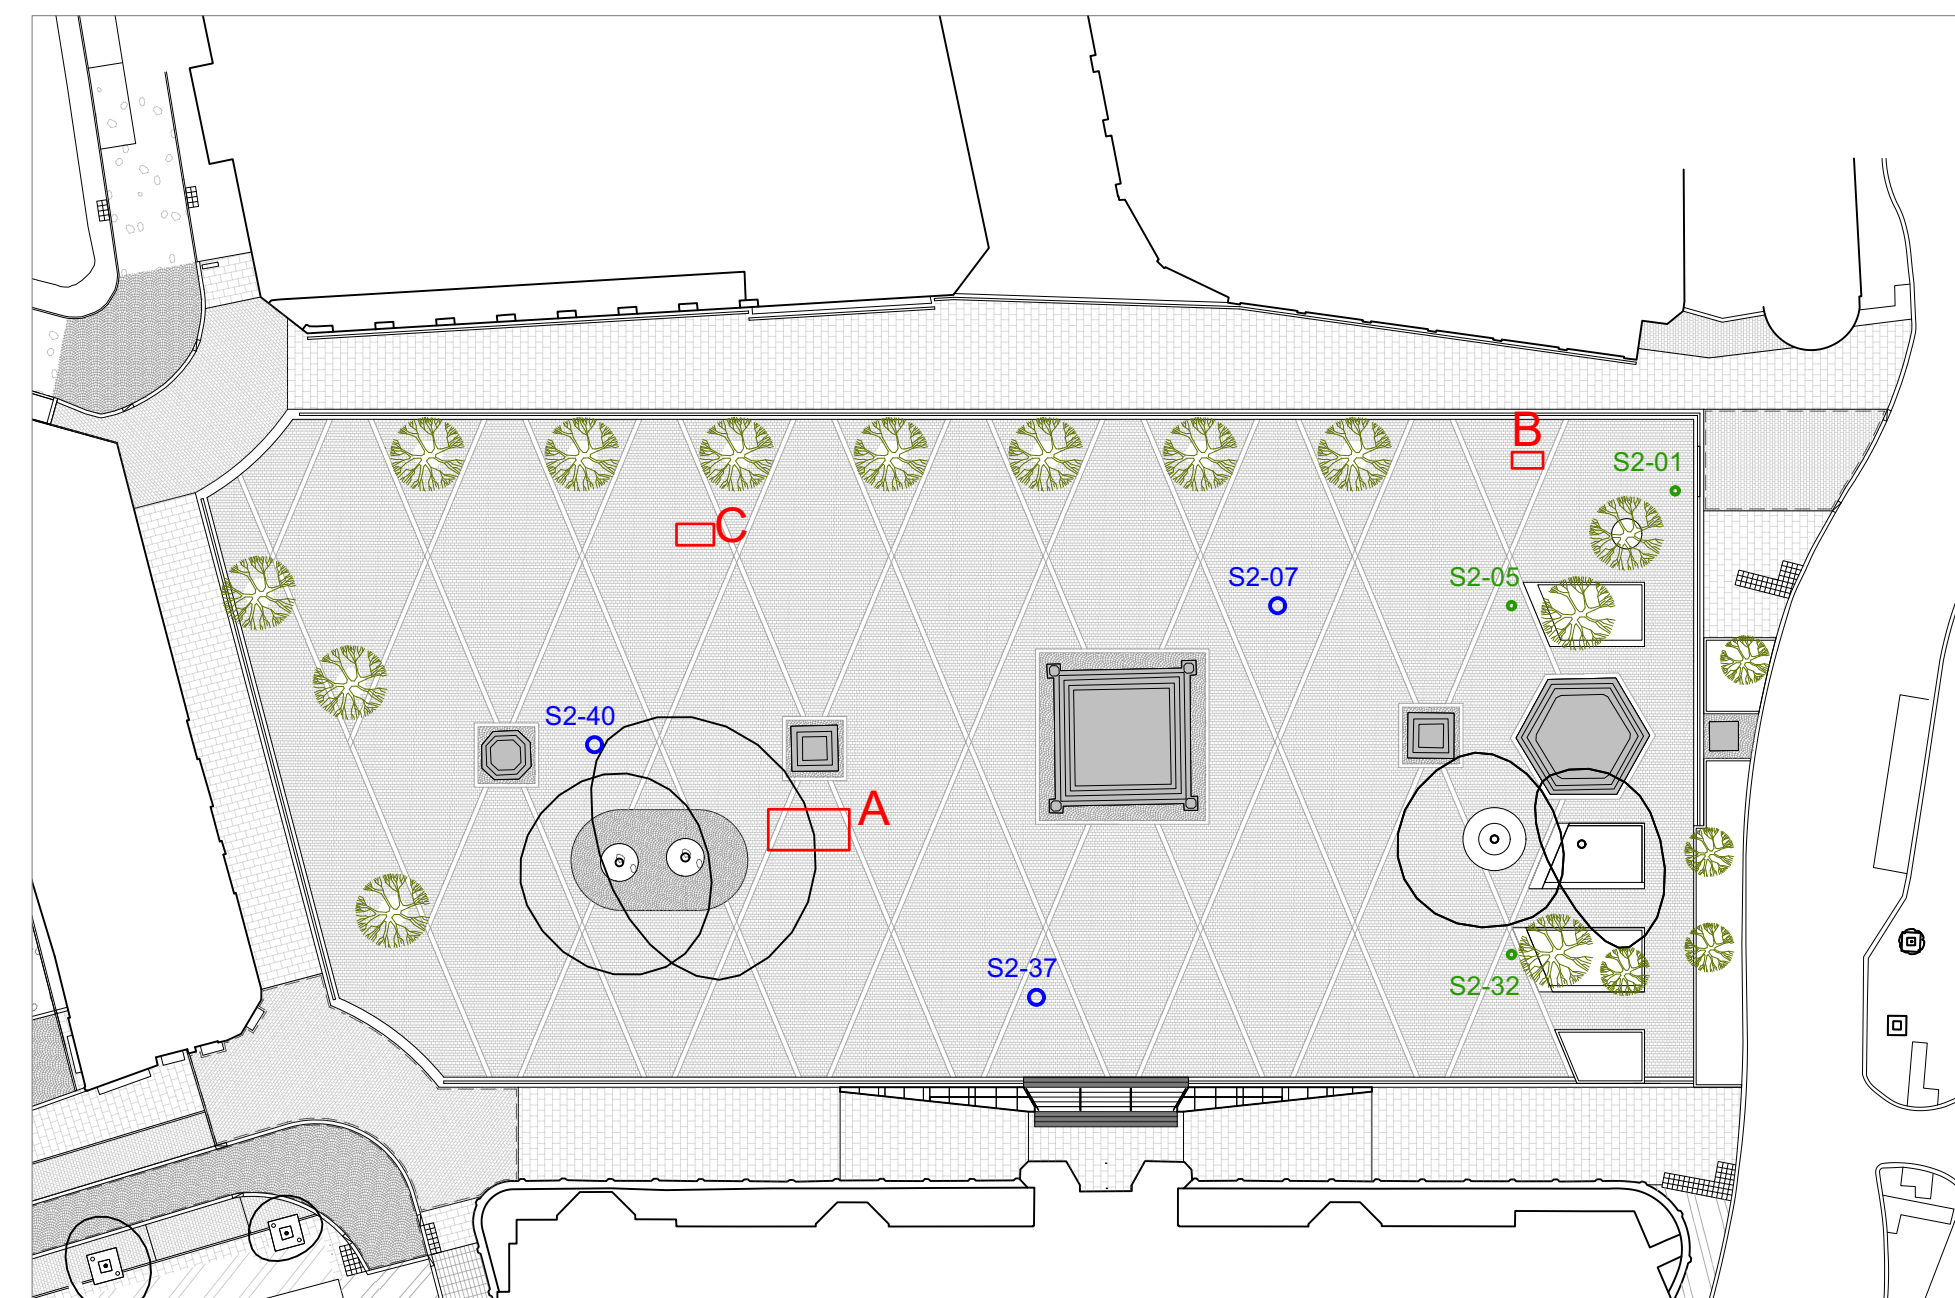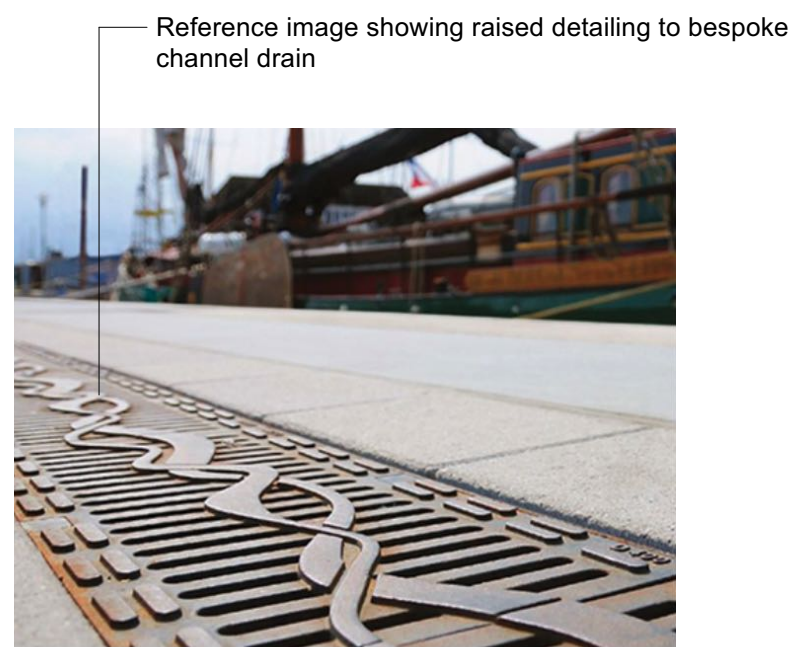

LOCATION PLAN

THIS DRAWING IS COPYRIGHT PROTECTED AND MAY NOT BE REPRODUCED IN WHOLE OR PART WITHOUT WRITTEN AUTHORITY FROM THE OWNER.
© Plantit I.E. Limited

NOTES:
1. Detail scale from this drawing.
2. All dimensions are in millimeters unless otherwise stated.
3. All drawings are to be approved by the client.
4. All drawings are to be approved by the client.
5. This drawing must be read with the relevant specification clauses and detail drawings.
6. Color of construction and setting out to be agreed on site.

1. Natural Stone Sett Paving
To clause Q25/142A

2 Granite Special Paving Units
Special units around lighting columns as indicated
To clause Q25/142B and 142C

3. YorkstoneSett Paving
To clause Q25/112B

4. Yorkstone Slab Paving
To clause Q25/112A

5. Bespoke Ductile Iron Manhole / Access Cover
To clause Q10/310A
Allow for 6no bespoke manhole covers to new private drainage manholes. Refer to Ramboll drawings for bespoke covers OTH-PLA-EE-XX-DWG-C-1101 and OTH-PLA-EE-XX-DWG-C-1200. Each cover to have unique cast iron cover plate design (subject to further detailed design - see reference image for typical detail). Allow for 3no 600mm diameter, 3no 350mm diameter.

Bespoke manhole covers size and location:

Large size (600mm)
- S2-7
- S2-37
- S2-40

Small size (350mm)
- S2-1
- S2-5
- S2-32

Refer to drawing OTH-PLA-EE-ES-DWG-L-5000
Typical Paving Details in conjunction with this drawing.

Revision Notes:

1. Bespoke Manhole covers details added from Ramboll

C03	12/07/24	Refer to revision notes	SY	MS
C02	29/04/21	Refer to revision notes	SR	MS/KR
C01	01/04/21	Construction Issue	SR	MS/KR
04	26/02/21	Stage 4 Issue (Re-Coordination)	SR	MS/KR
03	14/11/19	Refer to revision notes	SR	MS/KR
02	06/09/19	Planning Issue	SR	MS/KR
01	26/07/19	Stage 4 Issue	AD	MS/KR
Revision	Date	Description	Drawn	Apprvd.

Plantit I.E. Limited
E: info@plantit-ie.com W: plantit-ie.com
MANCHESTER
2 Back Grafton St, Altrincham, WA14 1DY
T: 0161 928 9281
LONDON
Unit 6 Waterside, 44-48 Wharf Road, London, N1 7UX
T: 0207 253 5678
LIVERPOOL
No. 8 Princes Parade, Princes Dock, Liverpool, L3 1DL
T: 0151 705 6746

Client Manchester City Council

Project Our Town Hall

Drg Title Paving Interface Details

Created on 10.10.22 Created by SY Approved by MS

Scale VARIES Size A3 Workstage Stage 5

Drg No. OTH-PLA-EE-ES-DWG-L-5003 Suitability S4 Revision C03