Rev	Date	Iss. By	App. By	Description

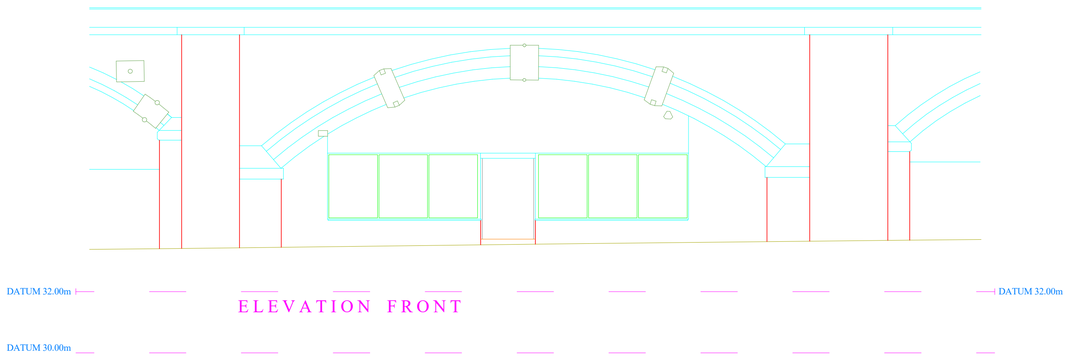

ELEVATION FRONT

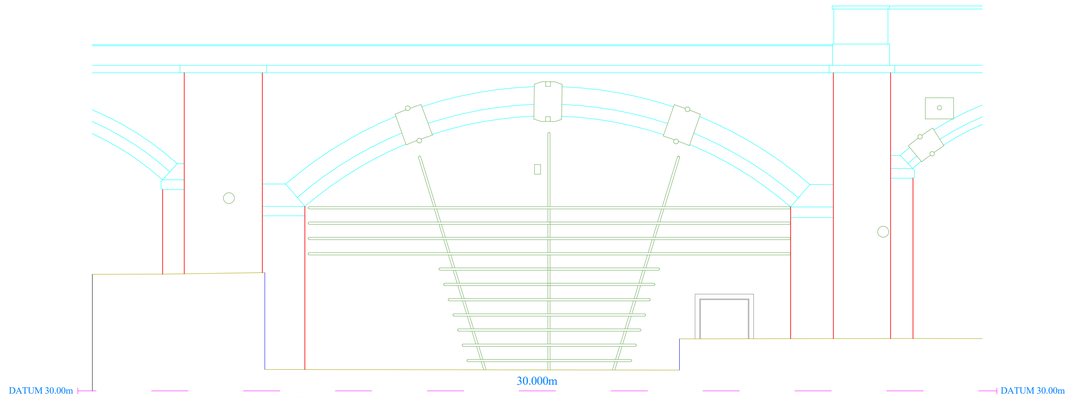

ELEVATION BACK

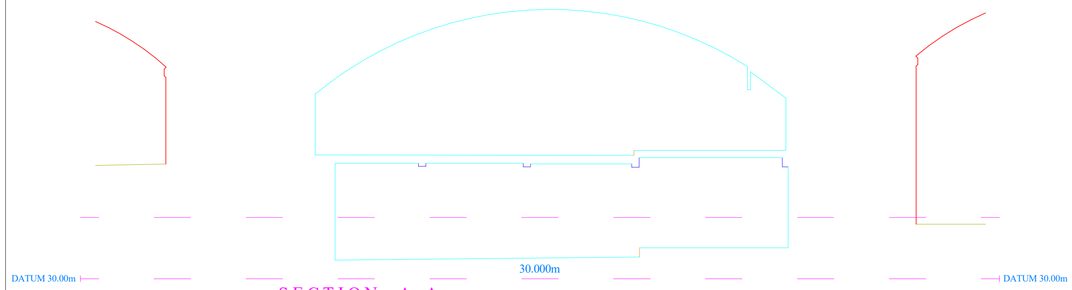

SECTION A-A

1 Existing Elevations
Scale: 1 : 100

SGP
Architects + Masterplanners

Waterfront House
2a Smith Way
Grove Park
Enderby
Leicester LE19 1SX

t: +44 (0)116 247 0557

www.stephengeorge.co.uk

Arch 77 Whitworth Street
Manchester
Arch Co

Drawing Name:
Existing Elevations and Section

Drawing Stage: **Planning**

Status: **S0**

SGP File Ref: 19-259-031

SGP Project No	Date	Drawn	Team	Scale	Rev
19-259-031	10/28/20	Author	Leeds	1 : 100 @ A1	

Drawing Number: Project-Originator-Functional-Spatial-Form-Discipline-Number
19259-SGP-31-ZZ-DR-A- 131301

This drawing, the works and concepts depicted are copyright of Stephen George + Partners LLP and may not be reproduced or made use of, either directly or indirectly without express written consent. All heights, levels, sizes and dimensions to be checked on site before any work is put to hand.
Information shown on this drawing that is produced by others has not been verified by Stephen George + Partners LLP and no liability is accepted for its accuracy.
This document is prepared for the sole use of the documented recipient and Stephen George + Partners LLP accepts no liability for use of this document by parties other than the party for whom it was prepared or for purposes other than those for which it was prepared.