


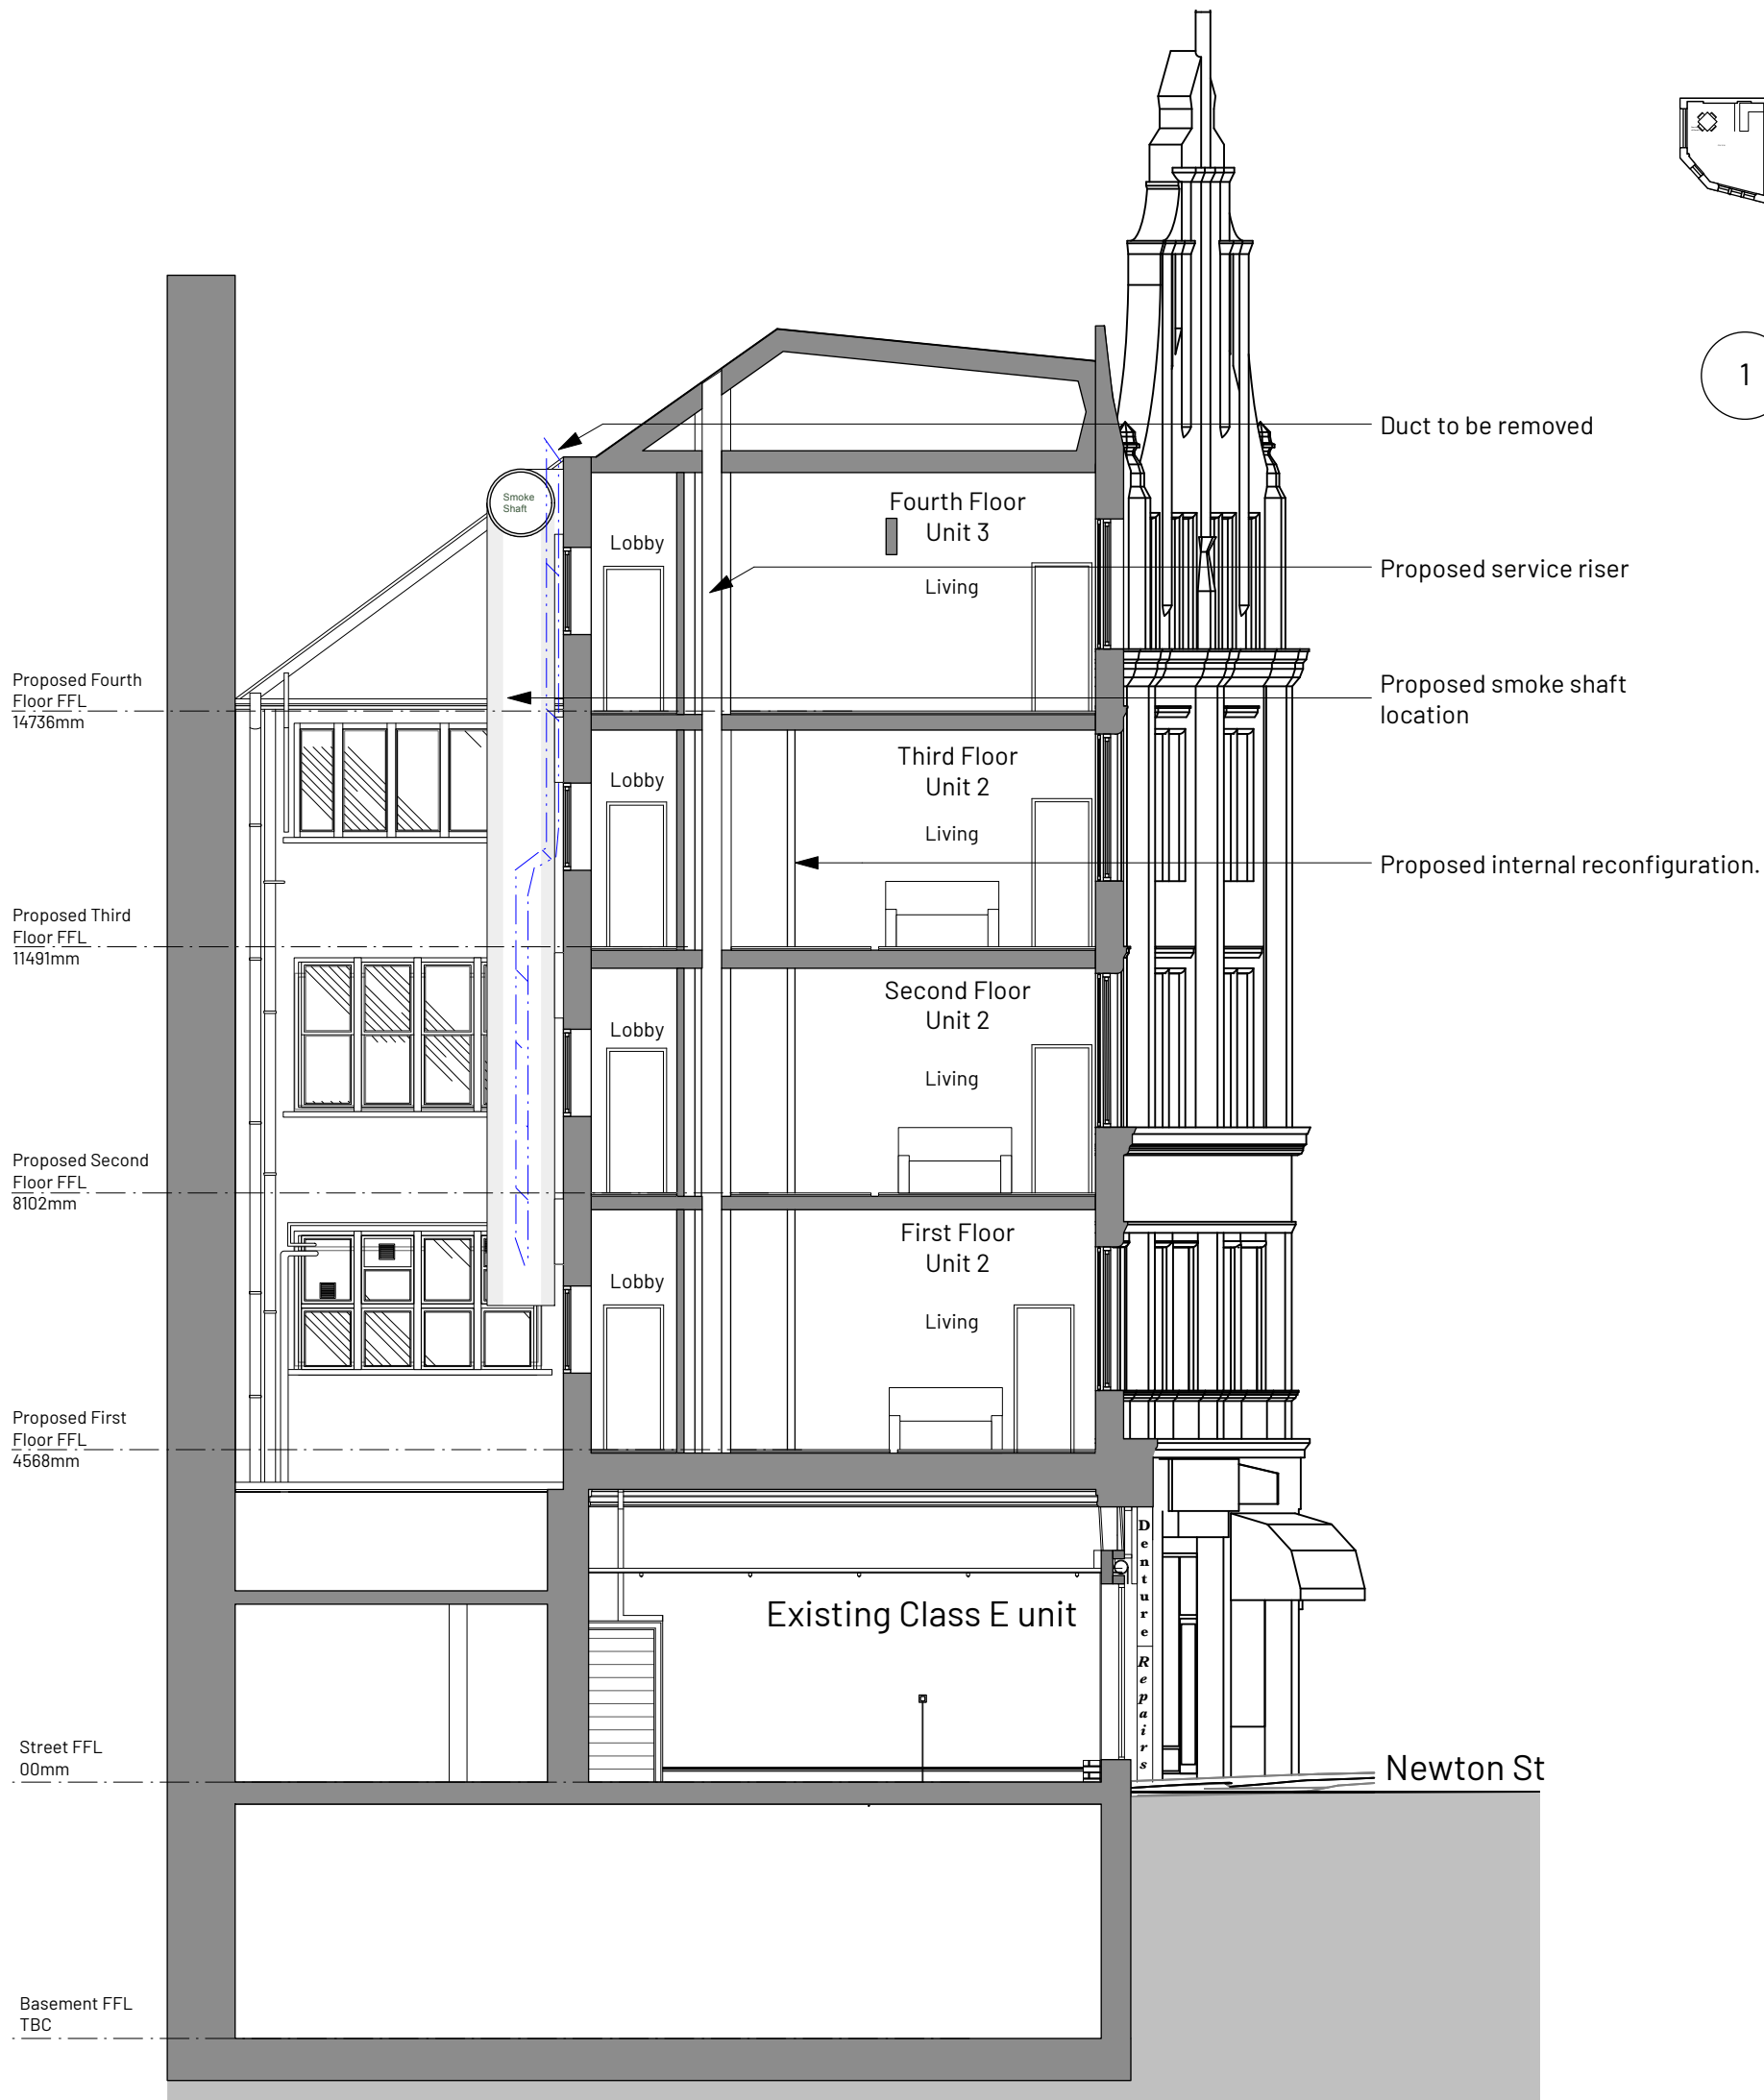

1 Key Plan - 2nd Floor  
Scale: 1:500

Key

- Existing
- Proposed
- Existing Historic Fabric to be Removed
- Existing Non-Historic Fabric to be Removed

| REV | NOTE | DRN | CHK |
|-----|------|-----|-----|
|-----|------|-----|-----|

St Margarets (App. 2),  
Manchester  
For Charlotte Street Estates

Section CC Proposed

|              |            |
|--------------|------------|
| PROJECT REF. | 2093       |
| DRWG NO.     | P(320)     |
| REVISION     |            |
| SCALE        | 1:100 @ A3 |
| DATE 1st     | Aug 25     |
| DRAWN        | GS         |

SK sketch E existing P proposed T tender C construction FI final issue

+44 161 236 0051  
ARCHITECT@ATELIERMB.CO.UK

ATELIER.MB