




5 Plan at Partition Junction
Scale: 1:20

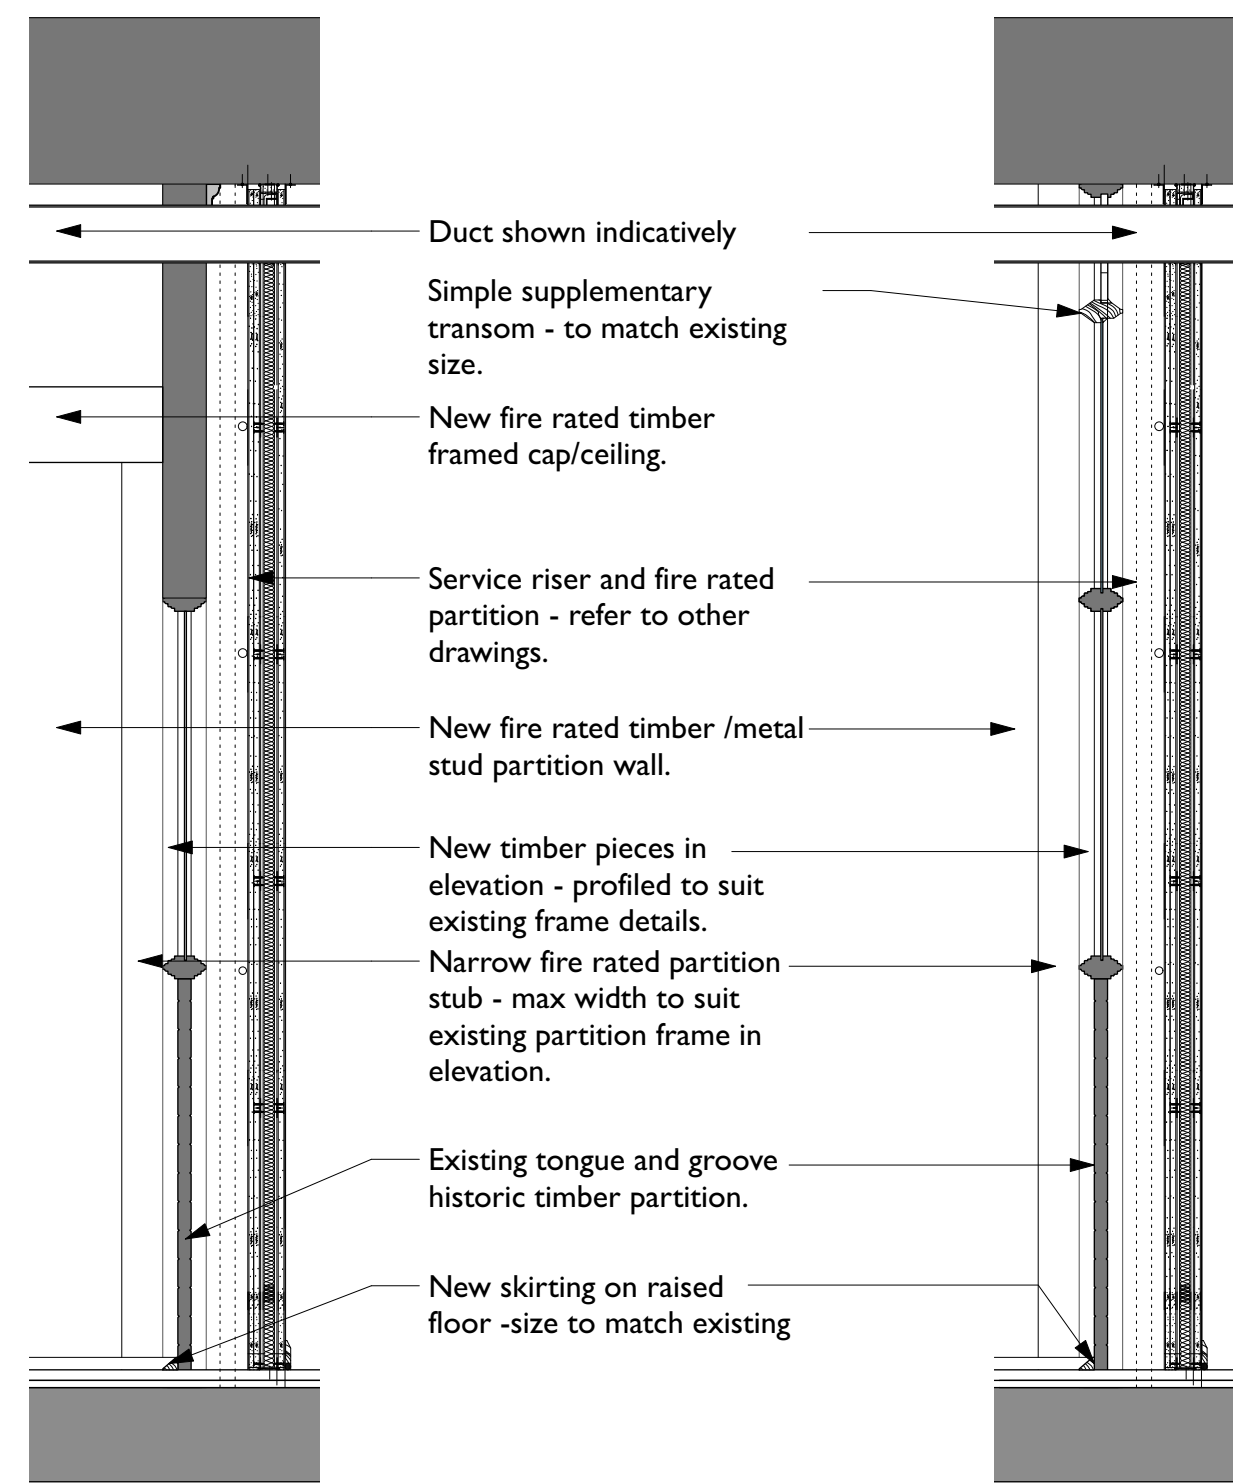


1 Section Through Partition and New Enclosure (1st Floor)
Scale: 1:20

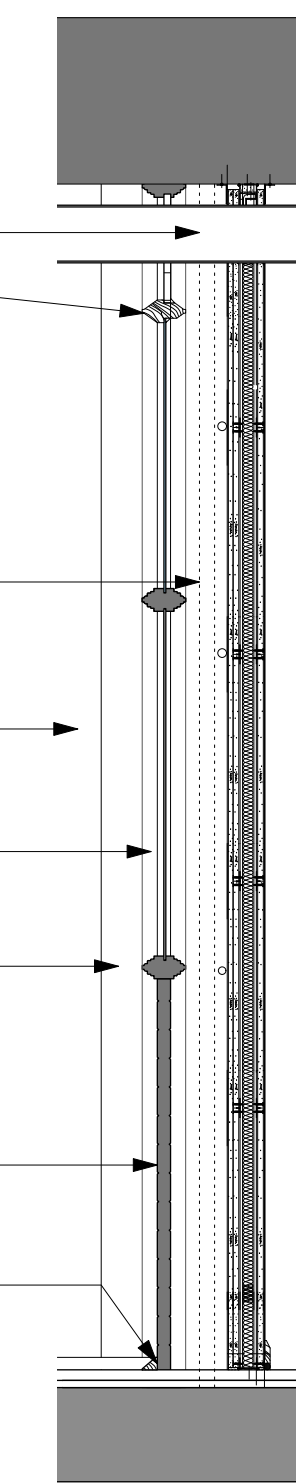


2 (Upper Floors)
Scale: 1:20

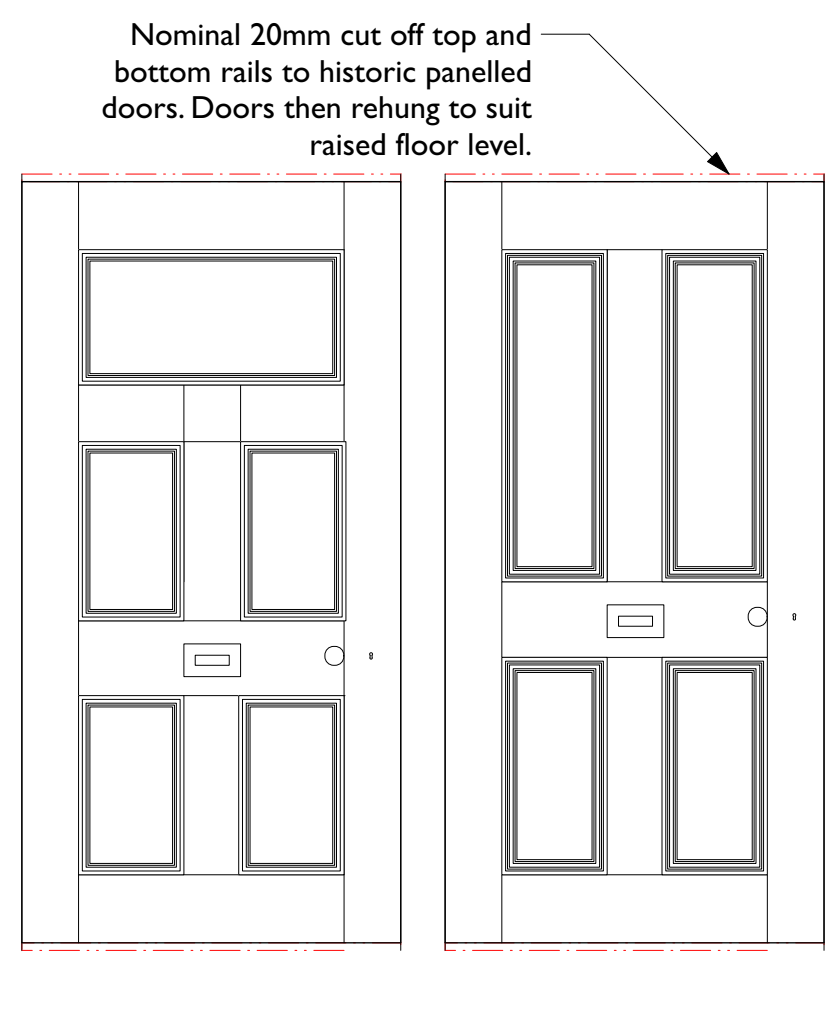

3 Typical Modified Door Leaf Details
Scale: 1:20

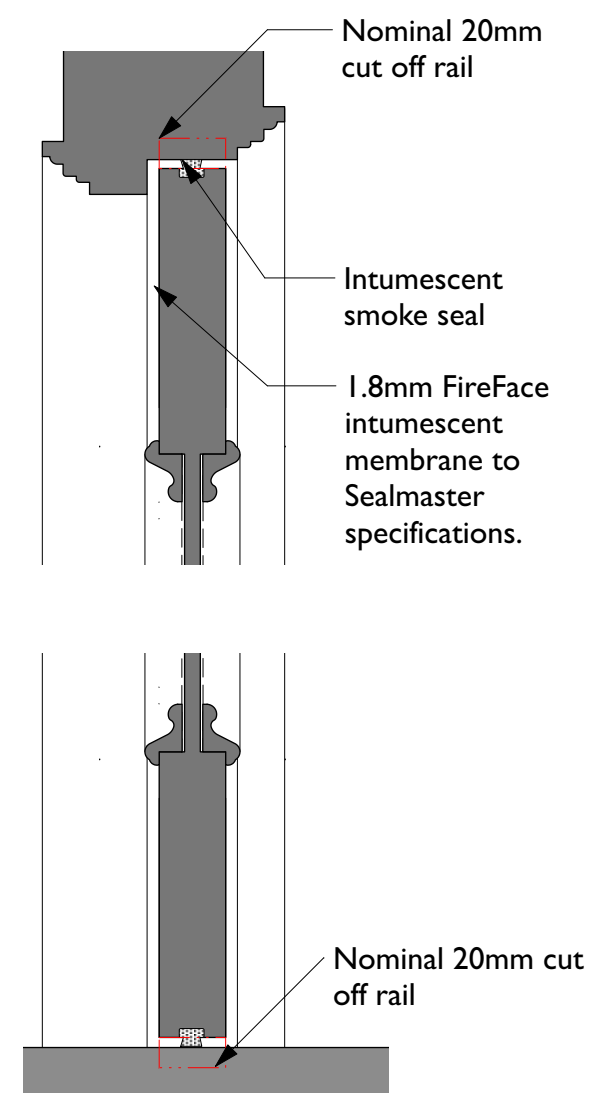

4 Typical Modified Door Details
Scale: 1:5

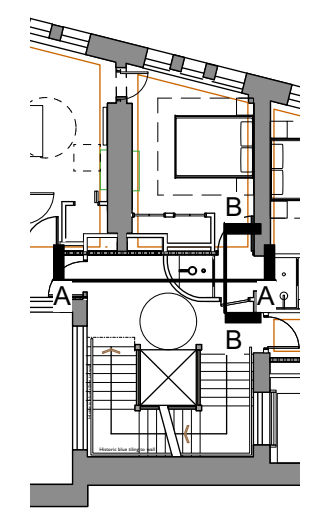

Rev	Note	DRN	CHK
St Margarets, Manchester			
For Charlotte Street Estates			
Door and Partition Details - Sheet 3			
scheme	1907		
drwg no.	P(402)		
revision			
scale	A3 000/200		
date first drawn	Sept 2022		
drawn	HKW		
SK sketch E existing P proposed T tender C construction F1 final issue			
www.ateliermb.co.uk			
t 0161 236 0051			
e architect@ateliermb.co.uk			