



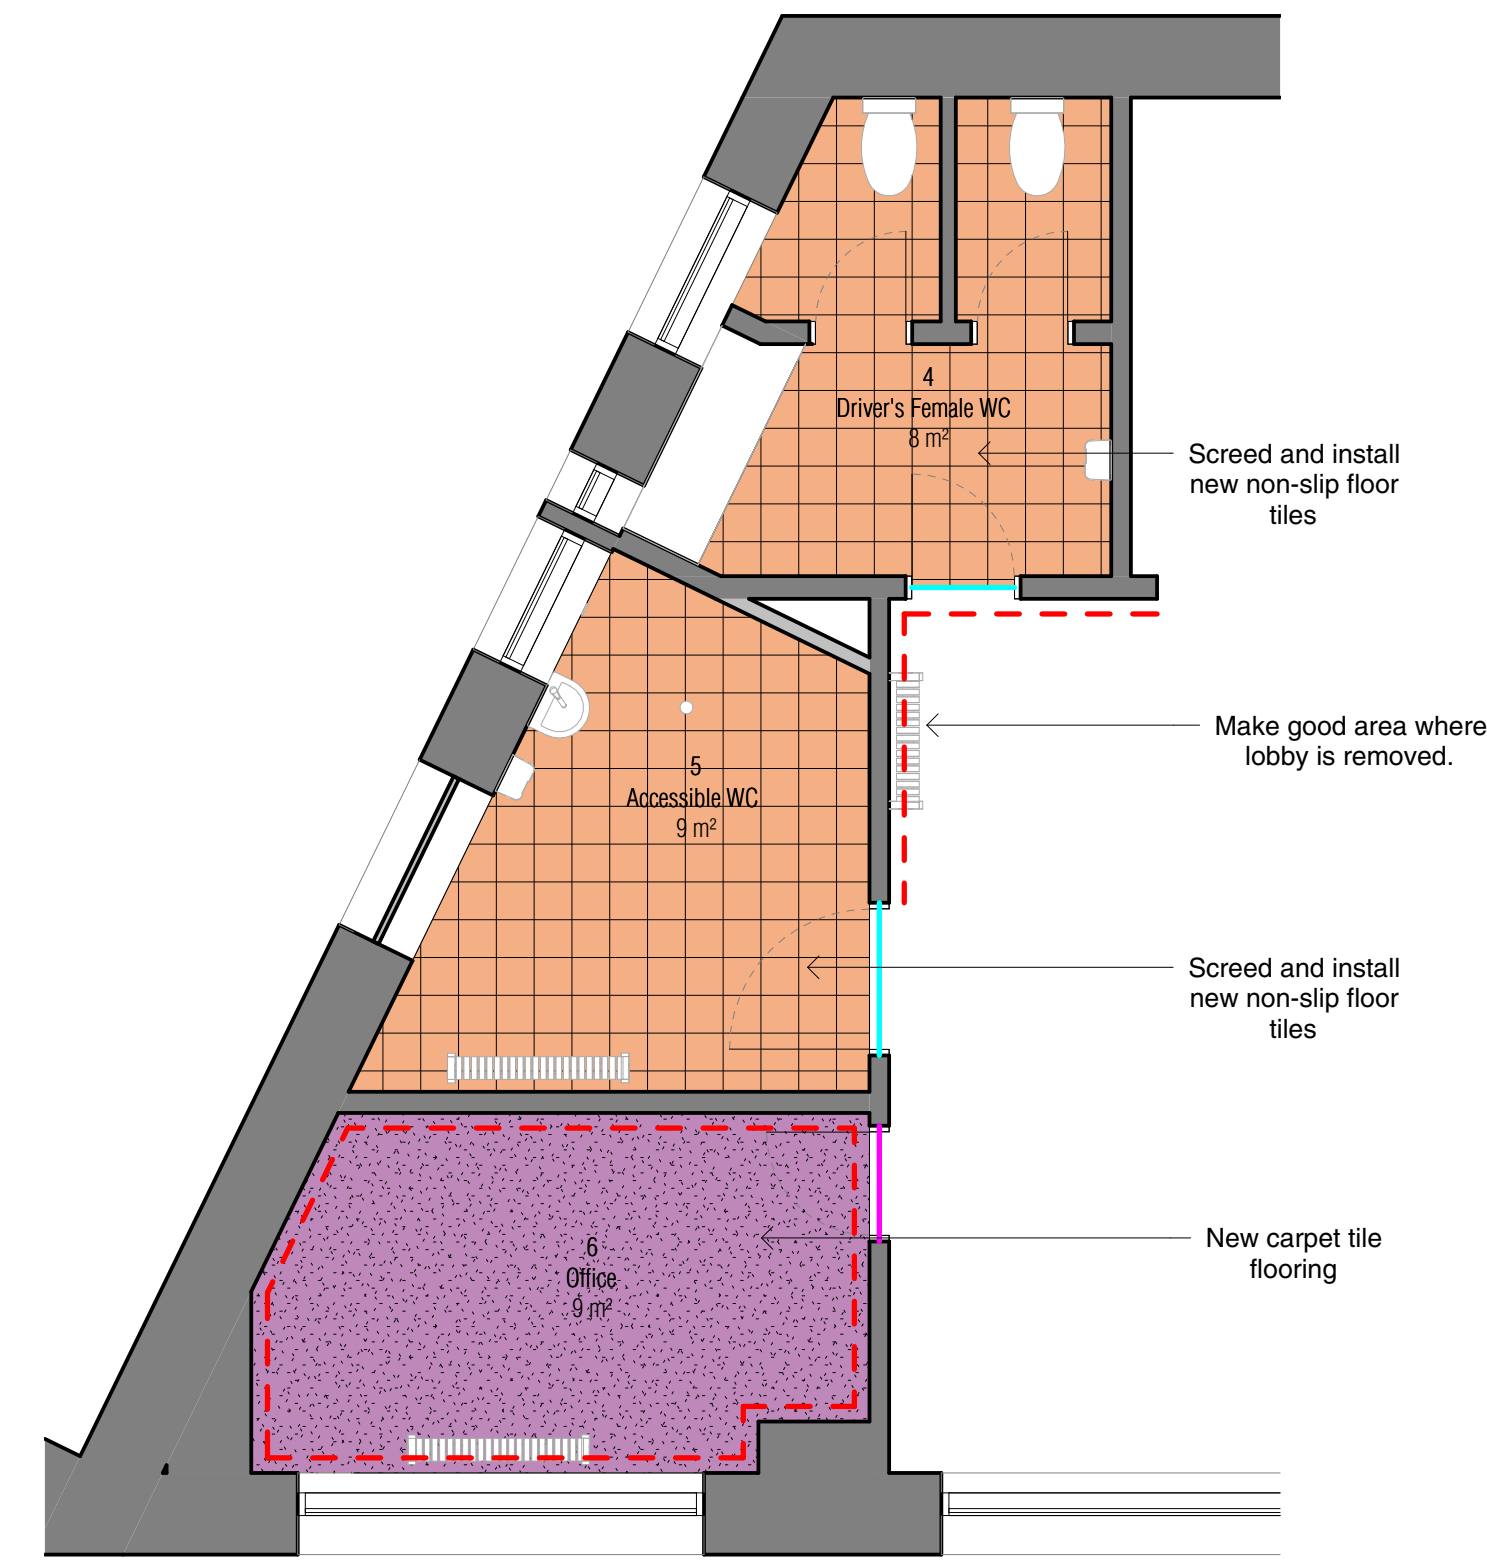

1 Driver's Area
1 : 50

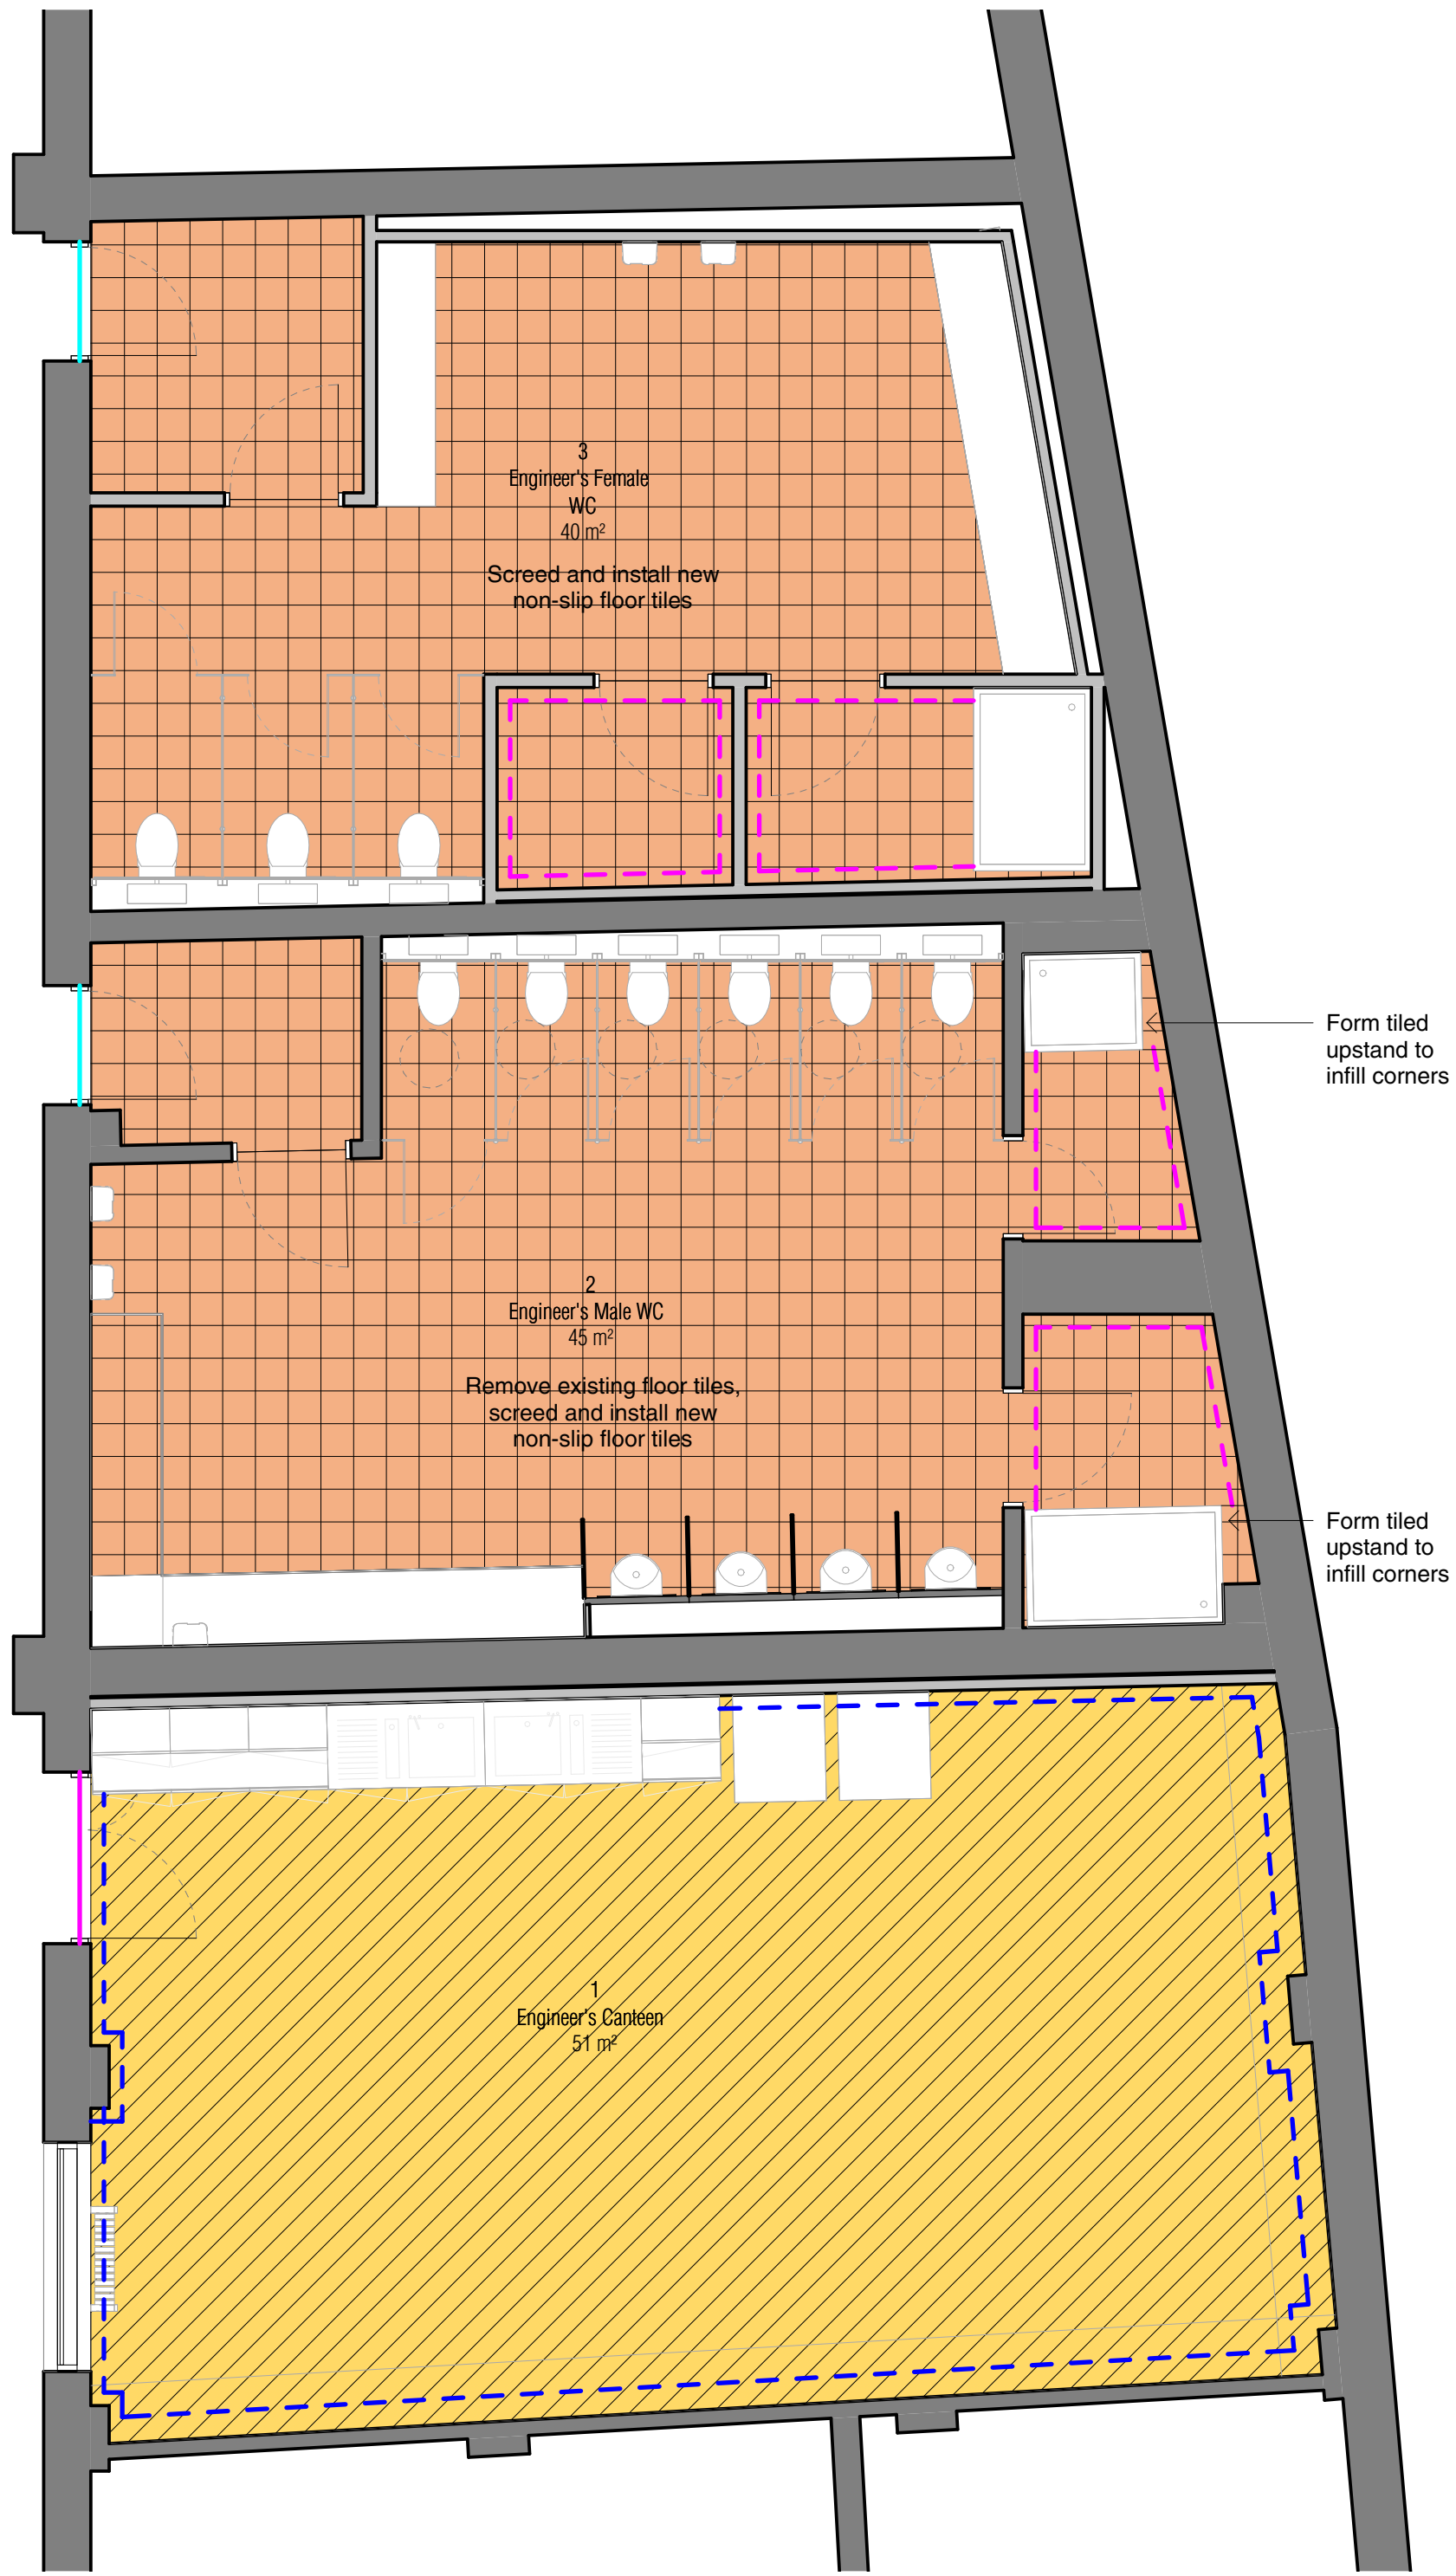

2 Engineer's Area
1 : 50

Floor Finishes Legend:

FFT_01
Vinyl Flooring - *M50/150A*
Gerflor - Terasafe - Royal Blue 7709

FFT_02
Floor Tiles - Johnson Tiles - Antislip - Keristar Denim Natural 600x600mm

FFT_03
Carpet Tiles - *M50/130A*
CFS Europa Loop Tile, Midnight Blue

--- Coved skirting - *M50/770A*

--- Skirting board - *M50/770B*

--- Tiled skirting - Keristar Denim Natural 600x600mm

--- Threshold 01 - *Vinyl joint*

(Allow for maximum door undercuts where on the line of fire doors)

--- Threshold 02 - *M50/740A*